

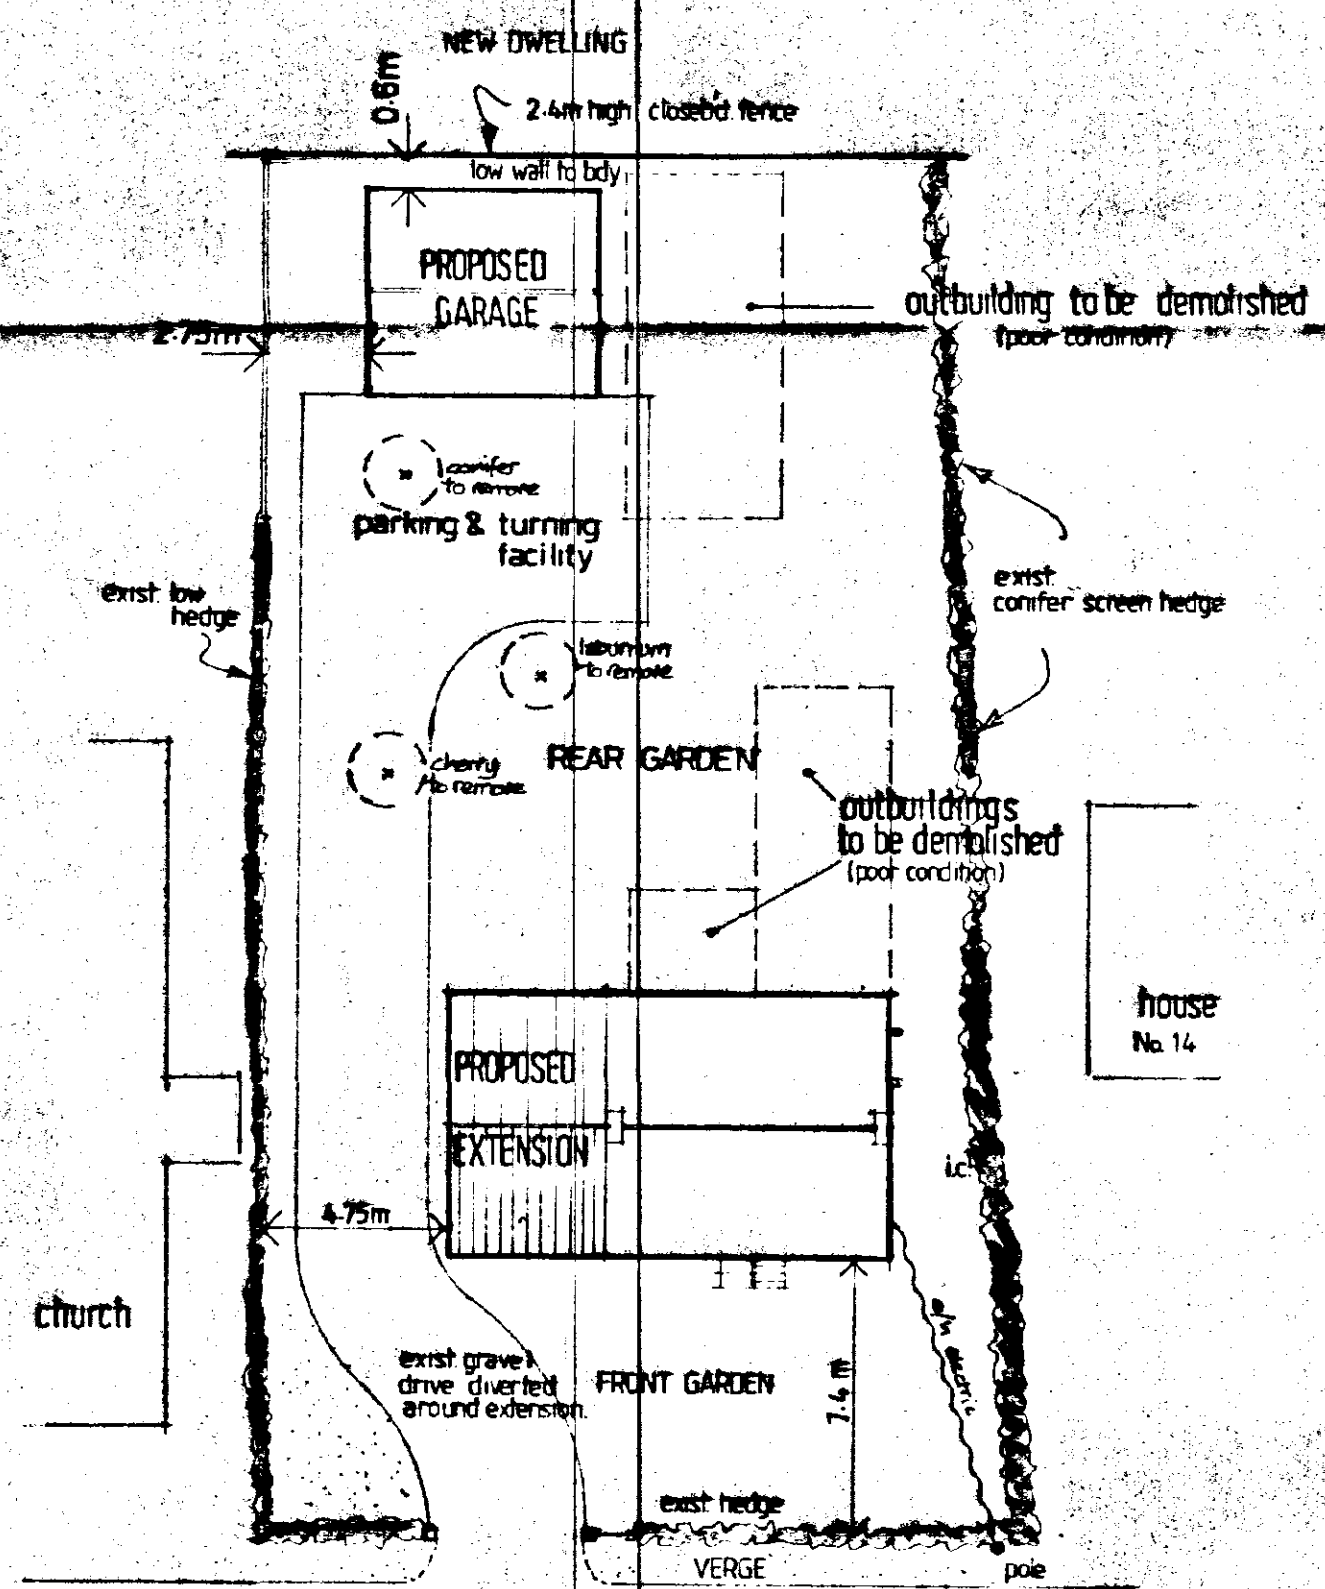


PROPOSED ELEVATIONS

Floor layout

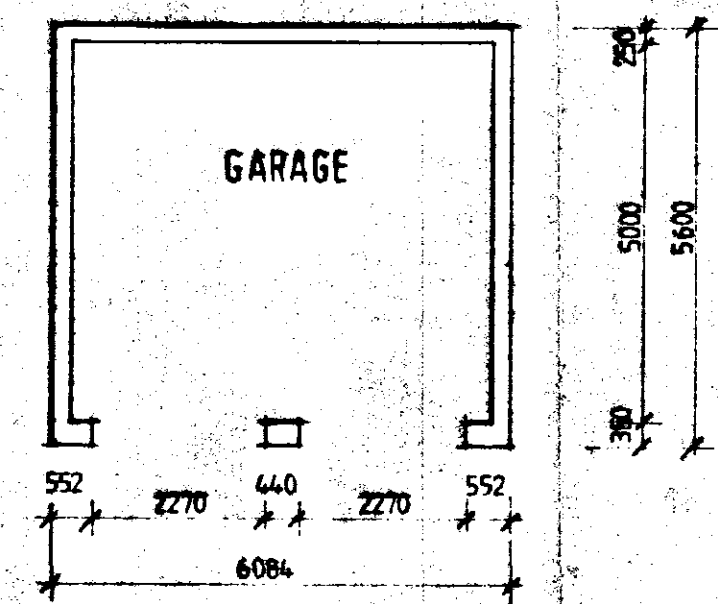

SITE LAYOUT  
1:200 scale

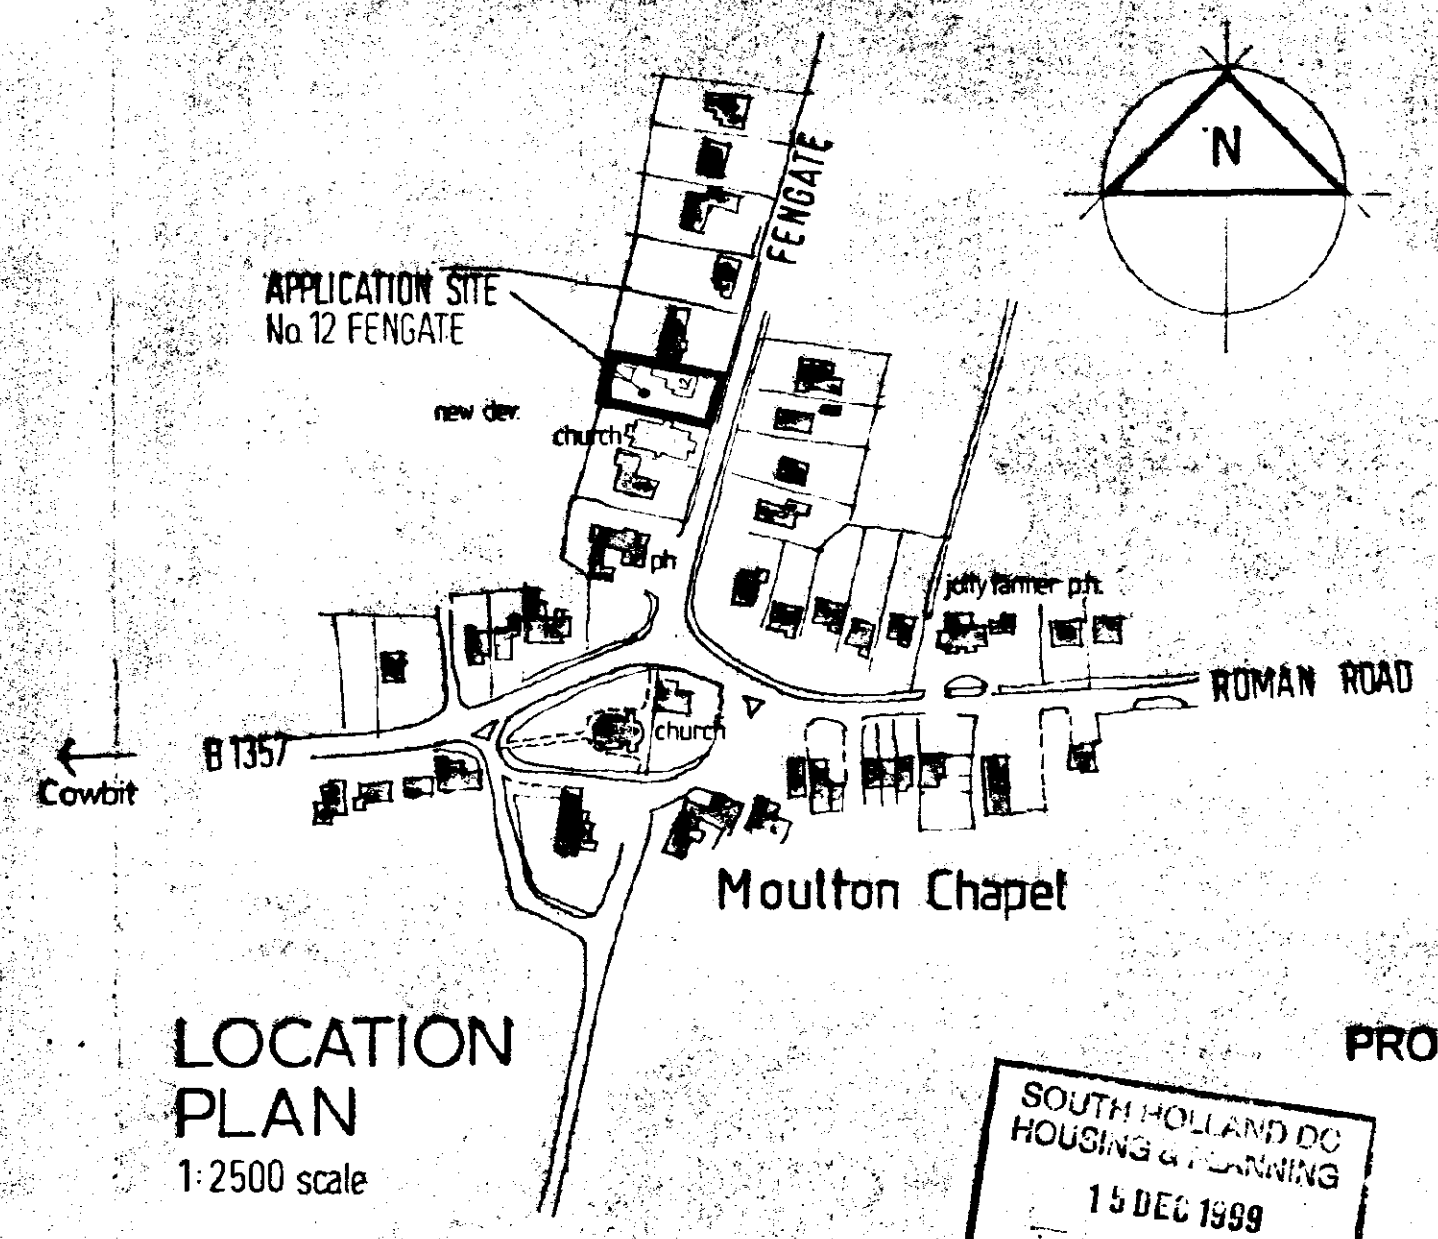

LOCATION PLAN  
1:2500 scale


DETERMINED  
PLAN

**Moulton Design**  
Planning & Architecture  
63 East Cob Gate, Moulton, Lincolnshire PE12 0LJ  
Tel / Fax 01406 373307 Principal: Alan J. Finch

PROPOSED EXTENSION & DOUBLE GARAGE  
No. 12 FENGATE, MOULTON CHAPEL  
for M.J. & S.M. Congreve

SOUTH HOLLAND DC  
HOUSING & PLANNING  
15 DEC 1999  
Ref: 1266/99

LOCATION PLAN  
SITE LAYOUT  
GARAGE DETAILS

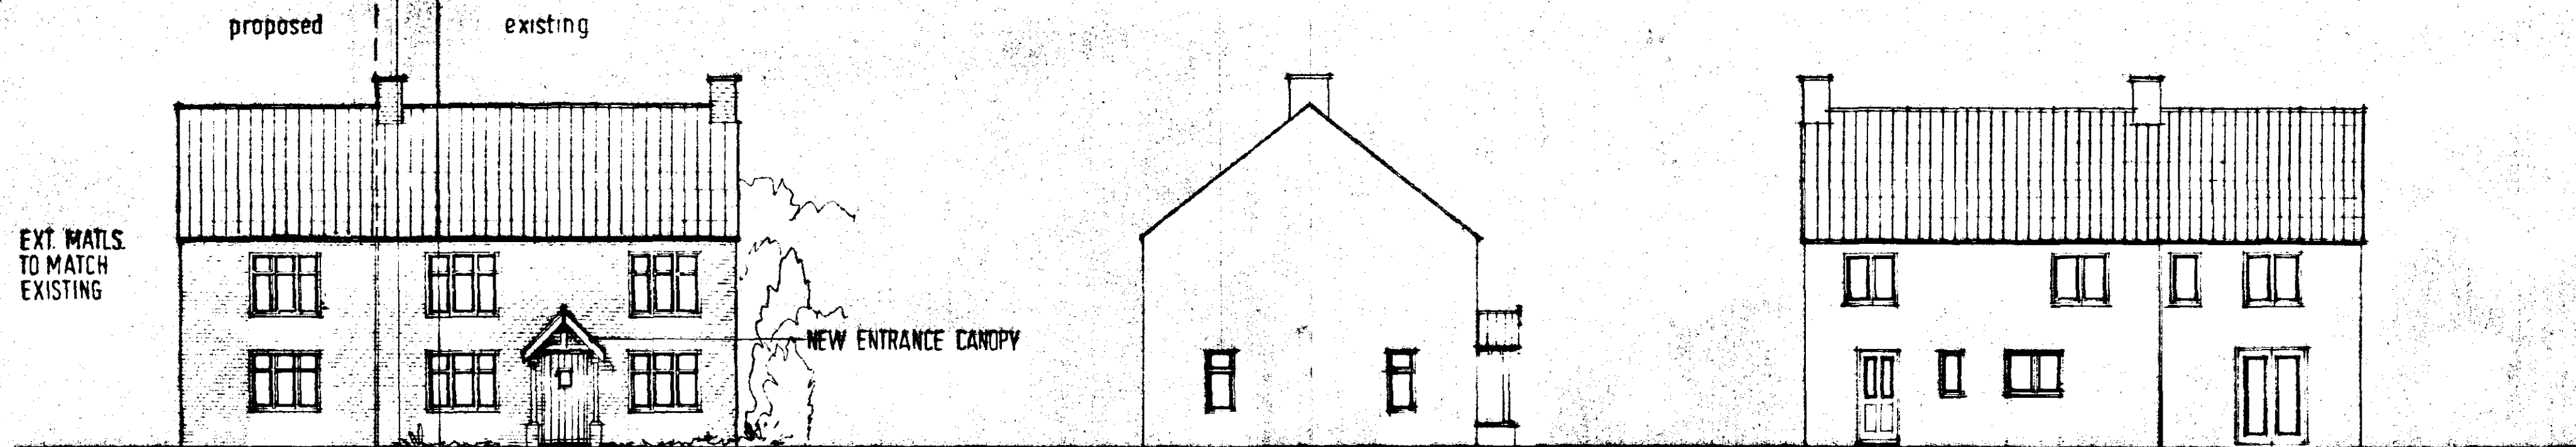


FRONT ELEVATION


SIDE ELEVATION

REAR ELEVATION

ELEVATIONS AS PROPOSED 1:100 scale

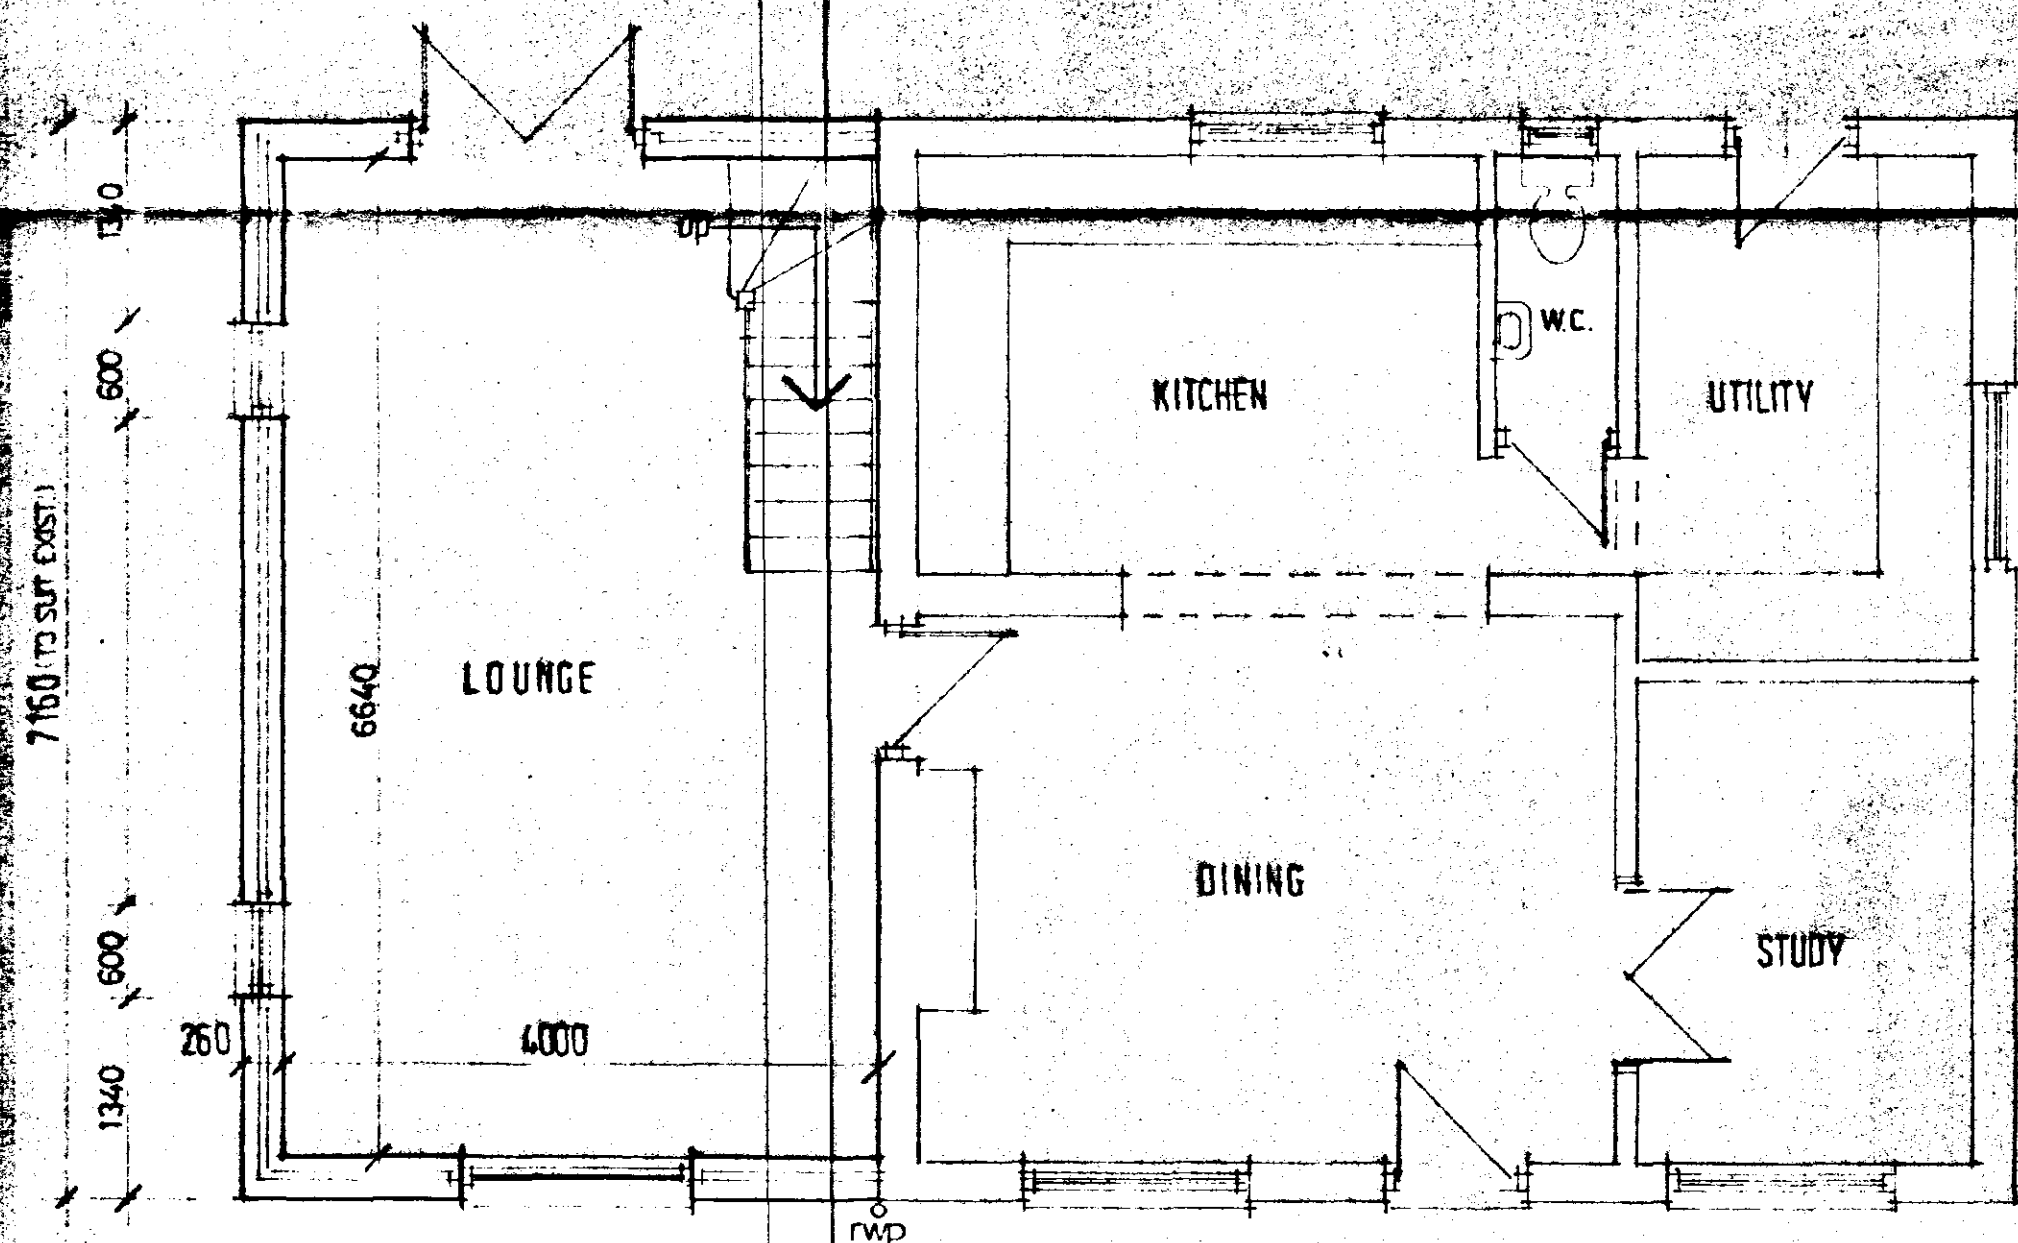

GROUND FLOOR

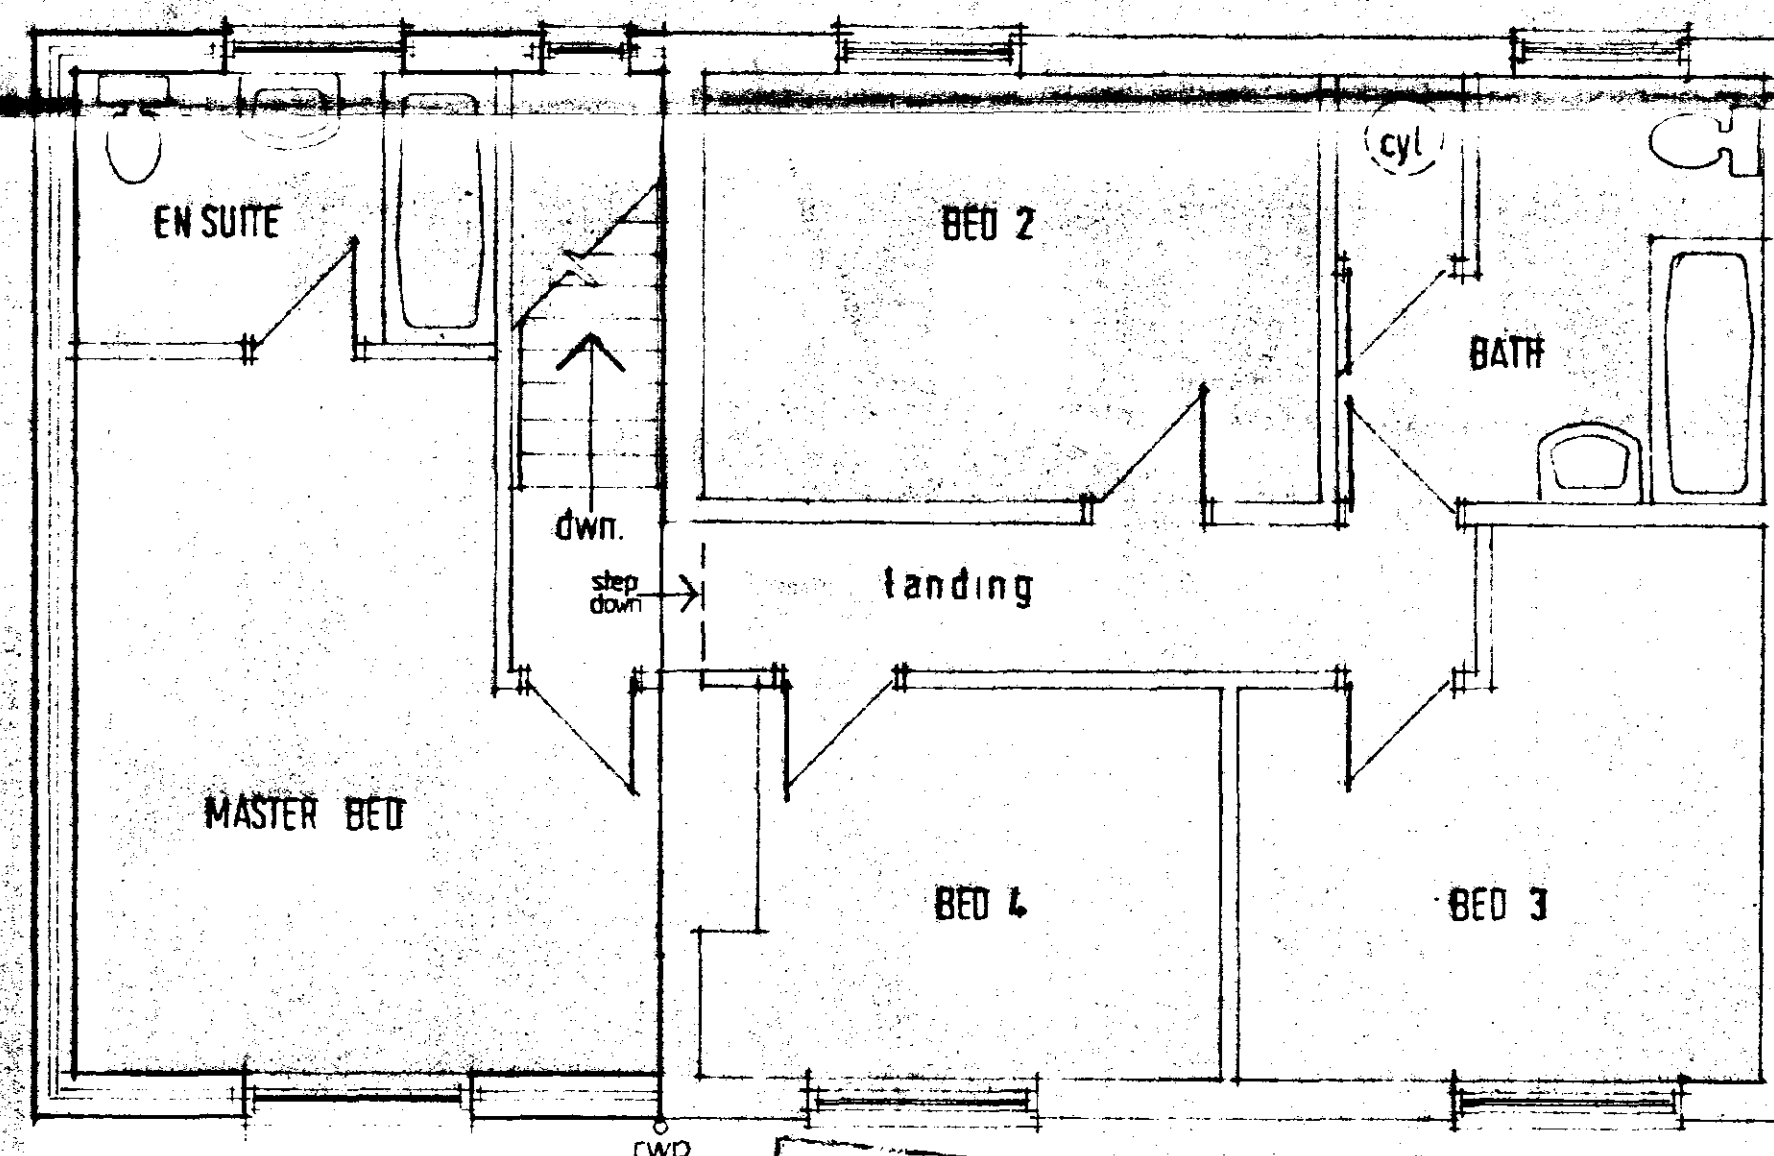

FIRST FLOOR


**DETERMINED  
PLAN**

MOULTON DESIGN  
PLANNING & ARCHITECTURE  
15 DEC 1999  
12/6/99


**Moulton Design**  
Planning & Architecture

PROPOSED EXTENSION & DOUBLE GARAGE  
No. 12 FENGATE, MOULTON CHAPEL  
for M.J. & S.M. Congreve


ELEVATIONS & FLOOR LAYOUTS  
AS PROPOSED

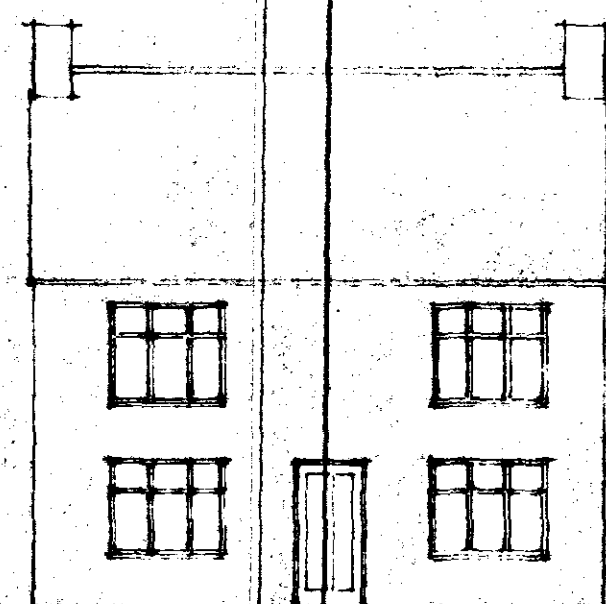

front elevation

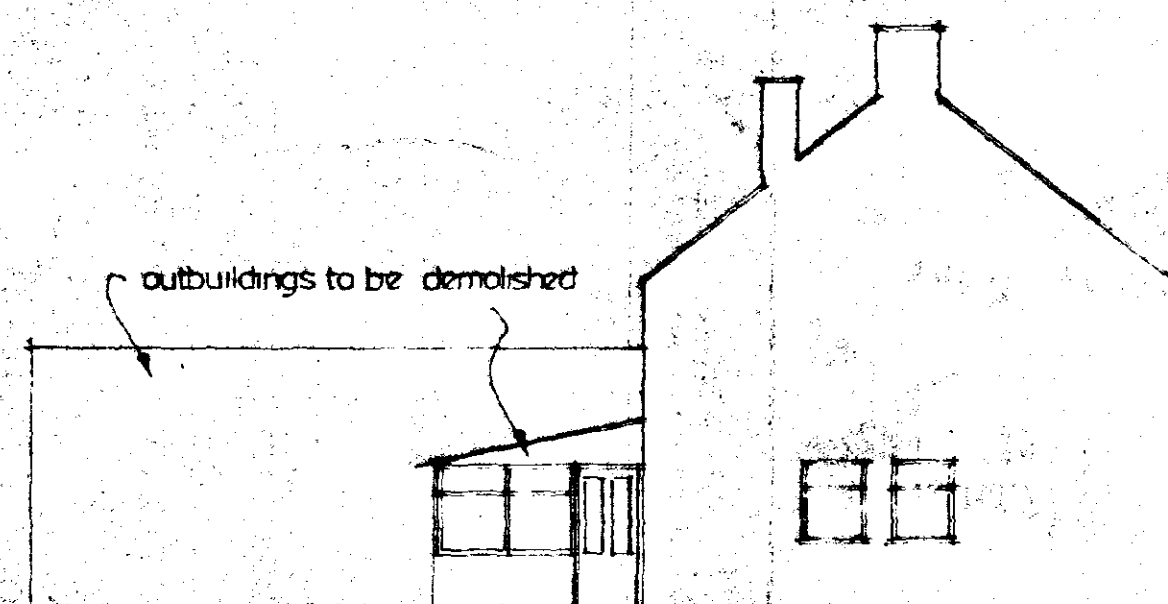


side (south-west)

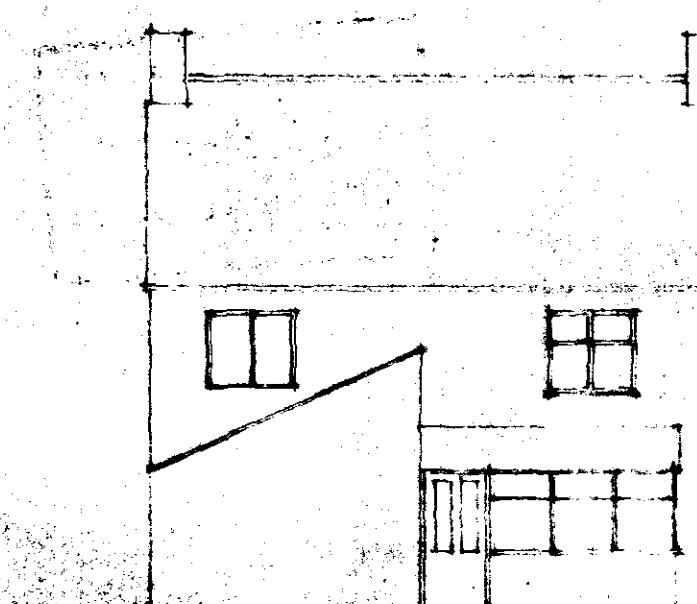


rear (north-west)

elevations as existing

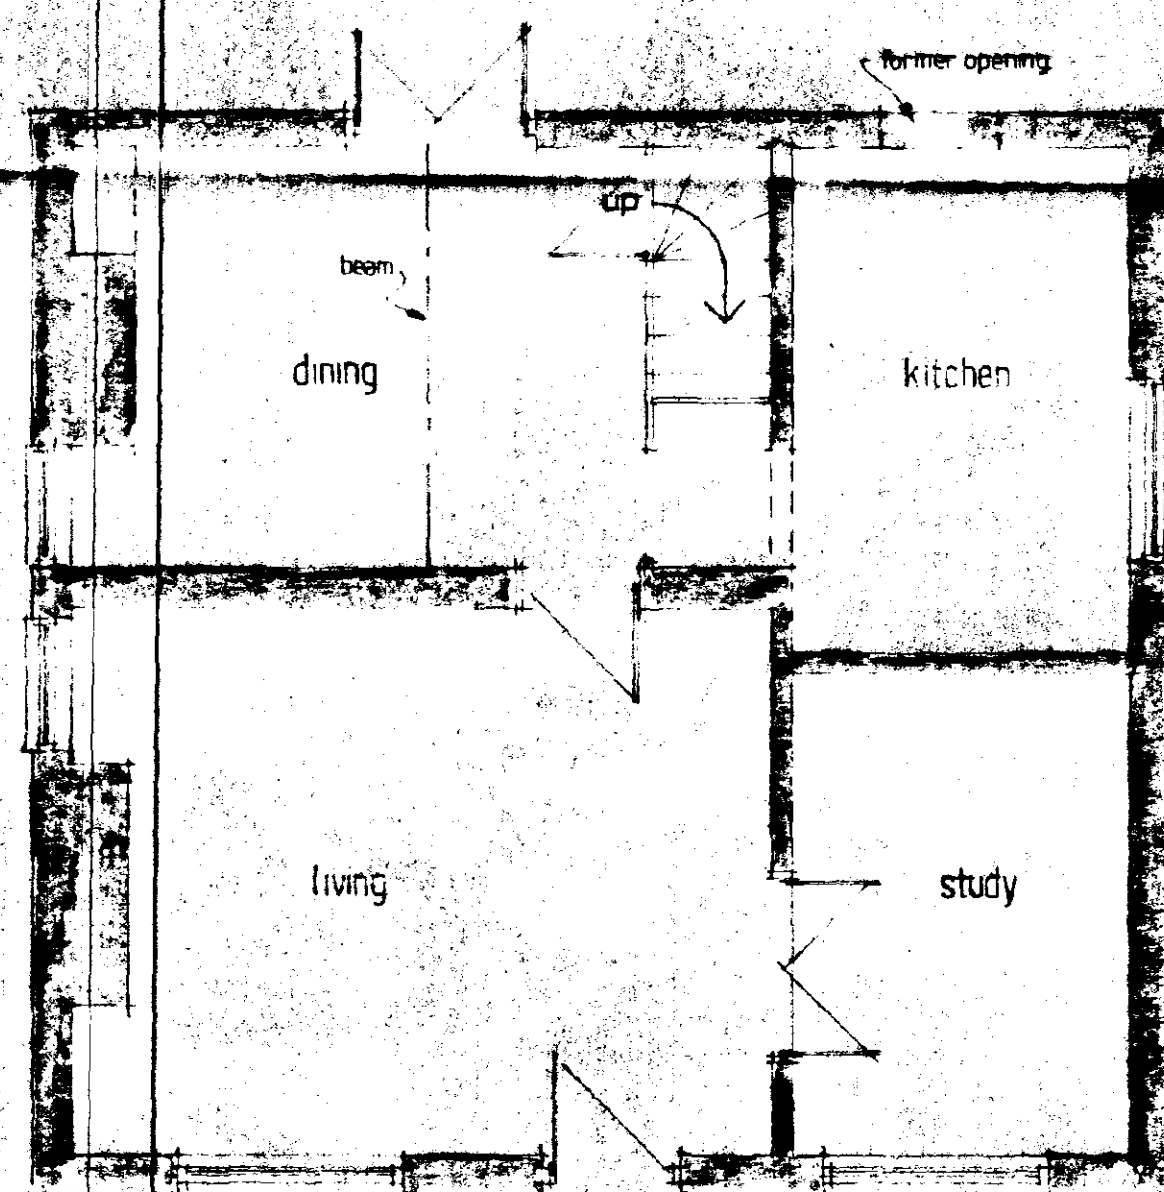

GROUND FLOOR

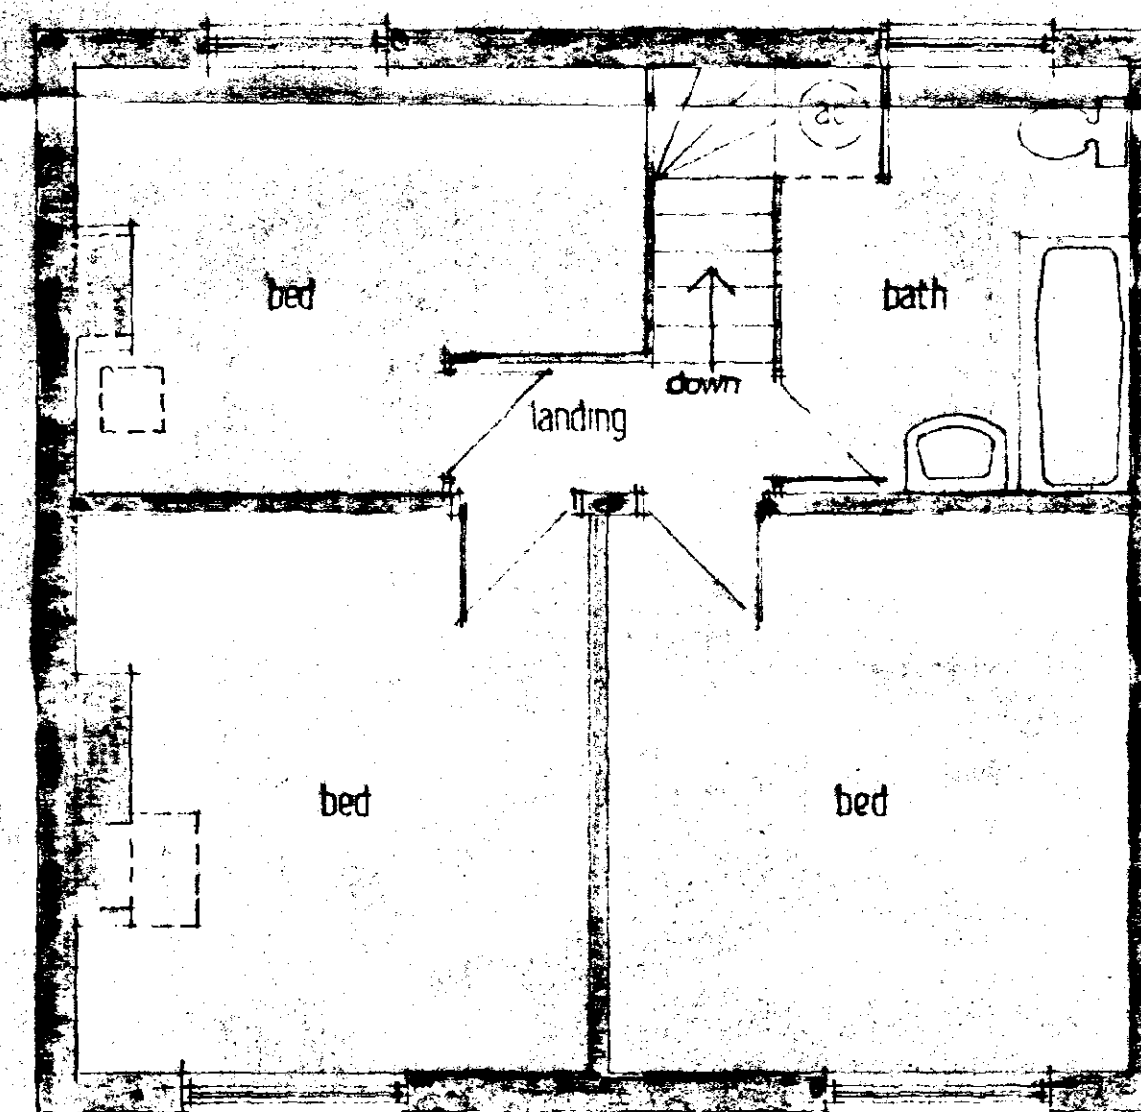

FIRST FLOOR

DETERMINED  
PLAN

**Moulton Design**  
Planning & Architecture

83 East Cob Gate, Moulton, Lincolnshire PE12 6QY  
Tel / Fax 01406 373307 Principal: Alan J. Finch

PROPOSED EXTENSION & DOUBLE GARAGE  
No. 12 FENGATE, MOULTON CHAPEL  
for M.J. & S.M. Congreve

FLOOR LAYOUTS & ELEVATIONS  
AS EXISTING

SOUTH HOLLAND DC  
HOUSING & PLANNING  
15 DEC 1999  
Ref: 1266/99