DO NOT SCALE THIS DRAWING. THE CONTRACTOR IS DEEMED TO HAVE CHECKED ALL DIMENSIONS ON SITE AND REPORT ANY DISCREPANCIES TO OGLESBY & LIMB LTD.
THE CONTENTS OF THIS DRAWING ARE COVERED BY COPYRIGHT AND REMAIN THE PROPERTY OF OGLESBY & LIMB LTD. WRITTEN APPROVAL MUST BE OBTAINED FROM OGLESBY & LIMB LTD PRIOR TO DUPLICATION OR REPRODUCTION OF THIS DRAWING OR ITS CONTENTS.
ANY DIMENSIONS NOT SHOWN ARE TO BE CHECKED AND AGREED WITH OGLESBY & LIMB LTD.

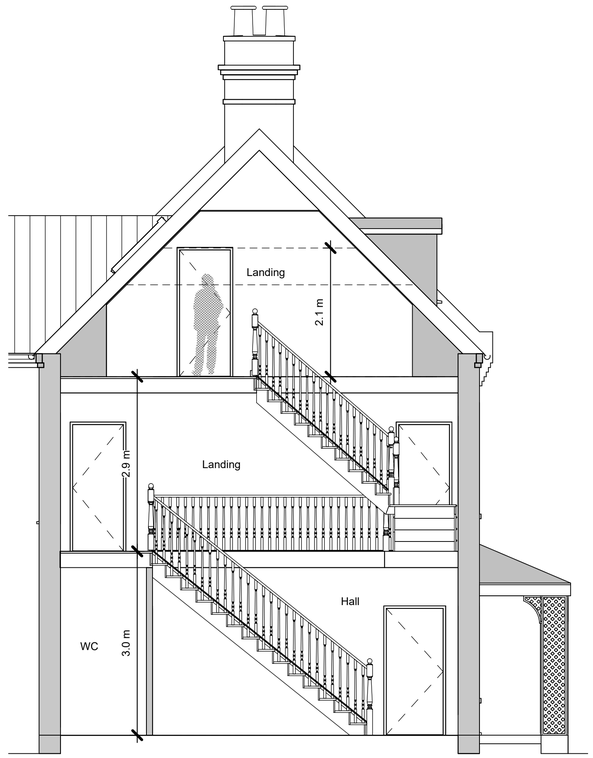

Section B-B'
Scale 1 : 50

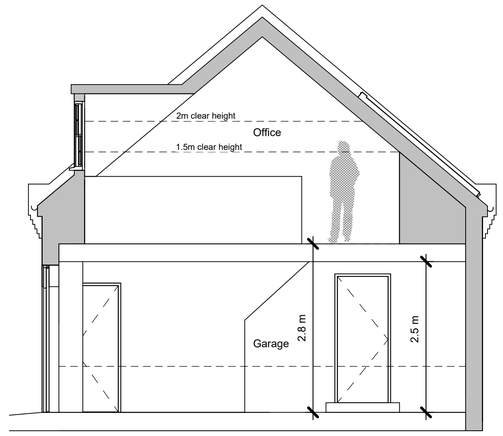

Section C-C'
Scale 1 : 50

Section A-A'
Scale 1 : 50

0m 1m 2m 3m 4m 5m
VISUAL SCALE 1:50 @ A1

Ref.	Date	Description	Initial
P1	06.12.2021	Drawing updated to planning application issue status.	RDL

Oglesby & Limb Ltd
Chartered Architect
Suite 1, Market Chambers
12 Market Place, Spalding, Lincs
PE11 1SL
Tel: 01775 761196
e-mail: design@o-l-ltd.co.uk

Client:
MR W Ravell

Project:
Proposed new dwelling at Eaugate Road, Moulton Chapel, Spalding, PE12 0XJ

Drawing Title:
Sections as proposed

PLANNING APPLICATION ISSUE

Date:	Scale:
NOV 2021	as shown @ A1
Drawn by: RDL	Checked by: AJO

Drawing Number: **A1490 - 15**
Rev: **P1**