



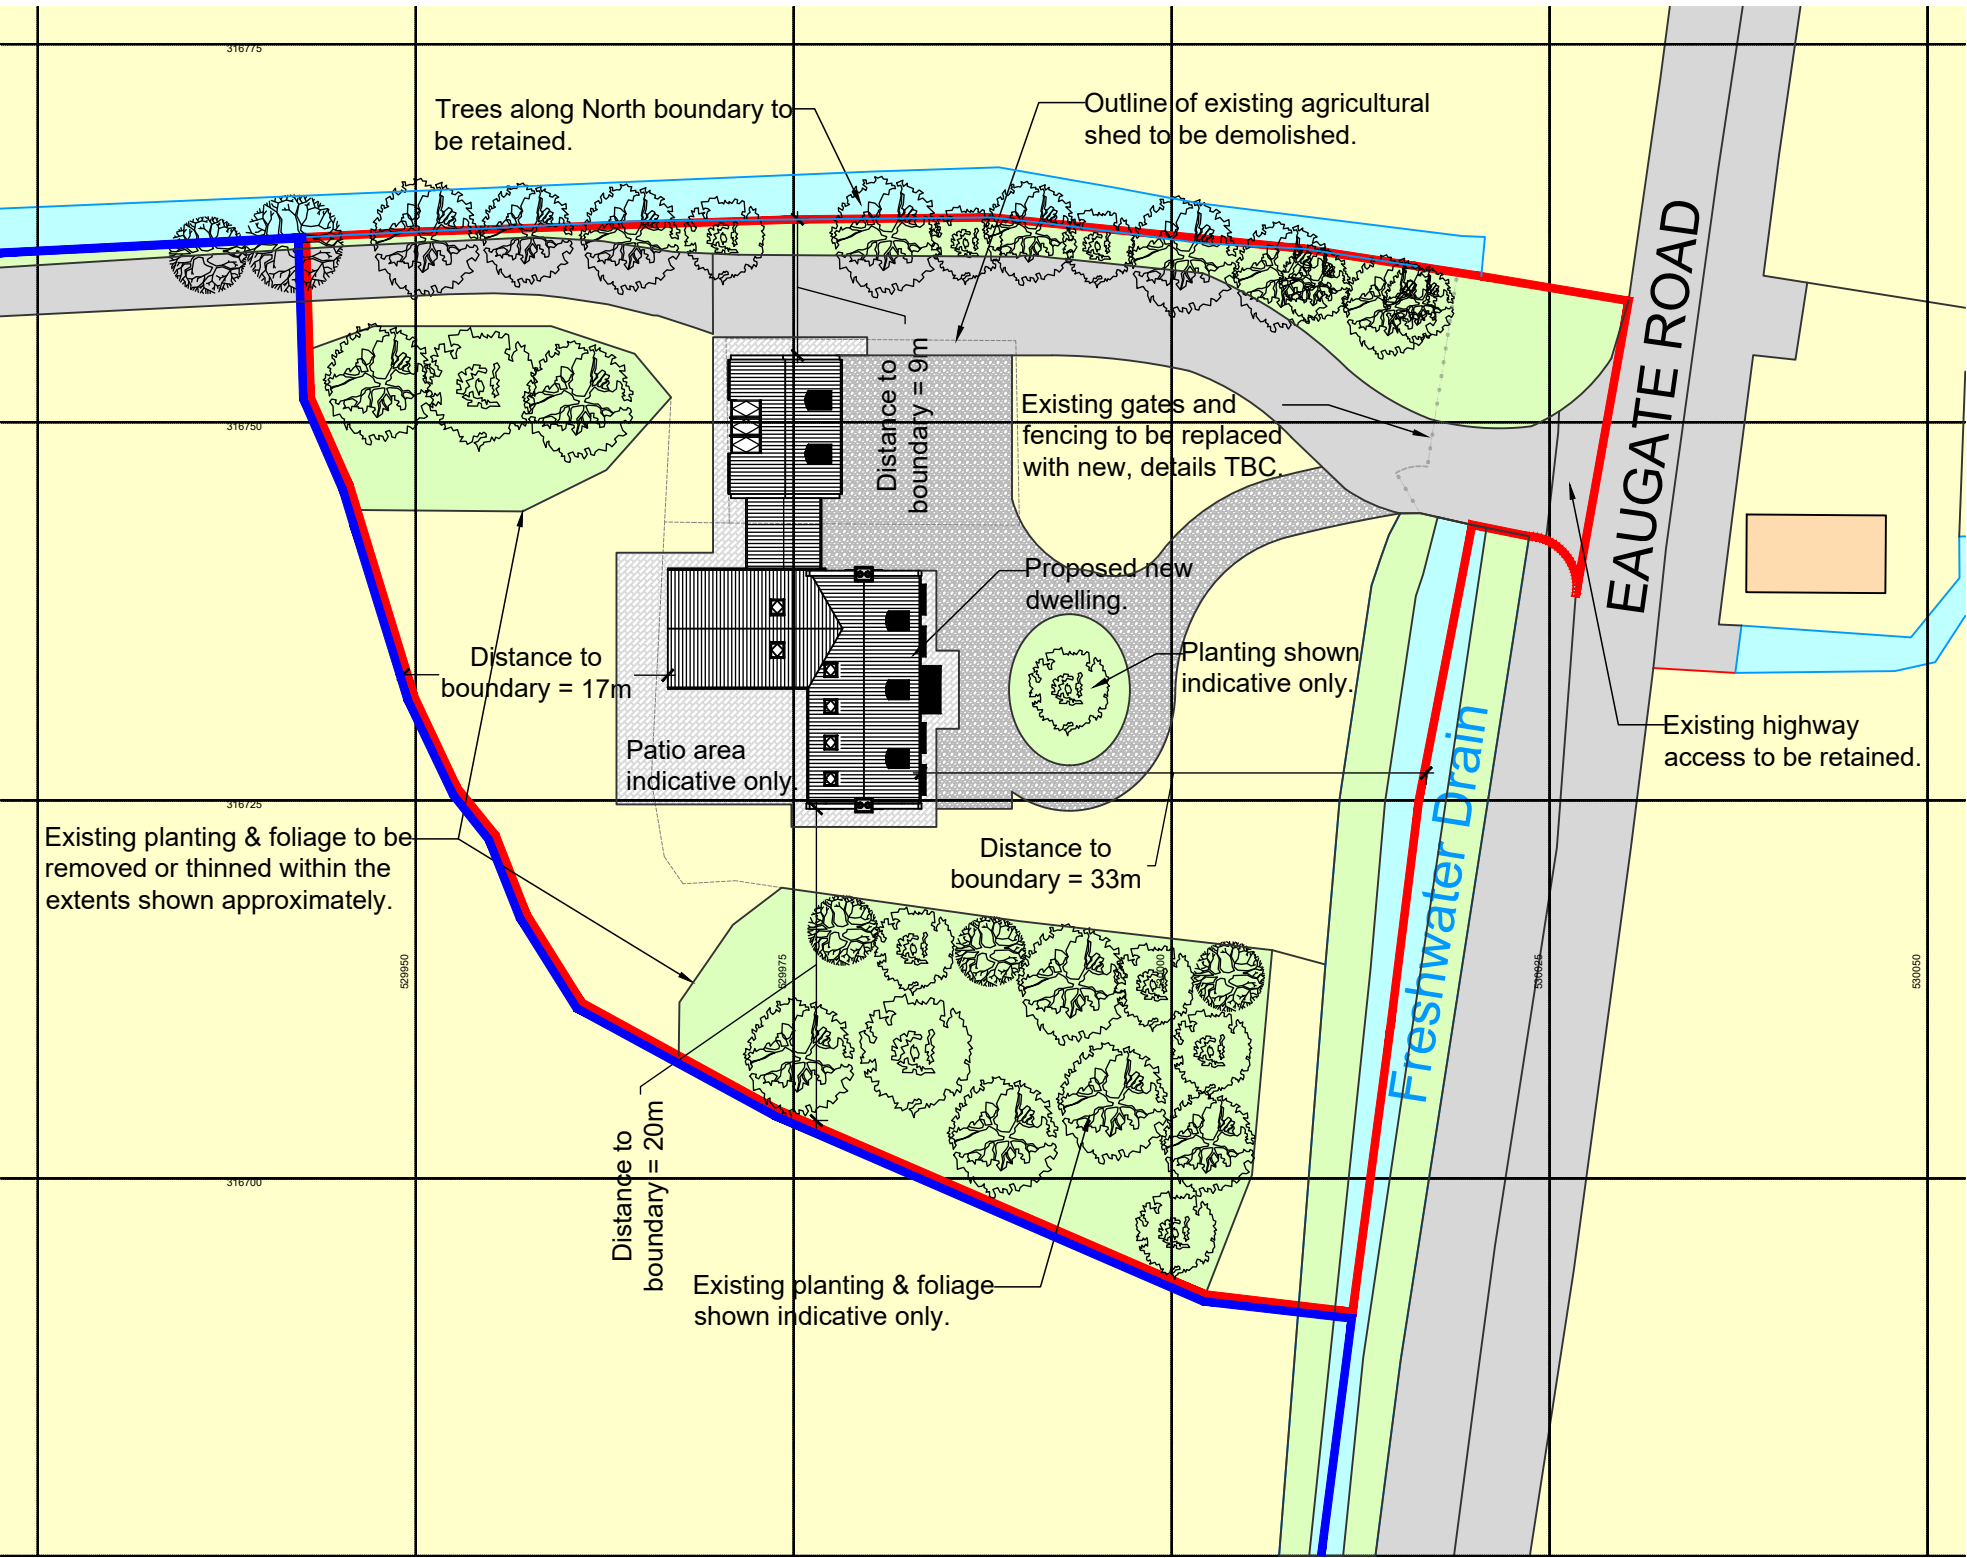


- Paved paths & patio area.
- Driveway finish TBC.
- Vehicle track finish TBC.

Site Block Plan as proposed

Scale 1:500

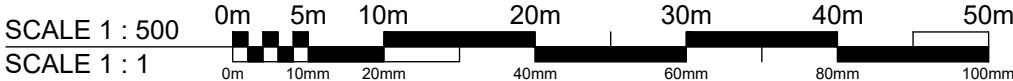

Ordnance Survey, (c) Crown Copyright 2020. All rights reserved. Licence number 100022432

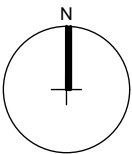

Client:
Mr W Ravell

Project: **Proposed new dwelling
Eaugate Road, Moulton Chapel
Spalding, PE12 0XJ**

Date: **NOV 2021**

Scale: **as shown @ A3**

Drawn by: **RDL**

Checked by: **AJO**

Drawing No.:

A1490 - 10

Rev:

-

DO NOT SCALE THIS DRAWING. THE CONTRACTOR IS DEEMED TO HAVE CHECKED ALL DIMENSIONS ON SITE AND REPORT ANY DISCREPANCIES TO OGLESBY & LIMB LTD. THE CONTENTS OF THIS DRAWING ARE COVERED BY COPYRIGHT AND REMAIN THE PROPERTY OF OGLESBY & LIMB LTD. WRITTEN APPROVAL MUST BE OBTAINED FROM OGLESBY & LIMB LTD PRIOR TO DUPLICATION OR REPRODUCTION OF THIS DRAWING OR ITS CONTENTS. ANY DIMENSIONS NOT SHOWN ARE TO BE CHECKED AND AGREED WITH OGLESBY & LIMB LTD.

Drawing Title:

Site Block plan as proposed.

PLANNING APPLICATION ISSUE

P1	06.12.21	Drawing updated to planning application issue status.	RDL
Ref.	Date	Description	Initial

Oglesby & Limb Ltd
Chartered Architect

Suites 1, Market Chambers
12 Market Place, Spalding
PE11 1SL

T: 01775 761196

e-mail: design@o-l-ltd.co.uk

O&L