
Contractor to check all Dimensions on site prior to ordering materials / commencing work.Do Not Scale from this Drawing - If in doubt then please ask

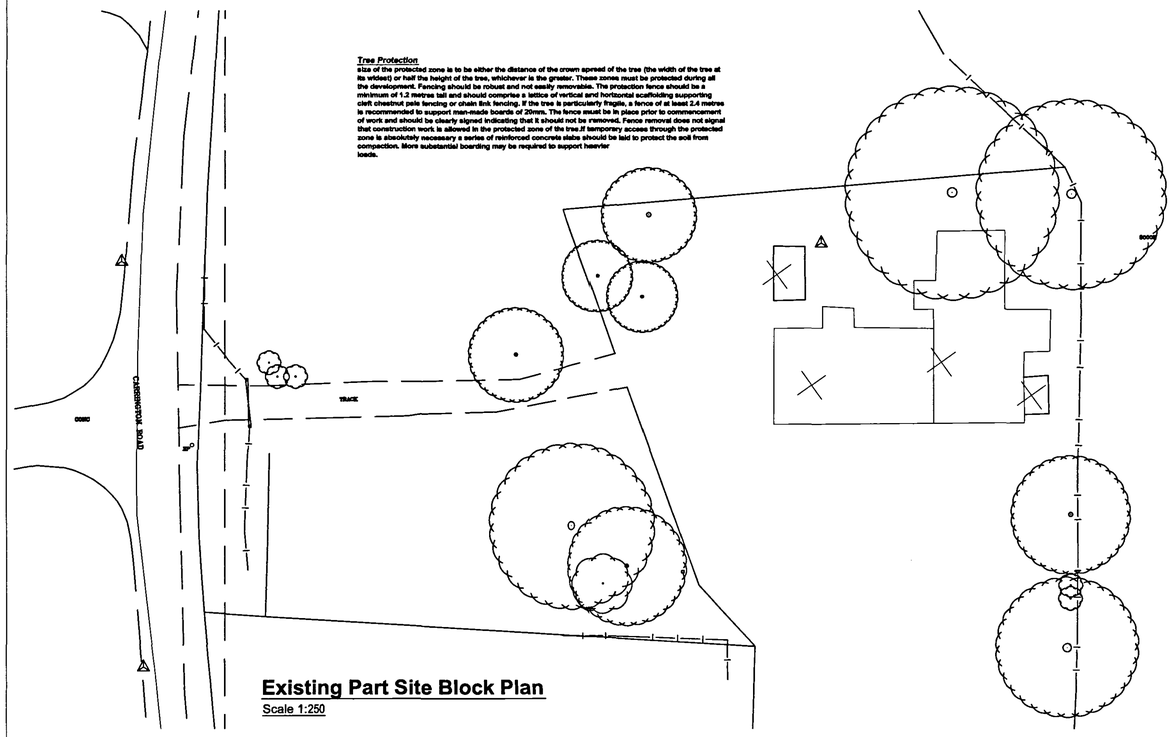


Tree Protection

size of the protected zone is to be either the distance of the crown spread of the tree (the width of the tree at its widest) or half the height of the tree, whichever is the greater. These zones must be protected during all the development. Fencing should be robust and not easily removable. The protection fence should be a minimum of 1.2 metres tall and should comprise a lattice of vertical and horizontal scaffolding supporting cleft chestnut pale fencing or chain link fencing. If the tree is particularly fragile, a fence of at least 2.4 metres is recommended to support man-made boards of 20mm. The fence must be in place prior to commencement of work and should be clearly signed indicating that it should not be removed. Fence removal does not signal that construction work is allowed in the protected zone of the tree.If temporary access through the protected zone is absolutely necessary a series of reinforced concrete slabs should be laid to protect the soil from compaction. More substantial boarding may be required to support heavier loads.


Existing Part Site Block Plan

Scale 1:250

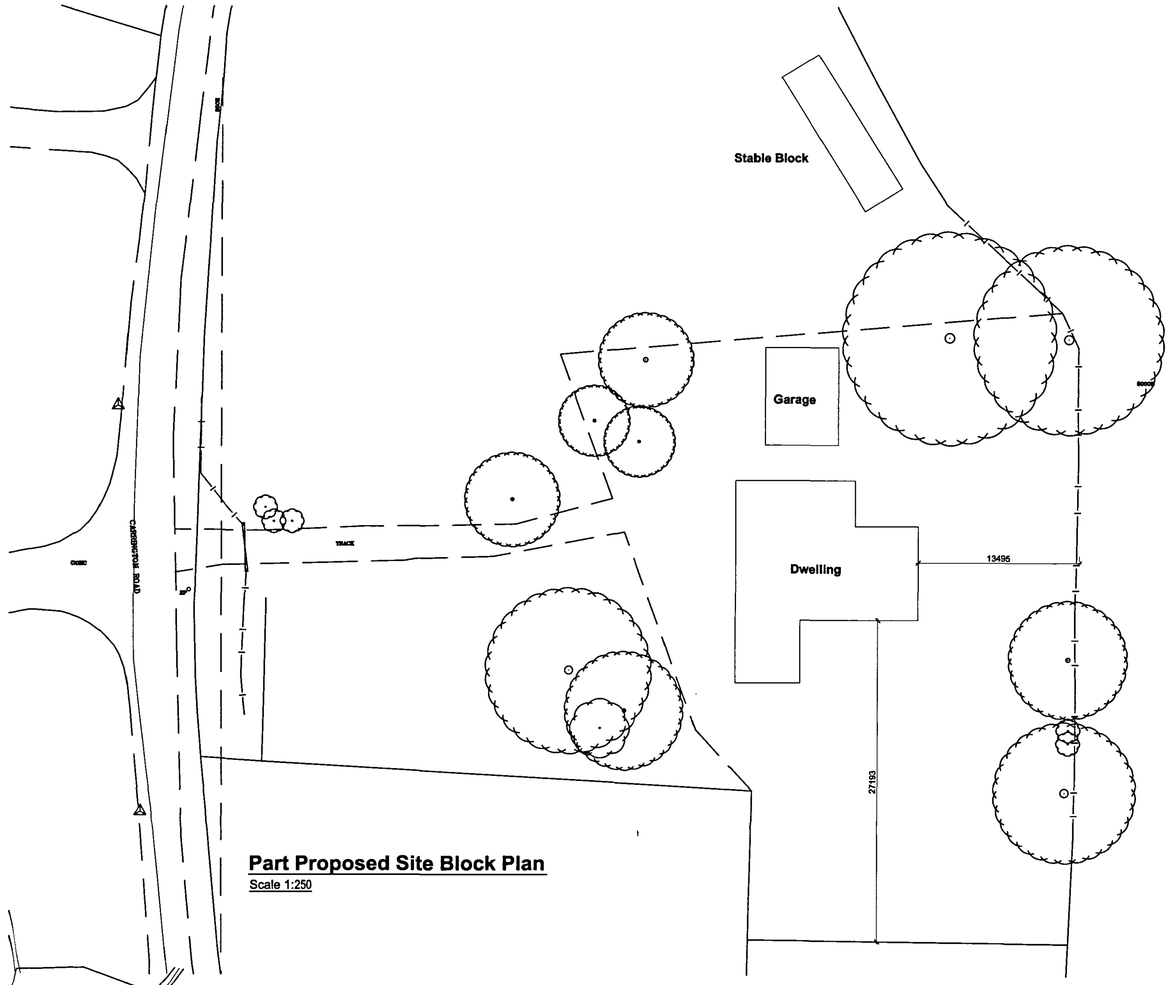

Part Proposed Site Block Plan

Scale 1:250

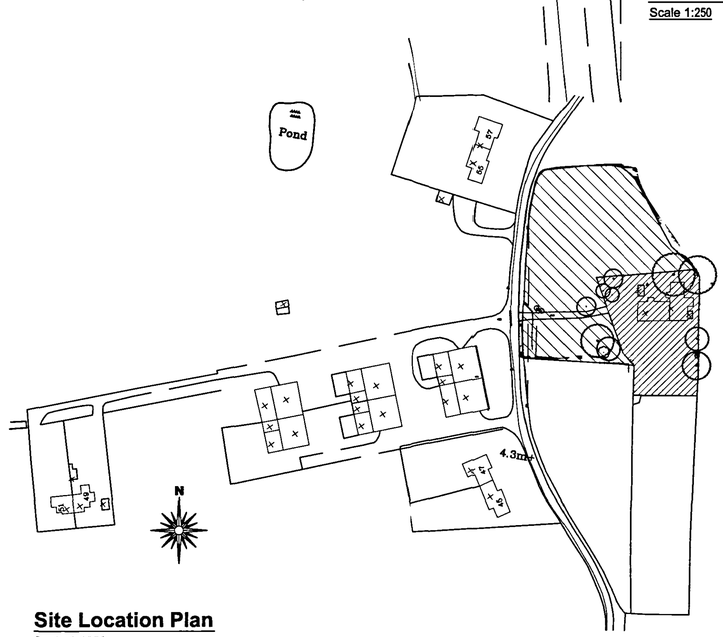

Site Location Plan

Scale 1:1250

rev "B" - 21.09.07 - Tree Protection Notes added
rev "A" - 17.09.07 - Site Boundaries amended

SHDC
Planning & Development
21 SEP 2007
Ref: 1283/07

Client :
Mr K Shepperson & Mr G Freeman
c/o The Crooked Billet
Hallgate Rd
Church End
Fleet
PE12 8NQ

Site :
Replacement Dwelling:
Old Crown Farm
Carrington Road
Moulton Seas End

Drawing:
Site Location and Block Plan

remway Design Ltd
2 Red Lion Street
Spalding
PE11 1SX
Tel / Fax: 01775 768 921
Mobile : 07815 112 058
e-mail: jason@remwaydesign.co.uk

Date : Mar 07 | Scale : As Noted

Drawing No:
1444 - 04 "B"