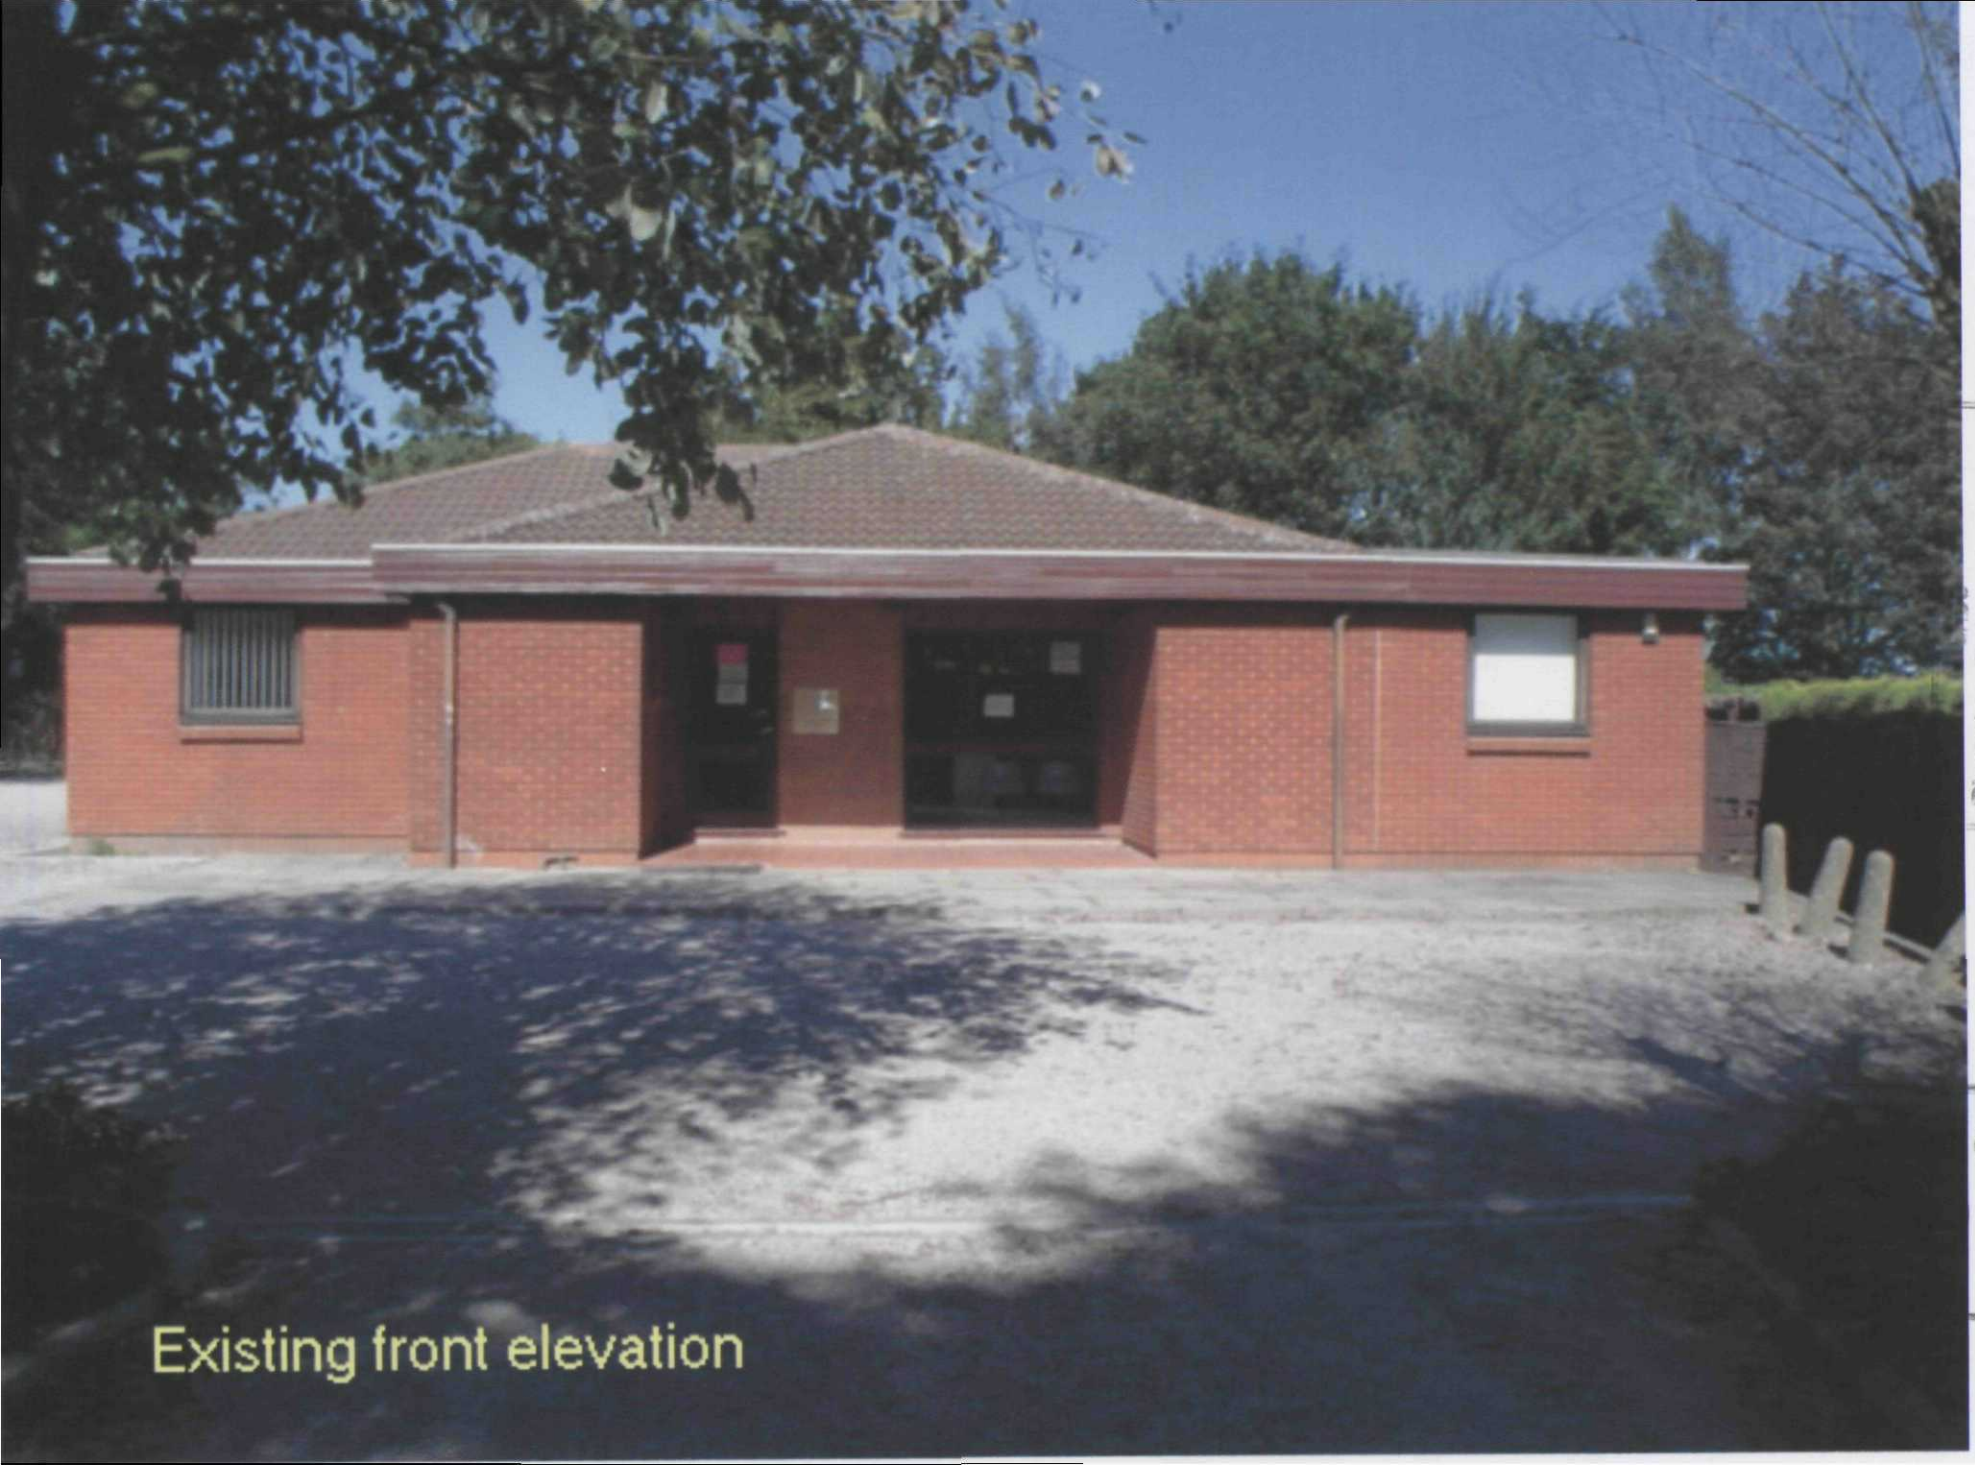


Existing front elevation

Planning & Development
29 SEP 2004
Ref: 1291/04

SKDC
Development
SEP 2004