



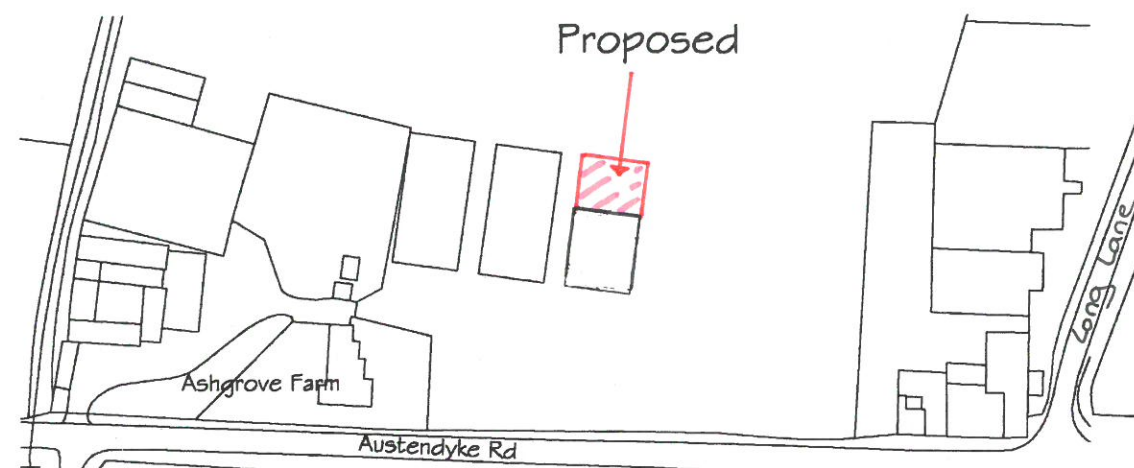

### Location Plan

Scale 1/1250  
 Ordnance Survey (c) Crown Copyright 2015.  
 All rights reserved. Licence number 100022432

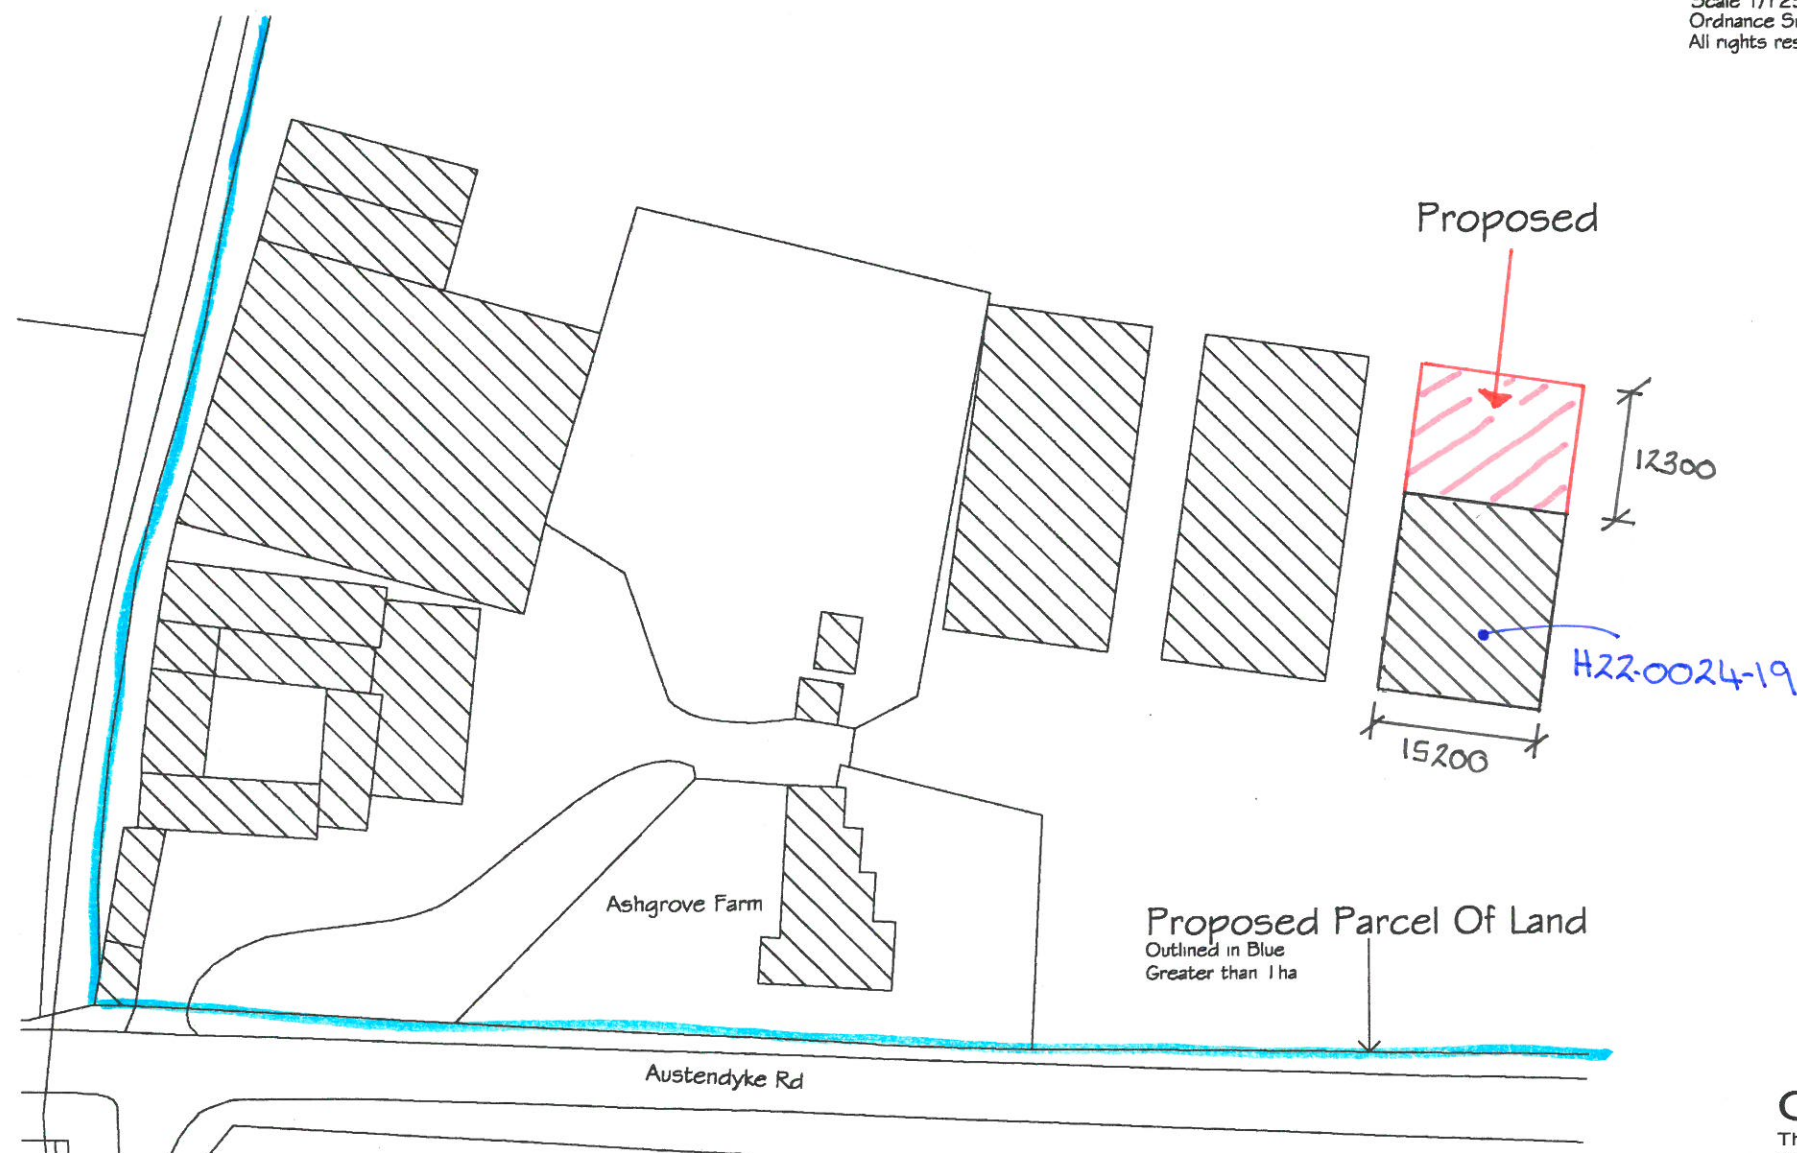

### Block Plan

Scale 1/500

## GREEN STEEL & CLADDING LTD

The Quappelodes, Kirkgate, Whaplode,  
 Spalding, Lincolnshire, PE12 6TE.

Telephone: 01406 373167  
 www.green-sc.co.uk.

|                |                 |            |            |
|----------------|-----------------|------------|------------|
| Drawing Title. | Planning Layout | Drawn By.  | PG         |
| Contract Name. | F Earl & Sons   | Date.      | 01/12/2021 |
| Contract No.   | 1457            | Revision   | -          |
| Drawing No.    | Planning 1      | Revision - | A1         |

| Revision. | Description. | By. | Date. |
|-----------|--------------|-----|-------|
|           |              |     |       |
|           |              |     |       |