

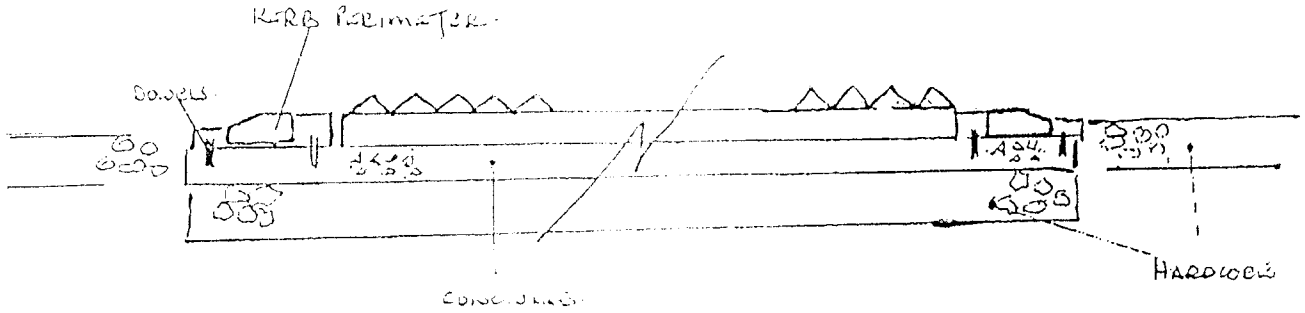


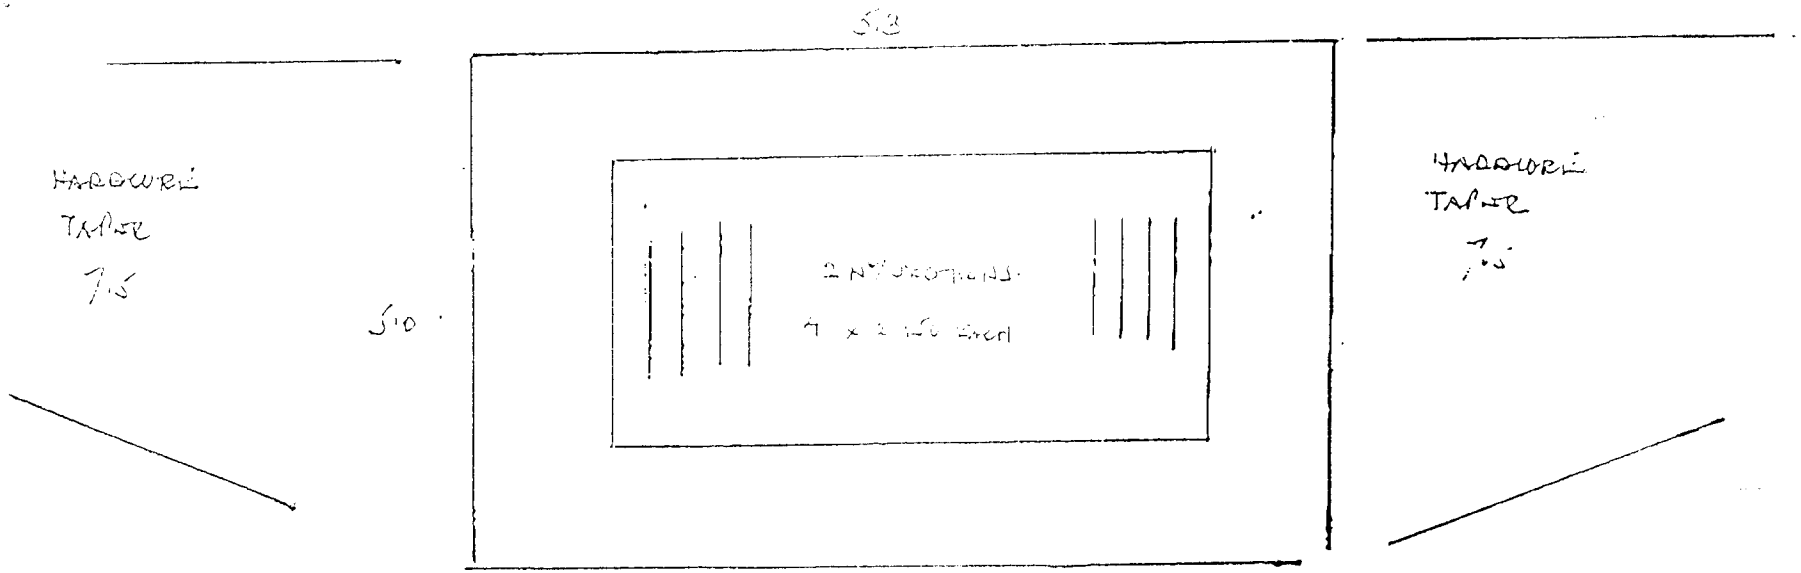

SOUTH HOLLAND DC
HOUSING & PLANNING
- 6 NOV 2000
Ref: 1317/00

PROPOSED WHEEL CLEANER

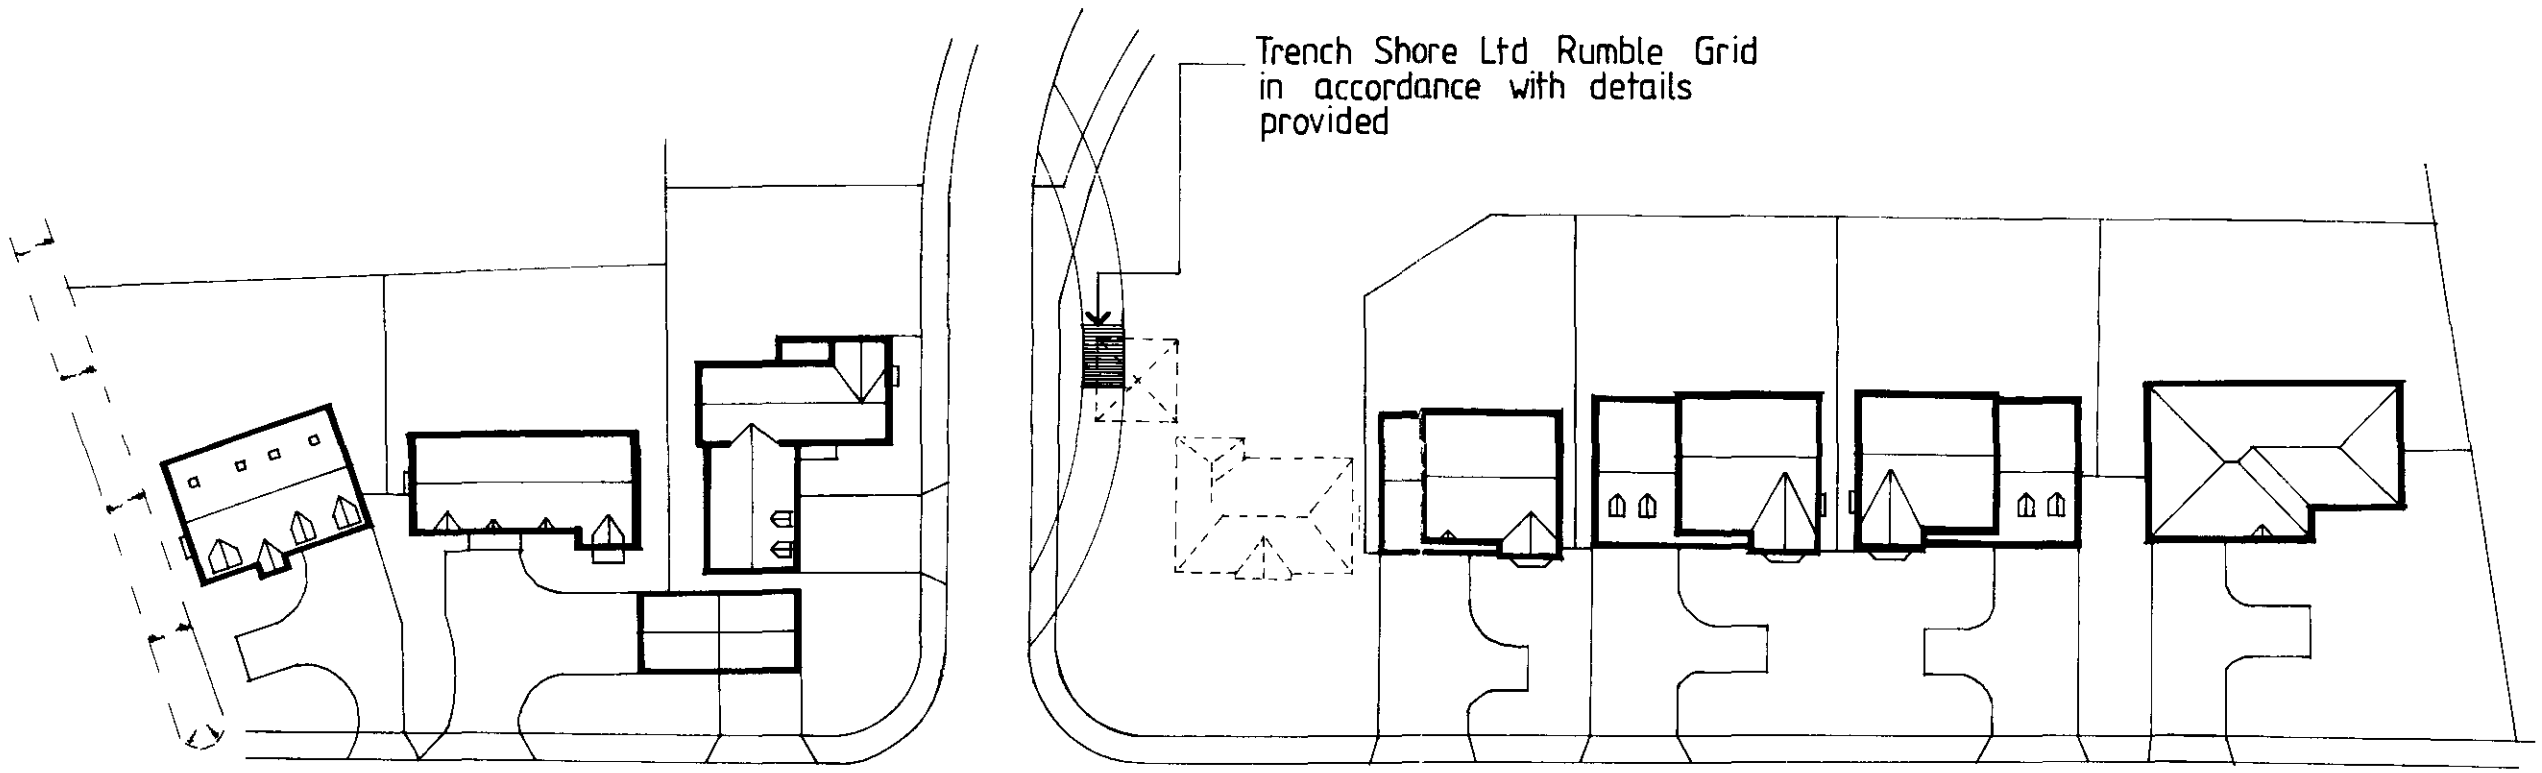

Fengate

RECEIVED DC
PLANNING
- 8 DEC 2000
1317
Ref. 1412/00

ALLISON
HOMES
Swallow House, Banbury Close, West Elloe Avenue
Spalding, Lincs PE11 2BS
Telephone (01775) 724701 Fax (01775) 762153
ALLISON HOMES is a trading name of SWALLOW HOMES LTD

Project:
Fengate,
Moulton Chapel

Drawing Title:
Wheel washing details

Date:	Scales:
Nov 2000	1:500
Reference No:	**Drawn:** KB
Drawing No: 01	**Revision:**

Do not scale directly from this drawing.
All discrepancies to be brought to the attention of the above office.