


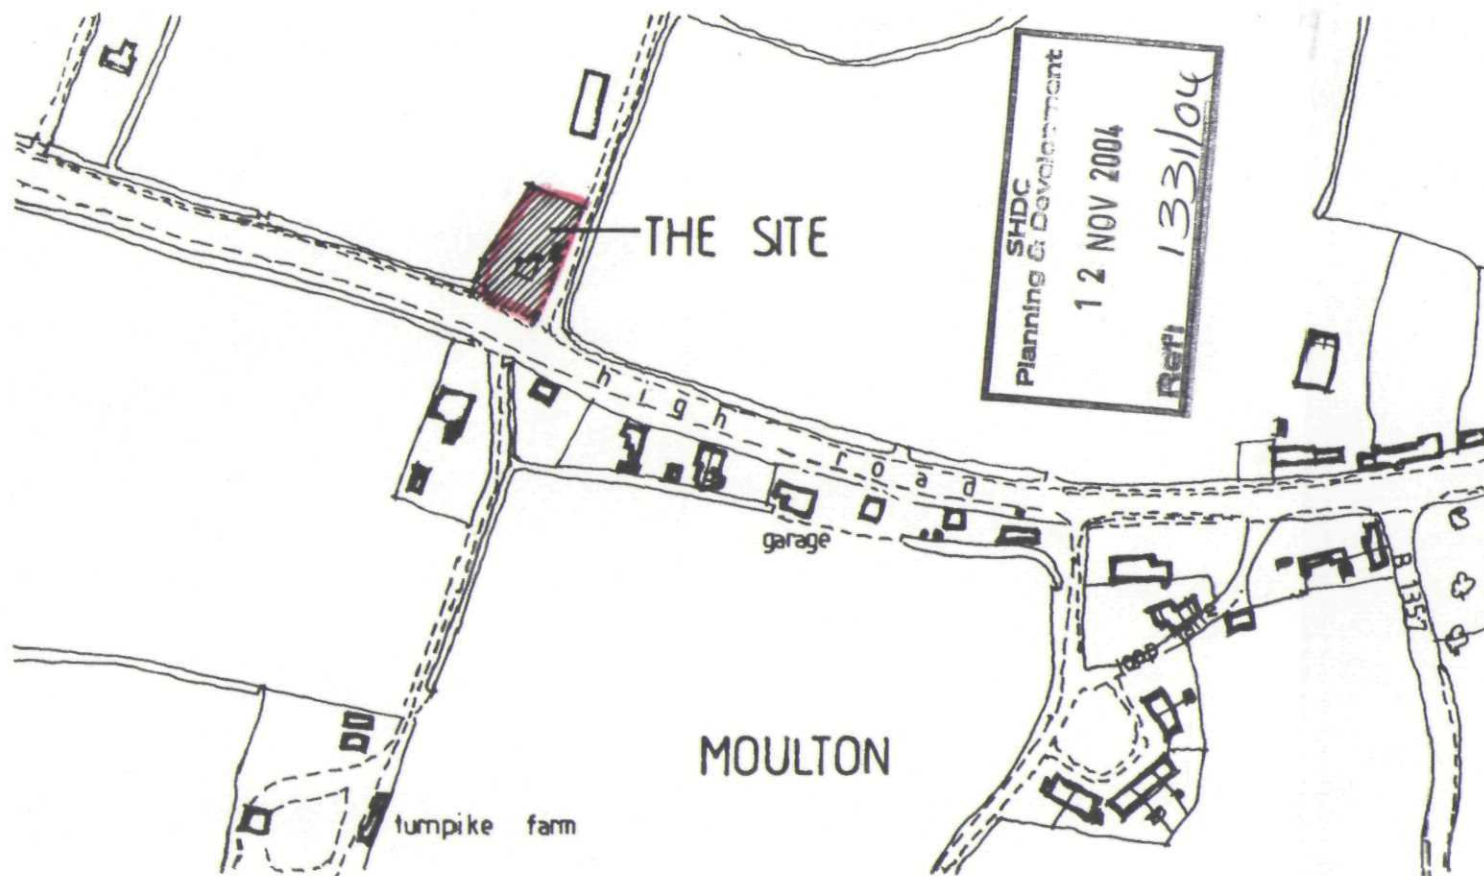

**TREVOR A CLAY R.I.B.A.
CHARTERED ARCHITECT**

14 OLD FENDIKE ROAD
WESTON HILLS
SPALDING
LINCOLNSHIRE PE12 6DD

Project:

REPLACEMENT DWELLING AT
MOULTON FOR THE EXECUTORS
OF MR R M OLDERSHAW

Drawing:

LOCATION PLAN

**DETERMINED
PLAN**

Date: 11 Nov 04

Proj No: 03/127/PA

Scale: 1:2500

Drg. No: 006

Rev: