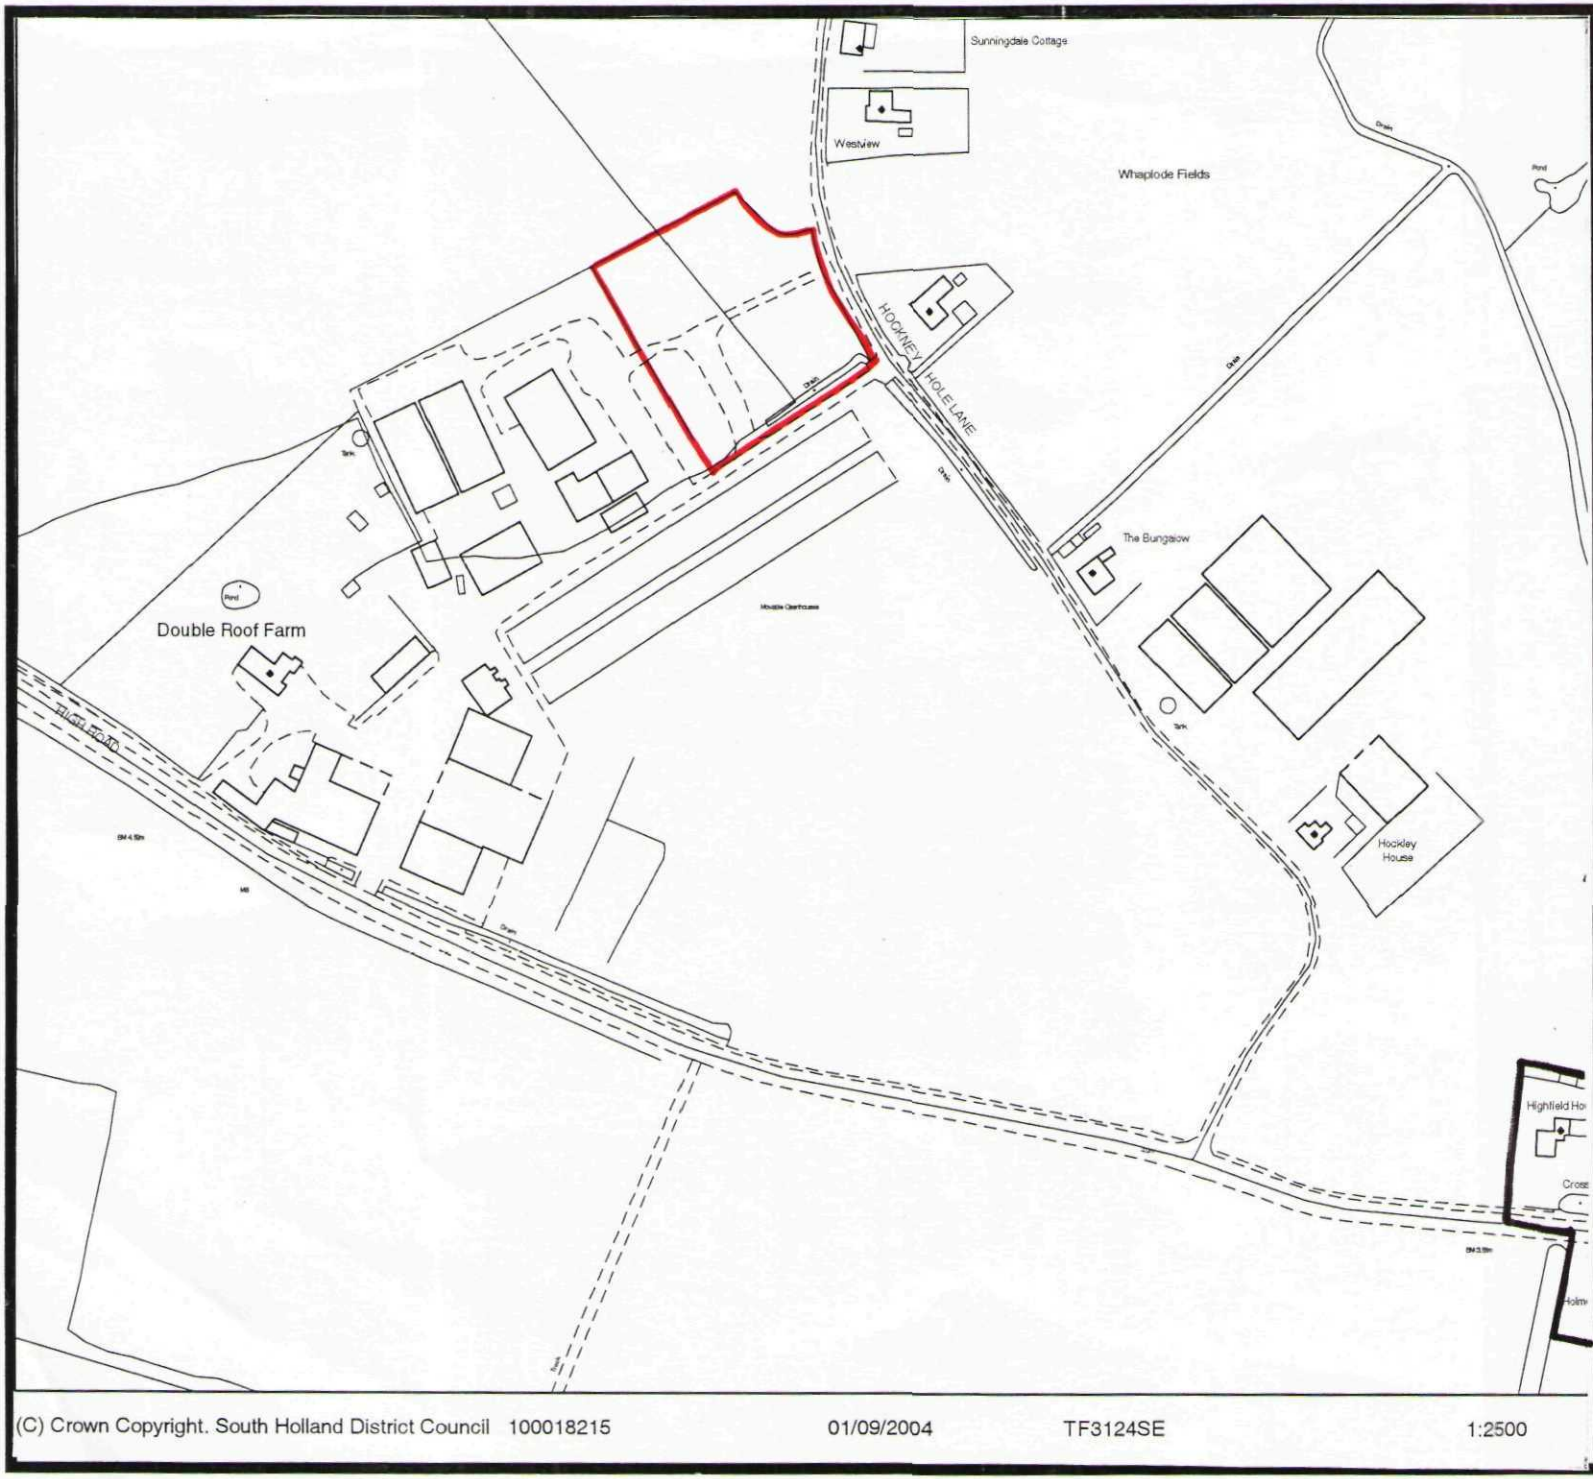


South Holland District Council

Planning & Development

Appeal by

F Dring & Sons Ltd.

Appeal Site

Development Boundary

Steve Williams
Head of Planning & Development
Council Offices,
Priory Road, Spalding, Lincs
PE11 2XE

Scale: 1:2500	Date: September 2004
Plan 'A'	North ↑