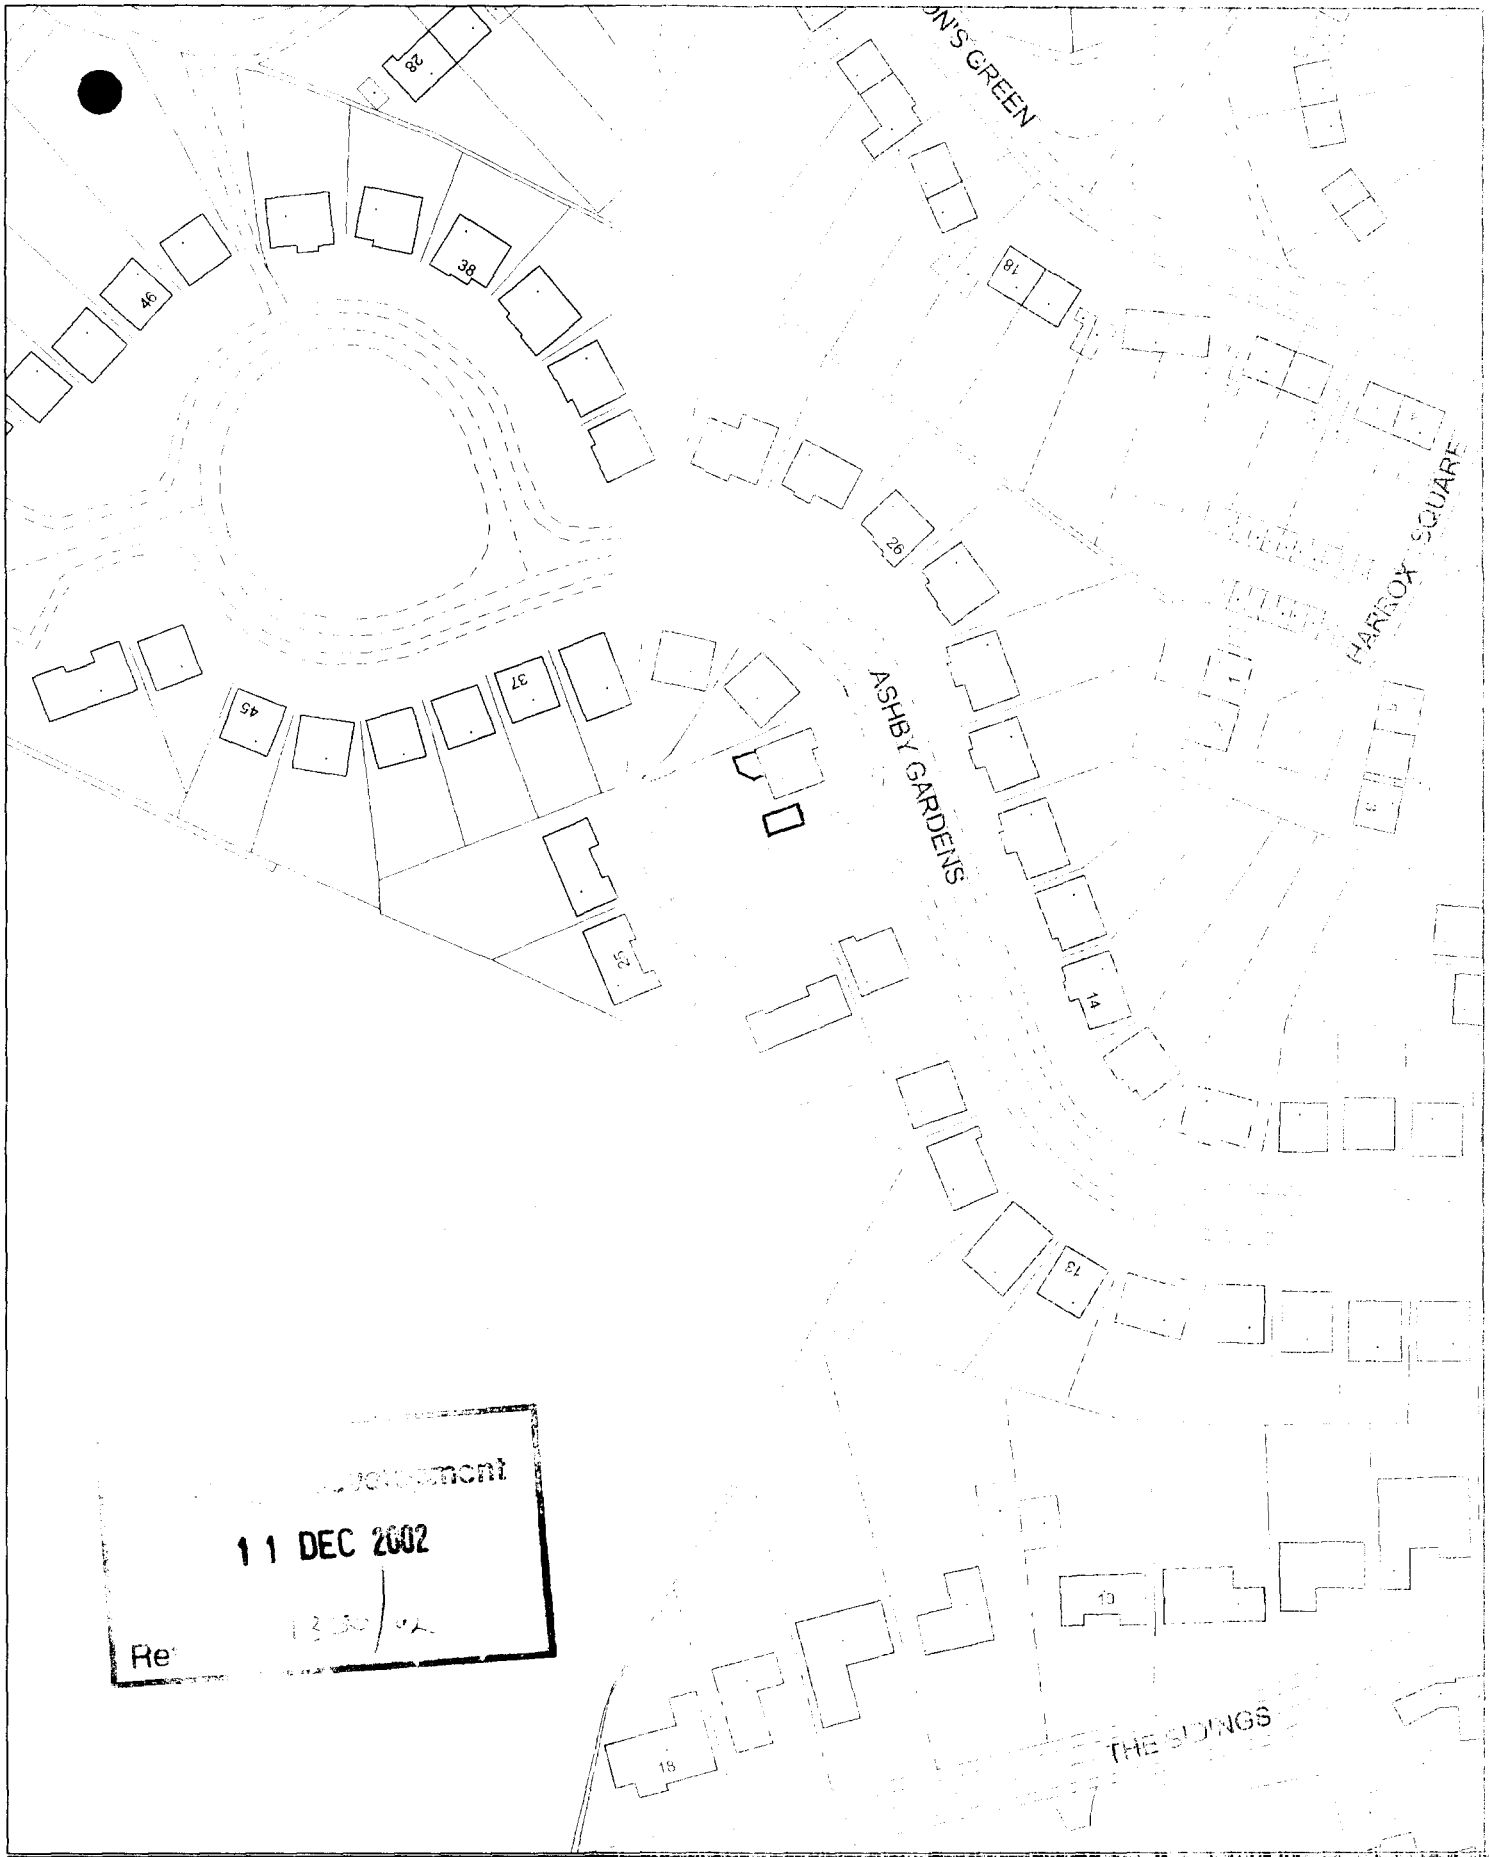


...opment
11 DEC 2002
Re...

S O U T H
HOLLAND
DISTRICT COUNCIL


Council Offices, Priory Road, Spalding,
Lincolnshire PE11 2XE

This copy has been produced specifically for the map return scheme purposes only. No further copies may be made.

Scale:
1:1250

This map is reproduced from Ordnance Survey material with permission of Ordnance Survey on behalf of Her Majesty's Stationery Office (c) Crown copyright. Unauthorised reproduction infringes Crown copyright and may lead to prosecution or civil proceedings. South Holland District Council LA079413 2002

N

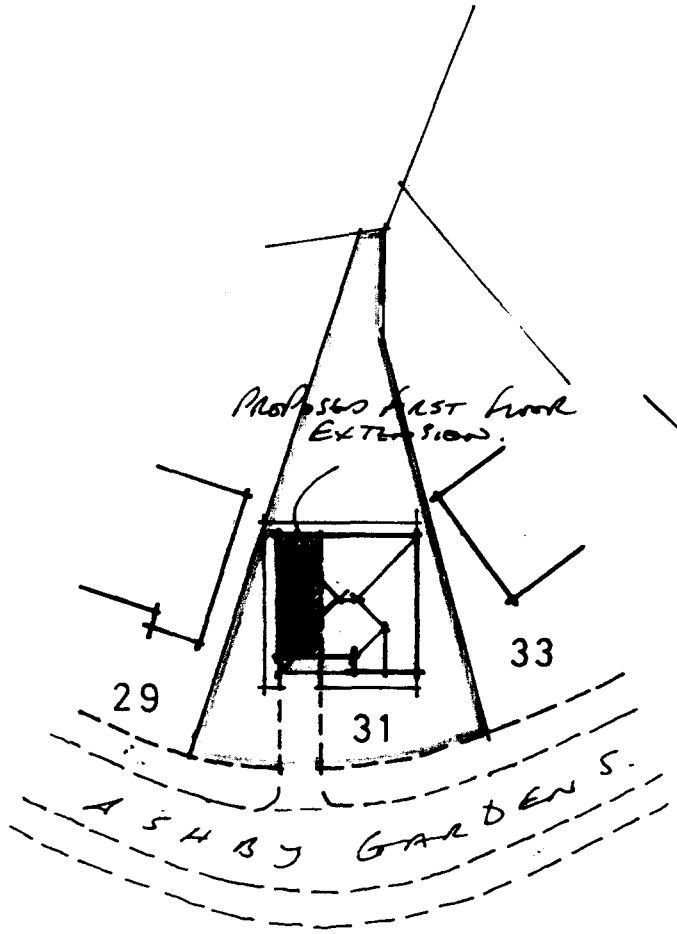

SHDC
Planning & D...
Ref 1350/02

• BLOCK PLAN • SCALE 1:500 •

• PLANNING APPLICATION NO. H13/1350/02 •


PROPOSED FIRST FLOOR EXTENSION OVER EXISTING GARAGE. UTILITY ROOM. ETC.

31. ASHBY GARDENS. MOULTON. SPALDING. LINCS


for MR. + MRS. D. WOOLF.

PROJECT NO. 02/110.
DECEMBER 2002.


R.N. COWLING MBIAT.
ARCHITECTURAL TECHNOLOGIST.
9. GARLWAY CLOSE. SPALDING. PE11 3FL.
TEL / FAX. (01775) 723836

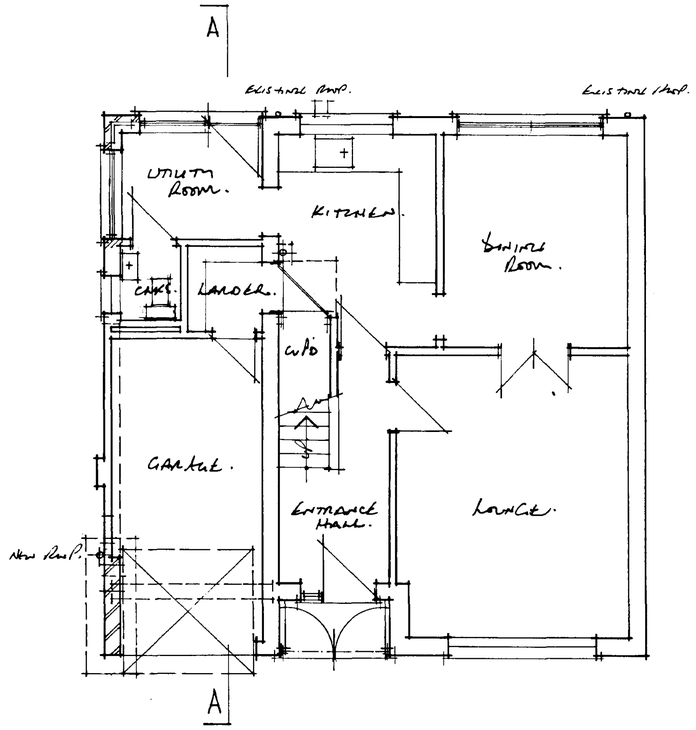


• GROUND FLOOR PLAN AS PROPOSED •

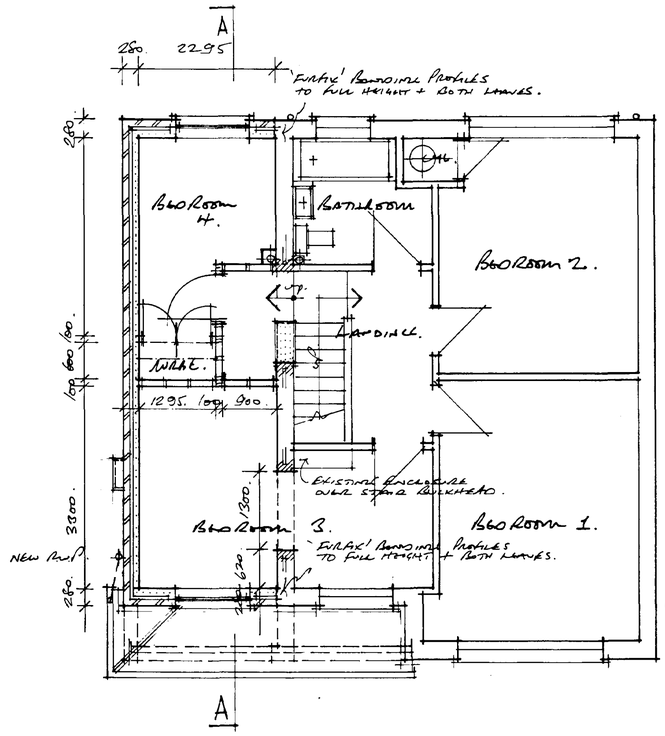


• FIRST FLOOR PLAN AS PROPOSED •

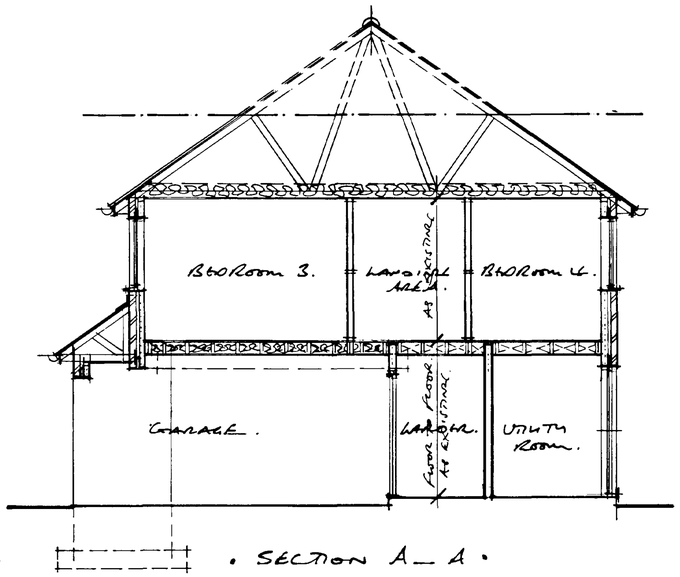


• SECTION A—A •

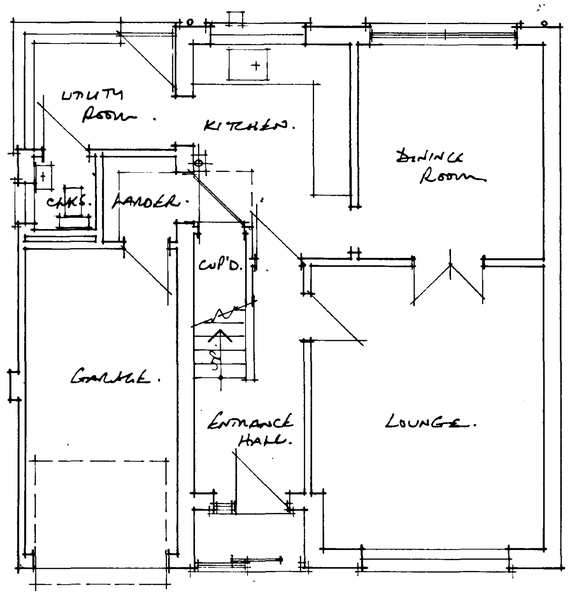


• GROUND FLOOR PLAN AS EXISTING •

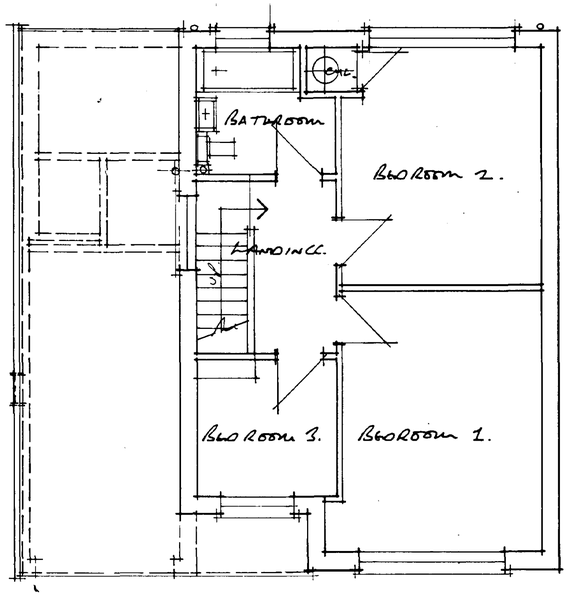


• FIRST FLOOR PLAN AS EXISTING •

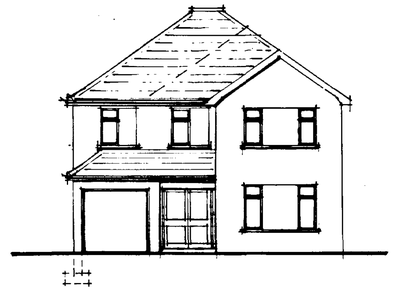


• NORTH ELEVATION (FRONT). •

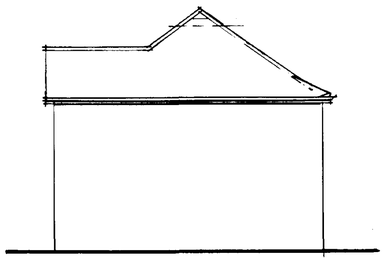

• WEST ELEVATION (SIDE) •

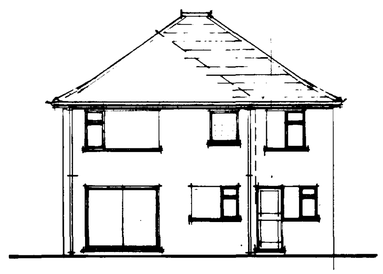

• SOUTH ELEVATION (REAR) •

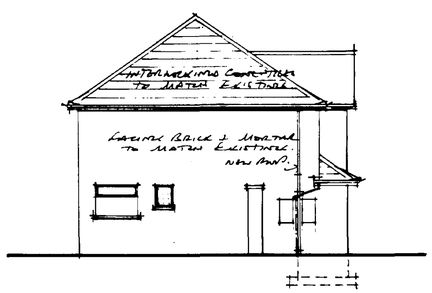

• EAST ELEVATION (SIDE) •

SHDC
Planning & Development
11 DEC 2002
Ref 1359/02

• PROPOSED ALTERATIONS & FIRST FLOOR EXTENSION TO HOUSE • 31 ASHBY GARDENS • MOULTON • SPALDING LINCS • Mr. MR. & MRS. A. WOOLF •

APPROVED PLAN

• DRAWING NO. 02/110/02. • SCALES. PLANS & SECTION 1:50 — ELEVATIONS 1:100 •

R.N. COWLING. MBIAT. ARCHITECTURAL TECHNOLOGIST. 9. GALWAY CLOSE SPALDING. LINCS. PE11 3EL. TEL/FAX. 01775 723836.

NOV. 2002.

REVISIONS.