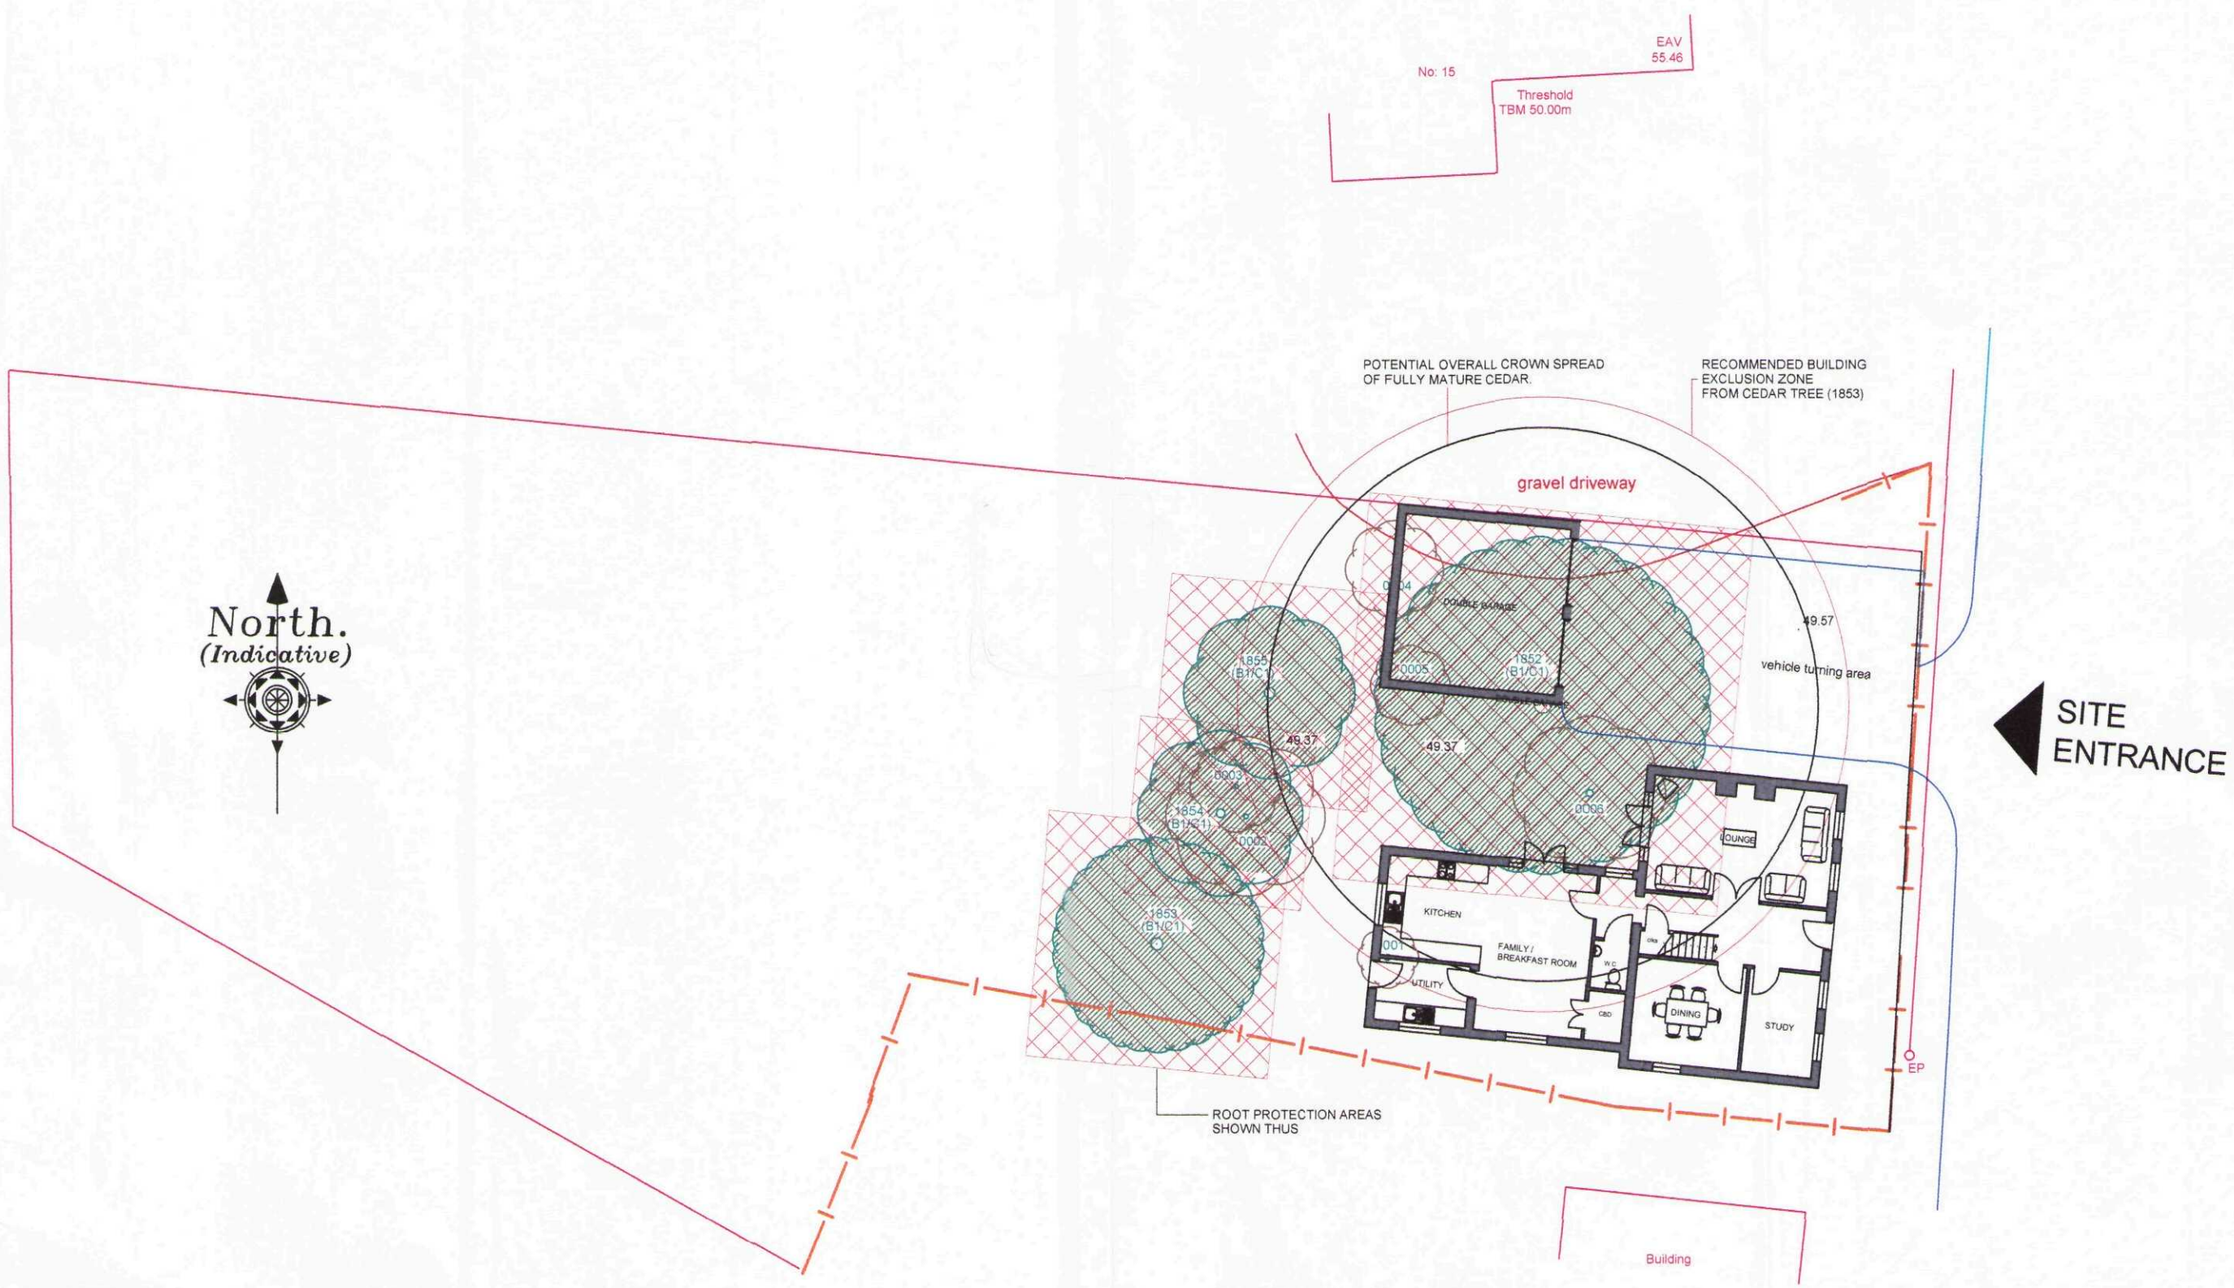


DRAWING BASED ON TOPOGRAPHICAL SURVEY UNDERTAKEN BY RATCLIFF LAND AND ENGINEERING SURVEYS LTD.,
THE OLD COACHING HOUSE, 10A WHITTLESEY ROAD, THORNEY, PETERBOROUGH PE6 0RA

Title:
PROPOSED.NEW.HOUSE.AT.THE.LIMES,
15,HALLGATE,MOULTON.FOR
MR.M.GODFREY

Drawing Number: 07/202/PA/002

Rev:

Drawing:
DEVELOPMENT.PROPOSALS---SCHEME.2

Do not measure from this drawing. All discrepancies should be reported to the architects.
This drawing should be read in conjunction with the specification and standard details.
All intellectual property rights are the copy right of Trevor A Clay RIBA Ltd ©

Scales:	Sheet Size:	Date:	Drawn:
1:200	A3	15.04.07	TAC

14 Old Fendike Road
Weston Hills
SPALDING
Lincolnshire PE12 6DD

Tel/Fax 01406 380027
Mobile 07778 597975

TREVOR A CLAY RIBA LTD
CHARTERED ARCHITECTS