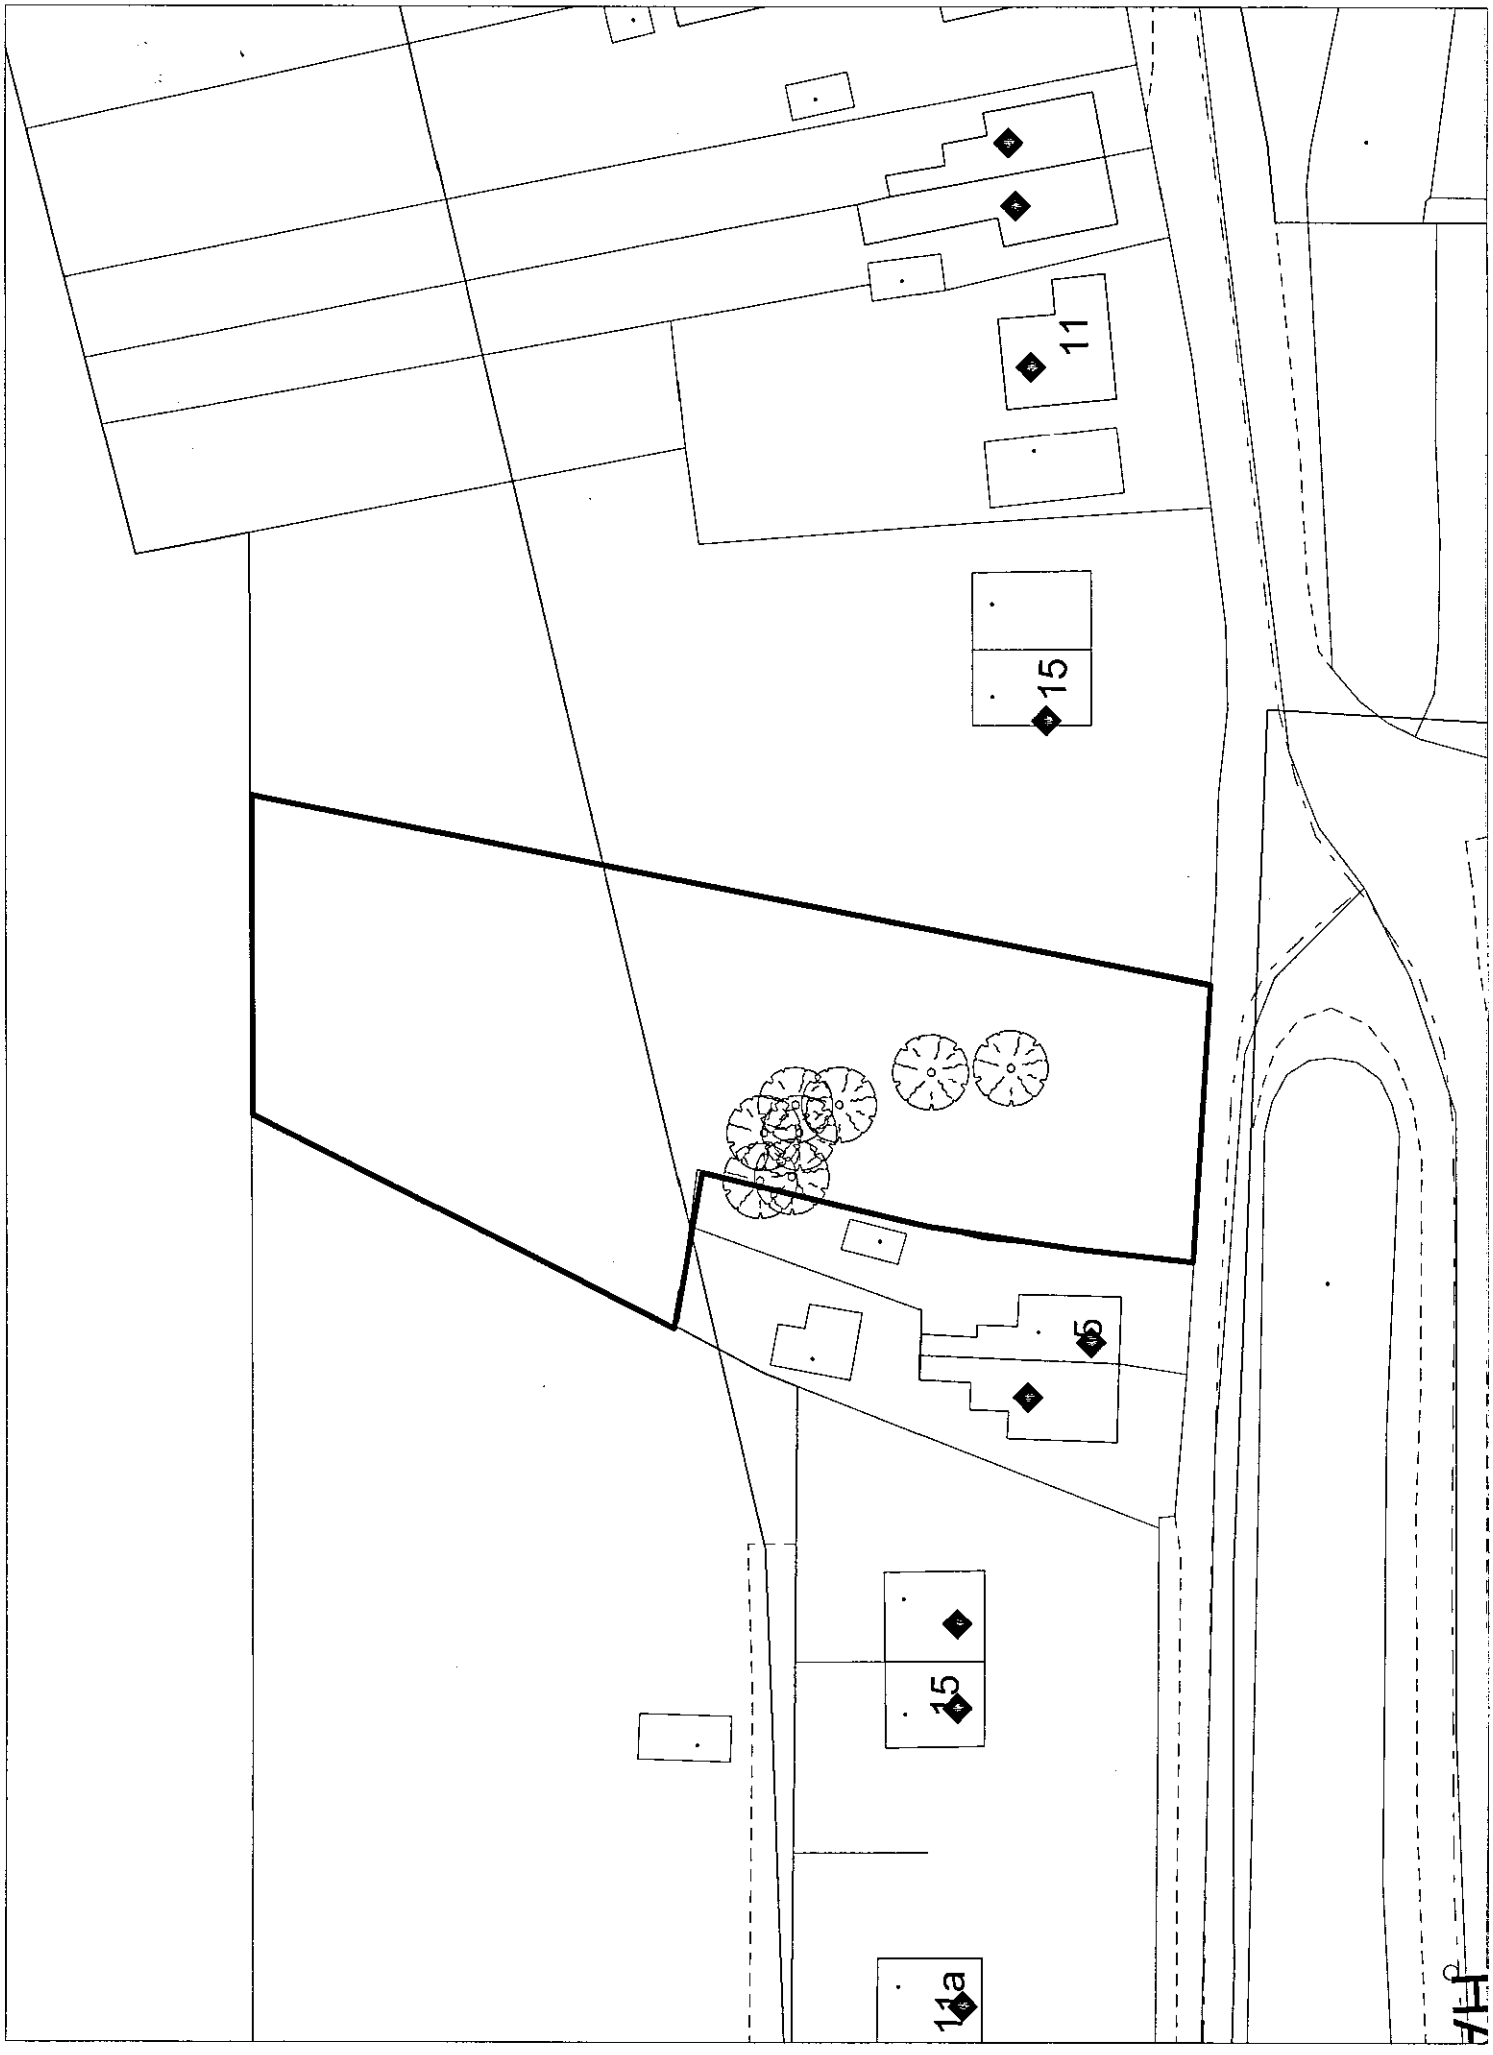


(C) Crown Copyright. South Holland District Council 100018215 24/05/2006 TF3023SE 1:500