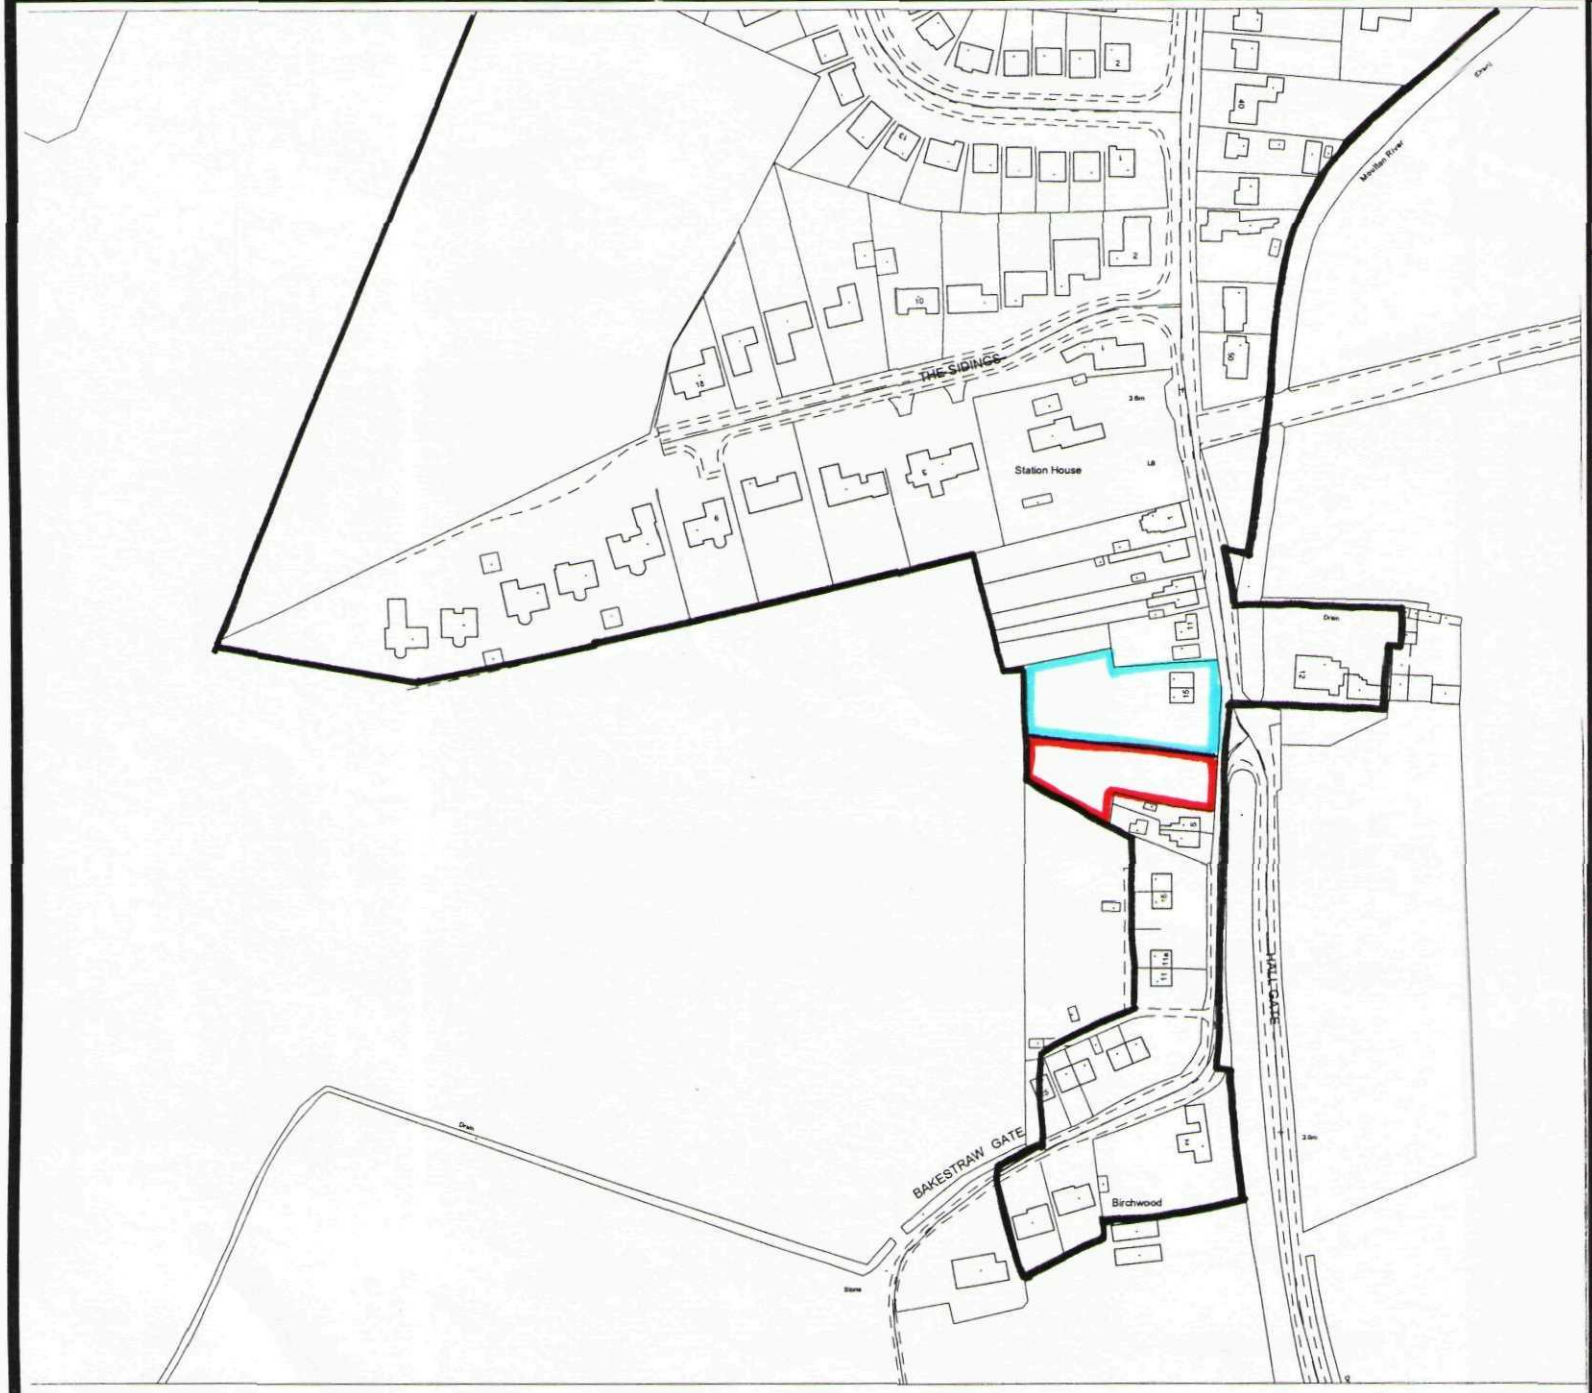


South Holland District Council

Planning & Development

Appeal by

Mr M J Godfrey

- Appeal Site
- Development Boundary
- Land also in ownership

Steve Williams
Head of Planning & Development
Council Offices,
Priory Road, Spalding, Lincs
PE11 2XE

Scale: 1:2500	Date: Feb 2005
Plan 'A'	North ↑

ıpyright. South Holland District Council 100018215

18/02/2005 TF3023SE 1:2500