
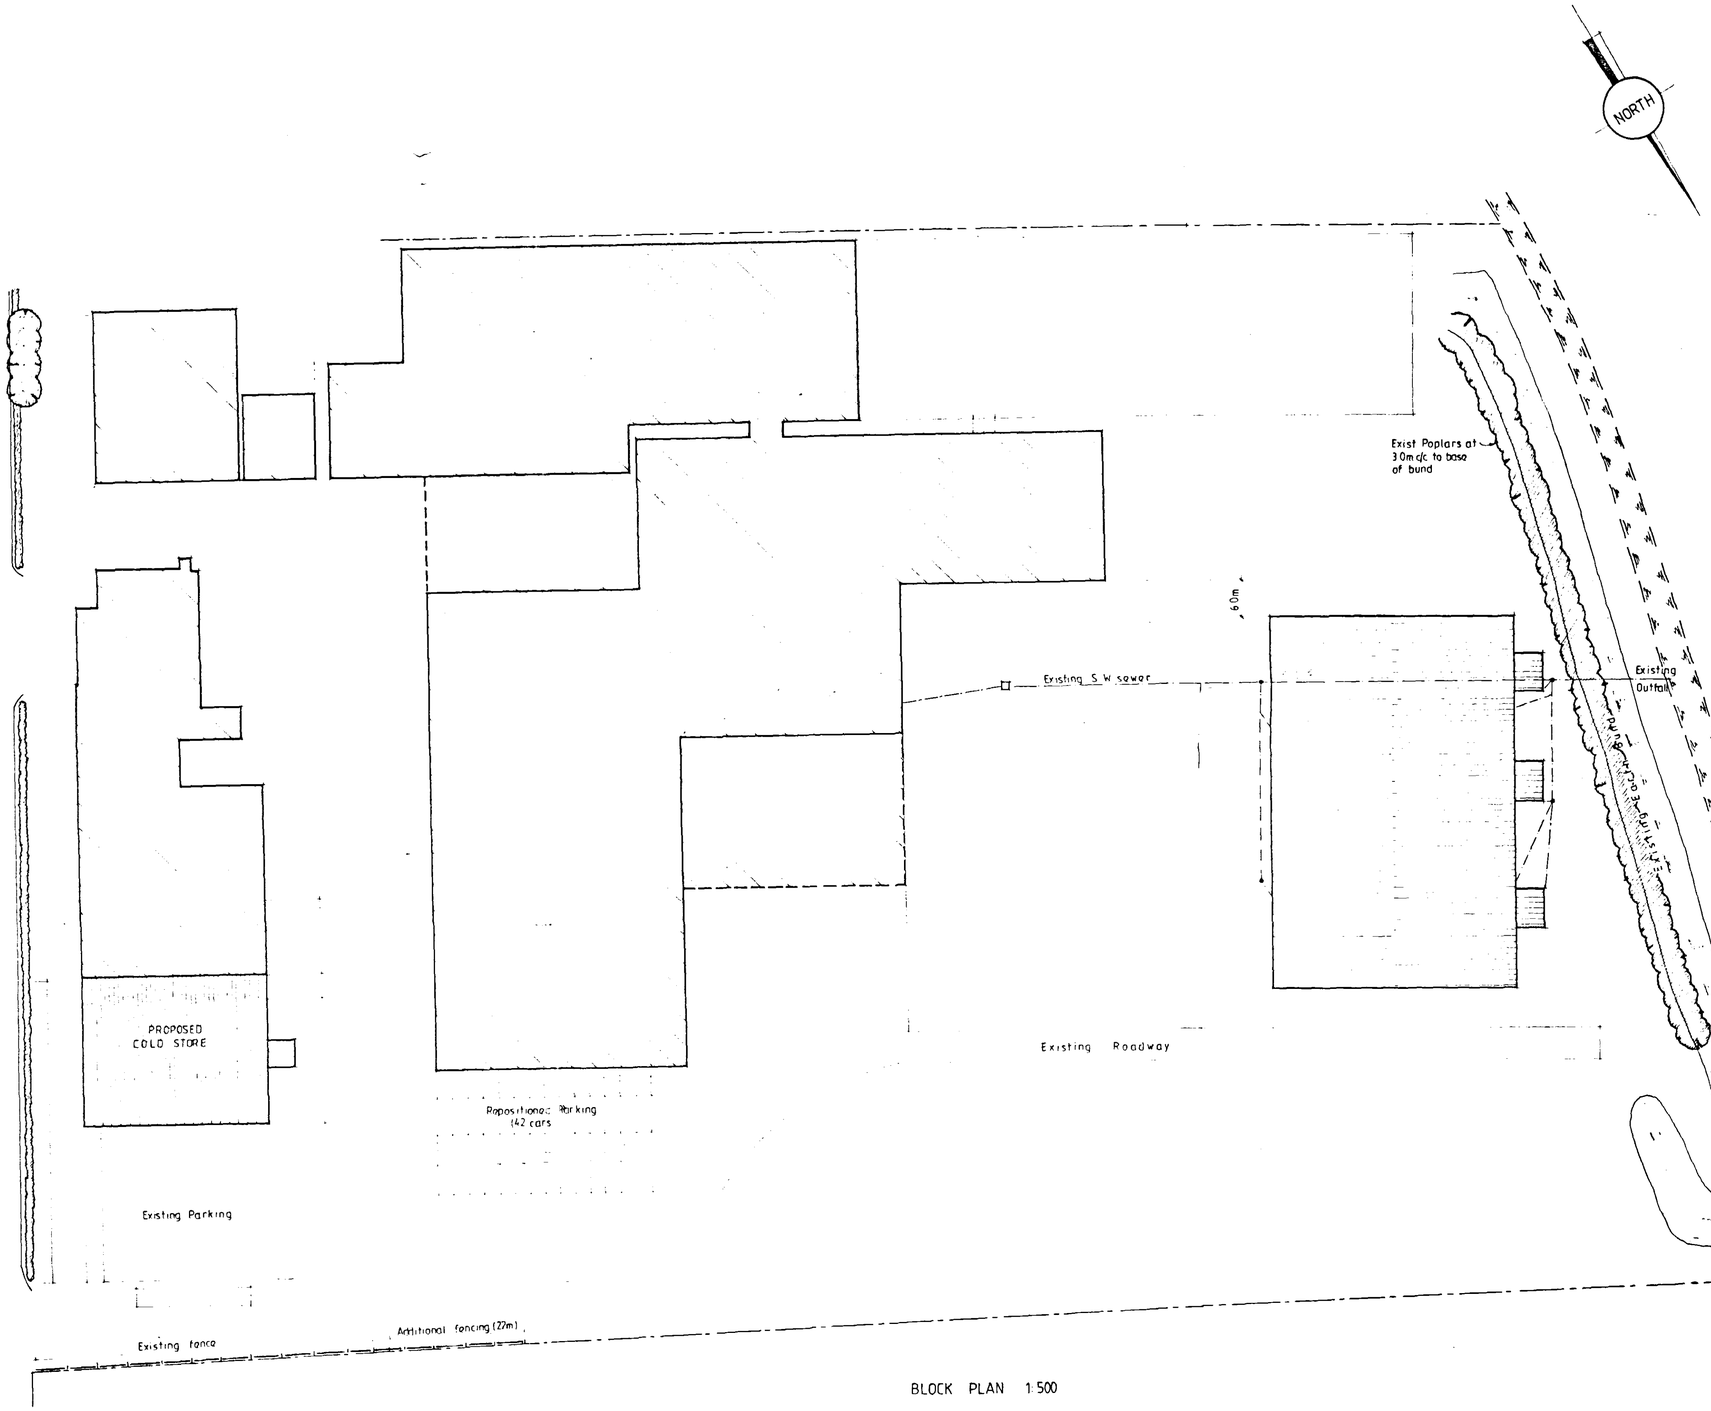


BLOCK PLAN 1:500

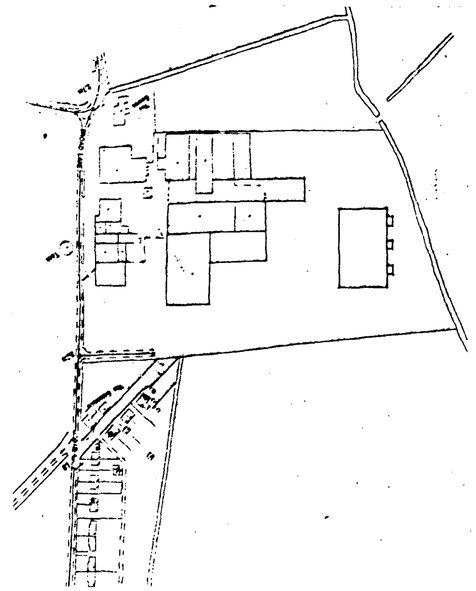

LOCATION PLAN 1:2500

DETERMINED PLAN

SNDC
Planning & Development
2 ^ DEC 2003
Ref

revision	date	init	revision details

COOPER ARCHITECTURAL DESIGN
BROMHOLM, HOCKLESHOTT,
FLEET, SPALDING, LINC'S PE12 8LF
Tel/Fax - 01406 423793

Client.
GOLDWOOD (HOLTON) LTD.

Project.
PROPOSED COLDSTORE
LONG LANE,
HOLTON,
SPALDING,
LINC'S

Drawing.
BLOCK & LOCATION PLAN

Scale	Drawing No. 7822.2
Date. SEPT. '98	Drawn. J.C.