


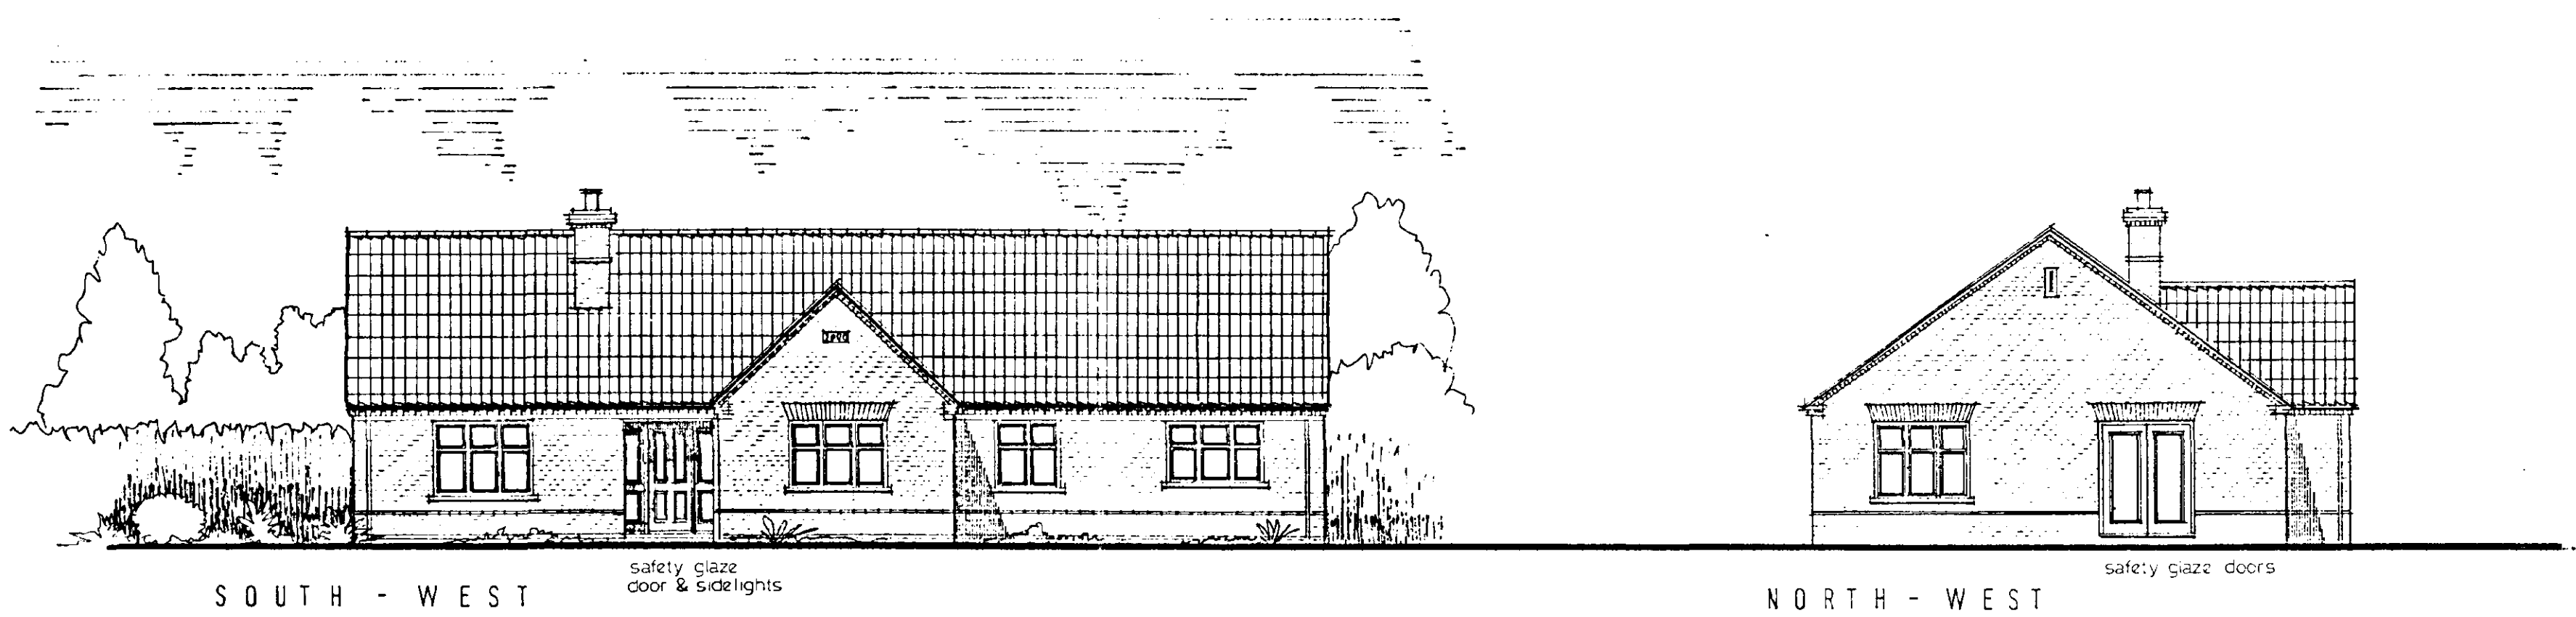


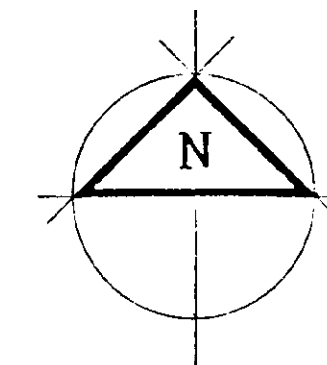

APPLICATION SITE

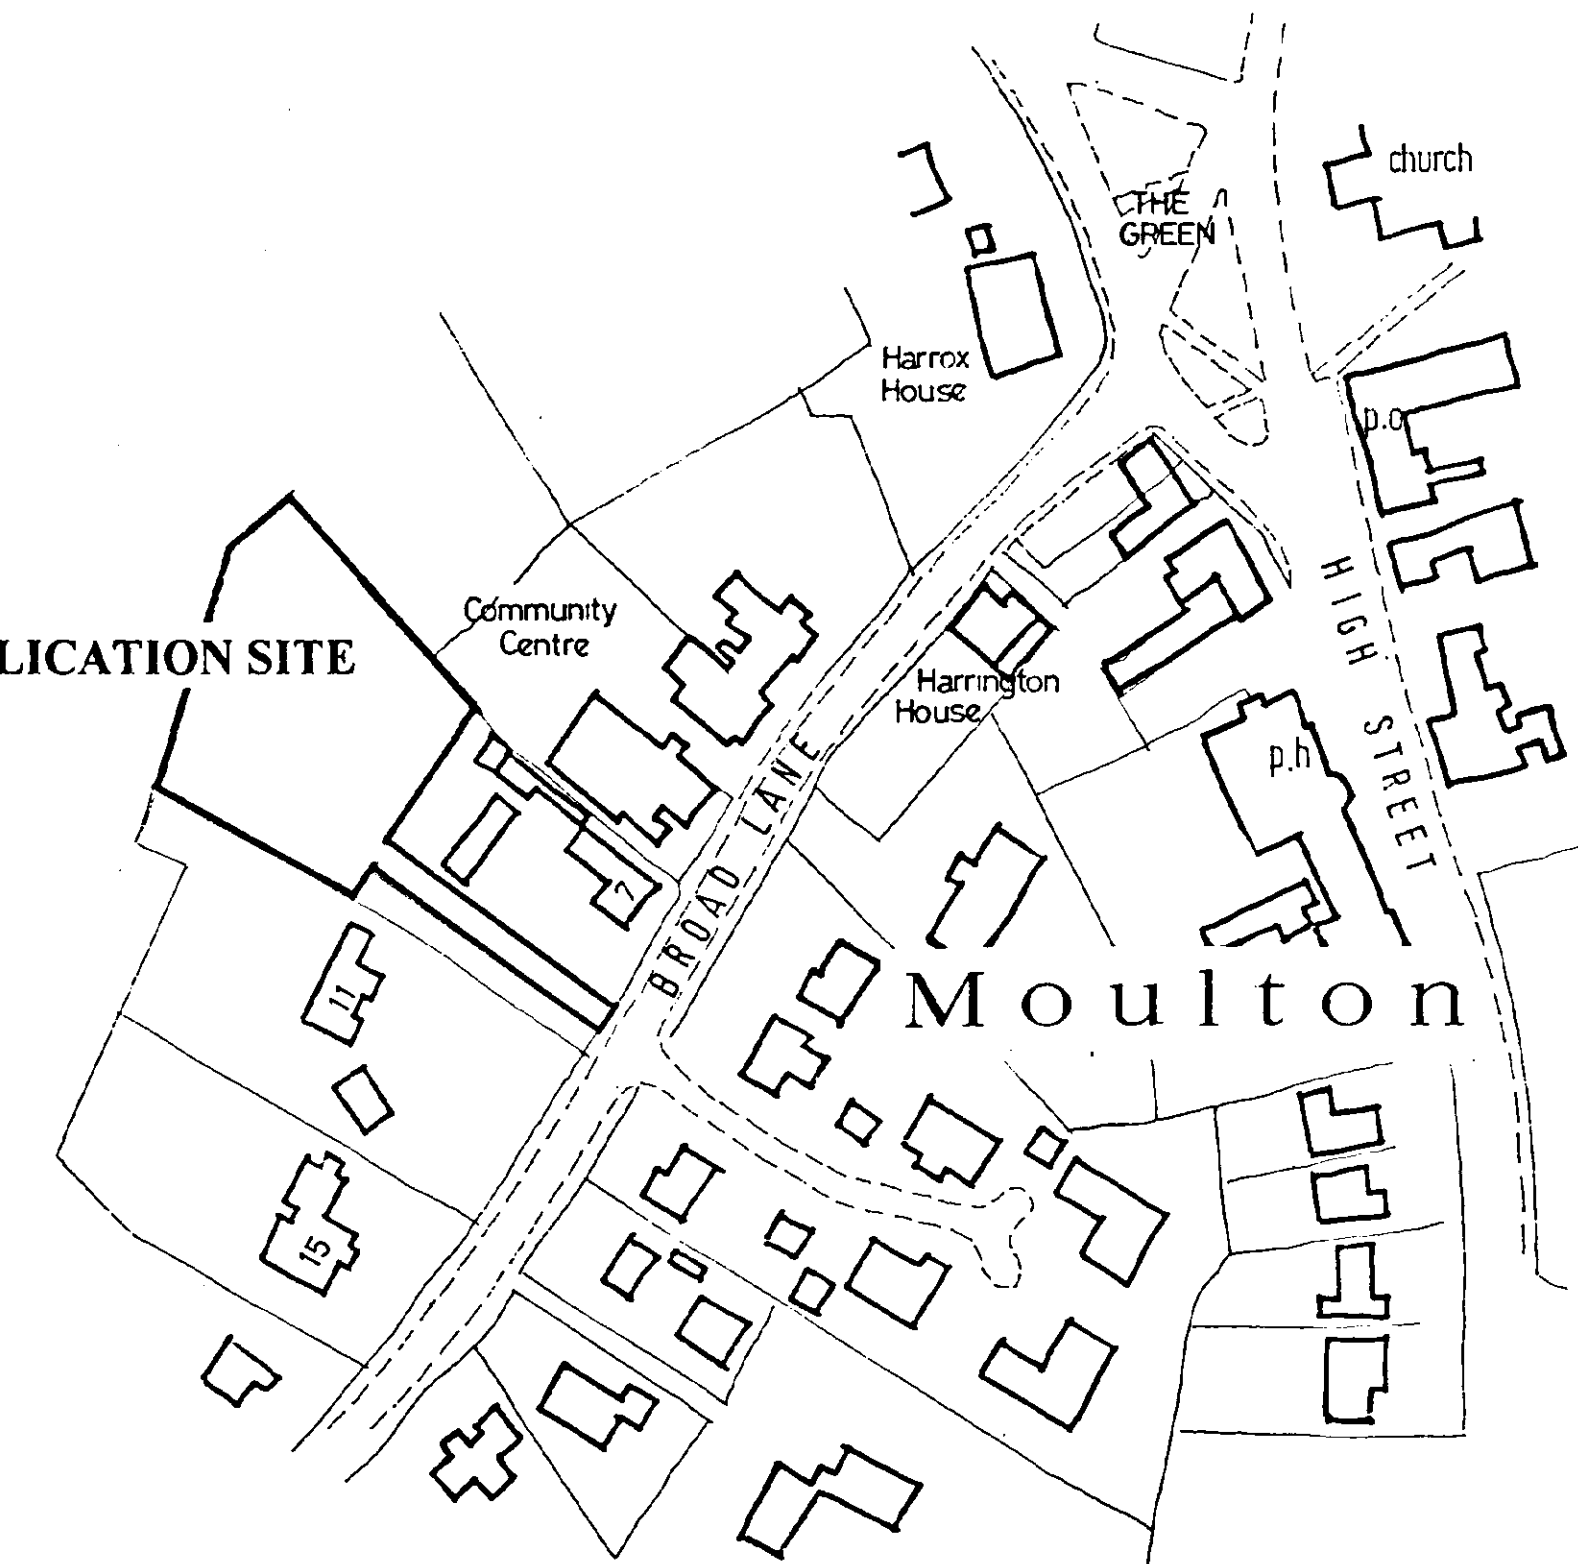

LOCATION PLAN 1:1250 scale

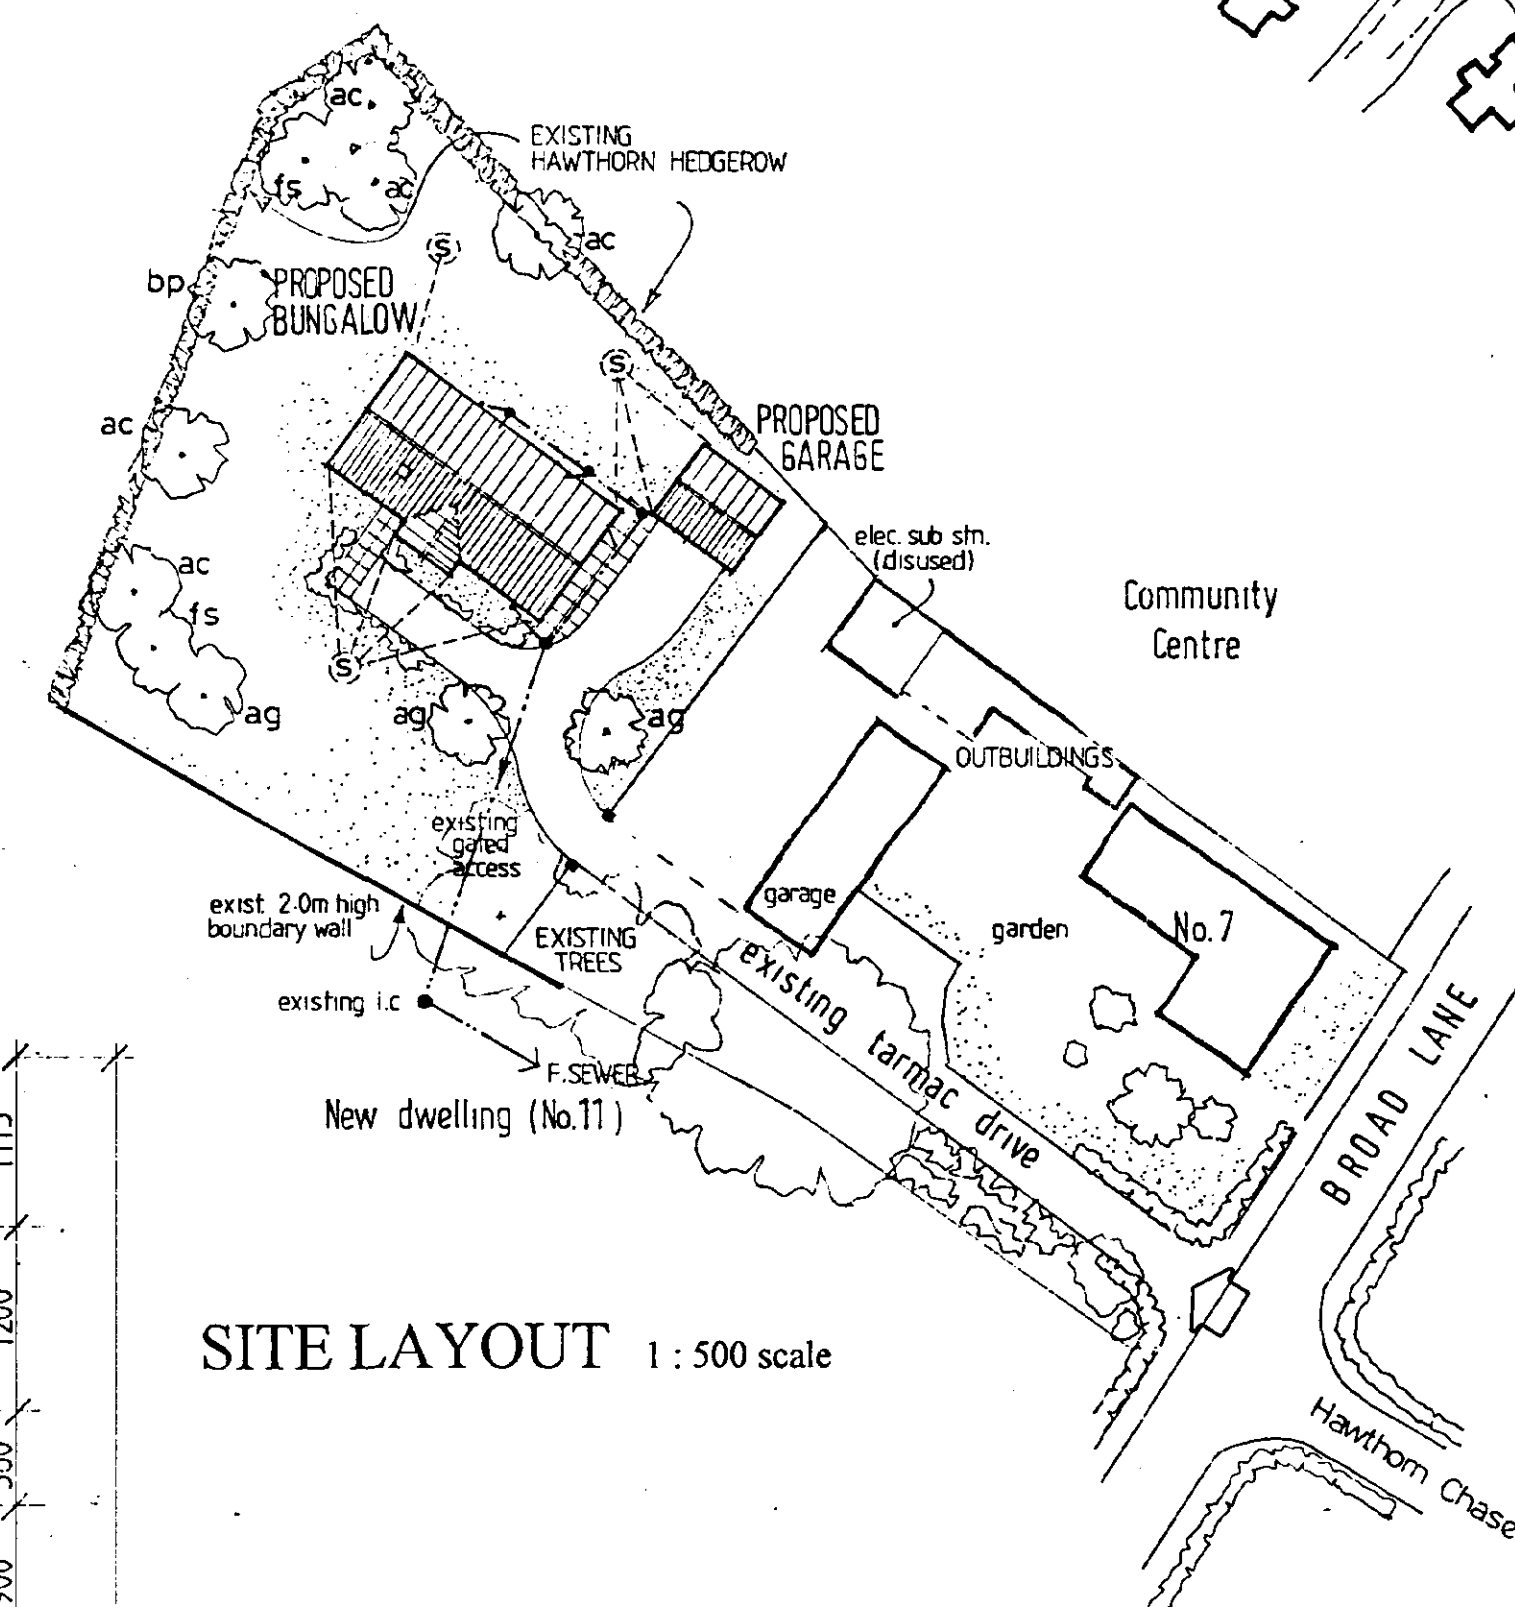



SITE LAYOUT 1:500 scale

PROPOSED TREE PLANTING

- ac Acer Campestris
- ag Acer Griseum
- bp Betula Pendula
- fs Fagus Sylvatica

PLANTING HEIGHTS 1.8m - 2.4m
USING SUITABLE STAKES & TIES

SITE BOUNDARIES ARE ESTABLISHED AS INDICATED ON PLAN

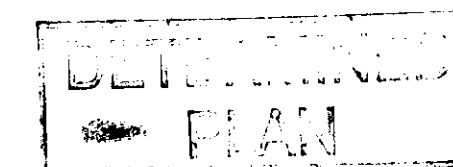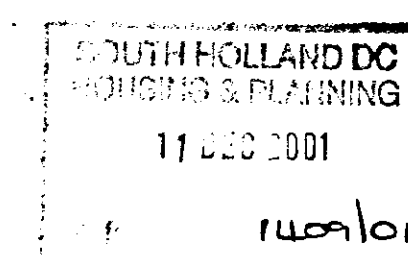

B. Minor Amendments window style, details added 11/01
REV. A revised design & site layout 09/00

Moulton Design

Planning & Architecture


63 East Cob Gate, Moulton, Lincolnshire PE12 6QJ
Tel / Fax 01406 373307 Principal: Alan J. Finch

PROPOSED DETACHED BUNGALOW
PLOT REAR OF No. 7 BROAD LANE
MOULTON, Spalding

for Mr. J.T. Biggadike

LOCATION & SITE PLANS
FLOOR LAYOUT & ELEVATIONS
REVISED SCHEME

scales as indicated AJF 06/00 000603 /01A&2

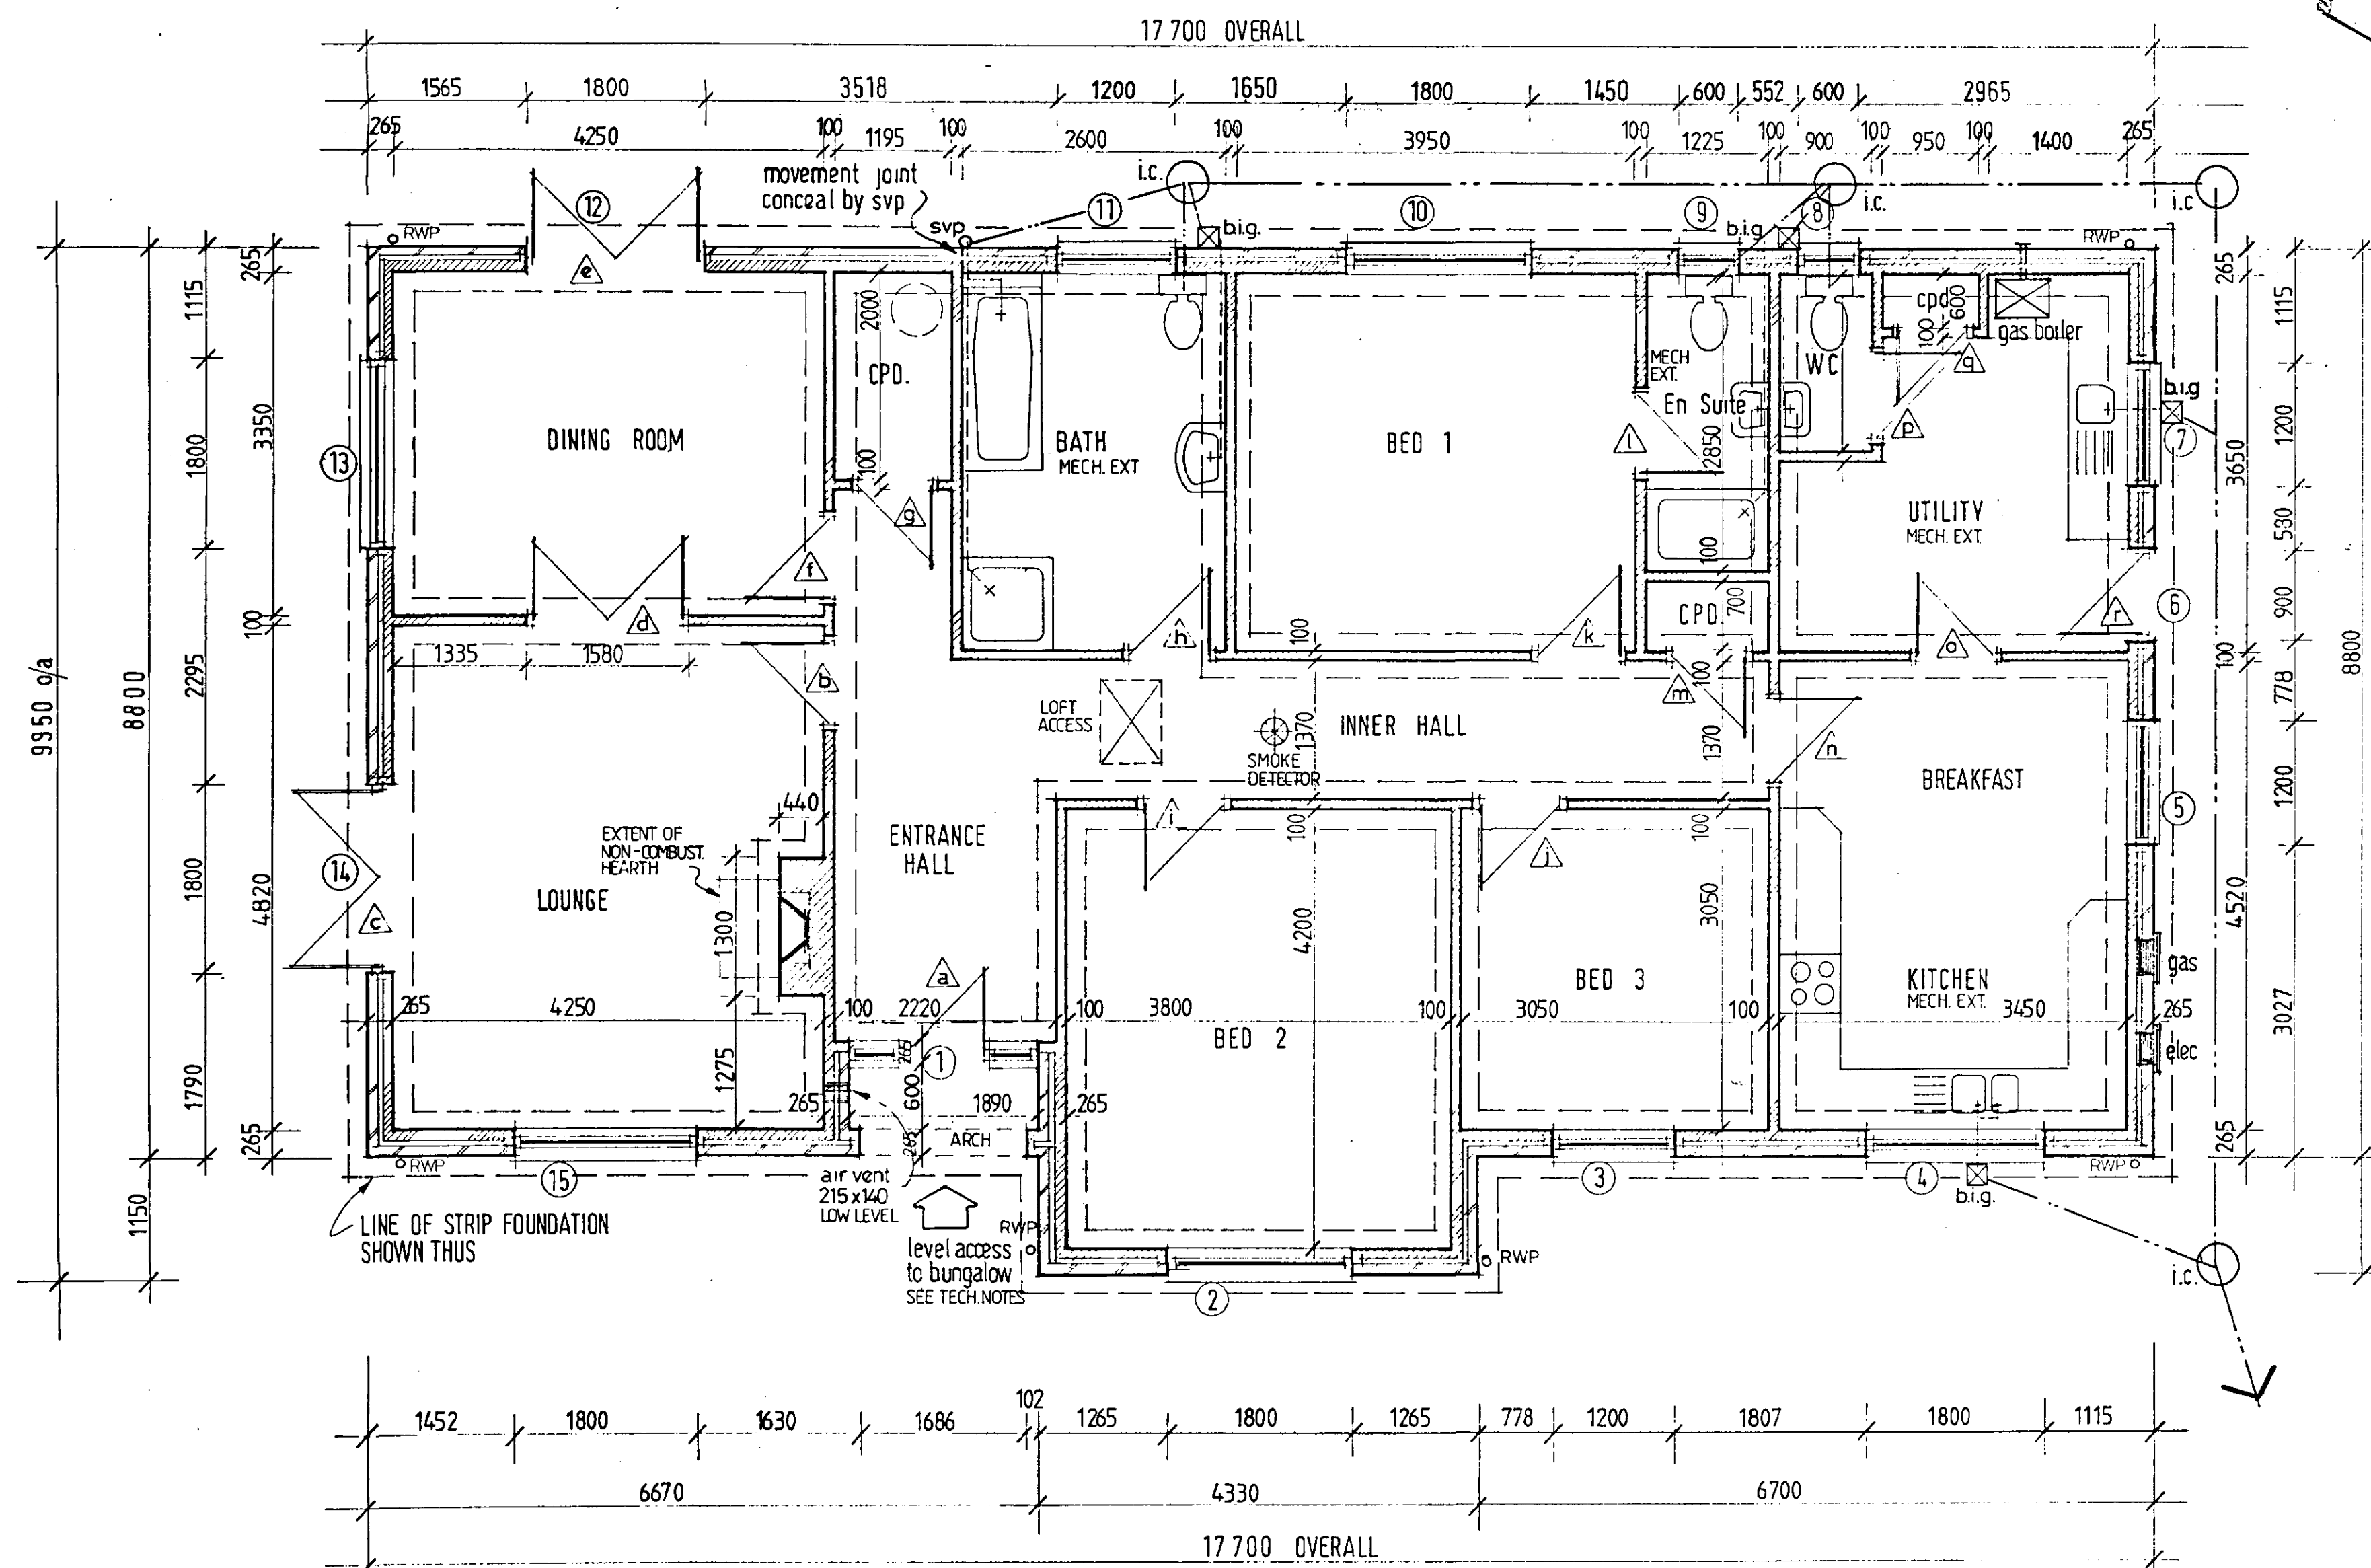

EXTERNAL DOOR, WINDOW & LINTEL SCHEDULE

Ref	Description	Dimensions	Lintel
ENT. PORCH	ARCH OPENING	N/A	L1/HD 2100
1	ENTR. DOOR * & SIDE LIGHTS	1890w X 2100h	L1/S 2250
2	WINDOW	1800w X 1200dp	L1/S 2100
3	WINDOW	1200w X 1200dp	L1/HD 1500
4	WINDOW	1800w X 1050dp	L1/HD 2100
5	WINDOW	1200w X 1350dp	L1/S 1500
6	ENT. DOOR	900w X 2100h	L1/S 1200
7	WINDOW	1200w X 1050dp	L1/S 1500
8	WINDOW	600w X 1050dp	L1/HD 900
9	WINDOW	600w X 1050dp	L1/HD 900
10	WINDOW	1800w X 1200dp	L1/HD 2100
11	WINDOW	1200w X 1050dp	L1/HD 1500
12	FRENCH DOORS	1800w X 2100h	L1/HD 2100
13	WINDOW	1800w X 1350dp	L1/S 2100
14	FRENCH DOORS	1800w X 2100h	L1/S 2100
15	WINDOW	1800w X 1350dp	L1/HD 2100

* ENTRANCE DOOR IS TO PROVIDE MIN. CLEAR OPENING OF 775mm

INTERNAL LINTELS TO BE INTERNAL TYPE 100/1200 EXCEPT
REFERENCE d WHICH IS BOX 75/1950long

LINTEL REFERENCES - I.G Ltd
ALL INTERNAL DOORS TO BE 838mm WIDE
EXCEPT CUPBOARDS - TO BE 762mm DOORS

EXTERNAL WINDOWS & DOORS TO BE PVC-U, DOUBLE GLAZED &
DRAUGHTSTRIPPED - SAFETY GLAZING AS INDICATED ON ELEVATIONS