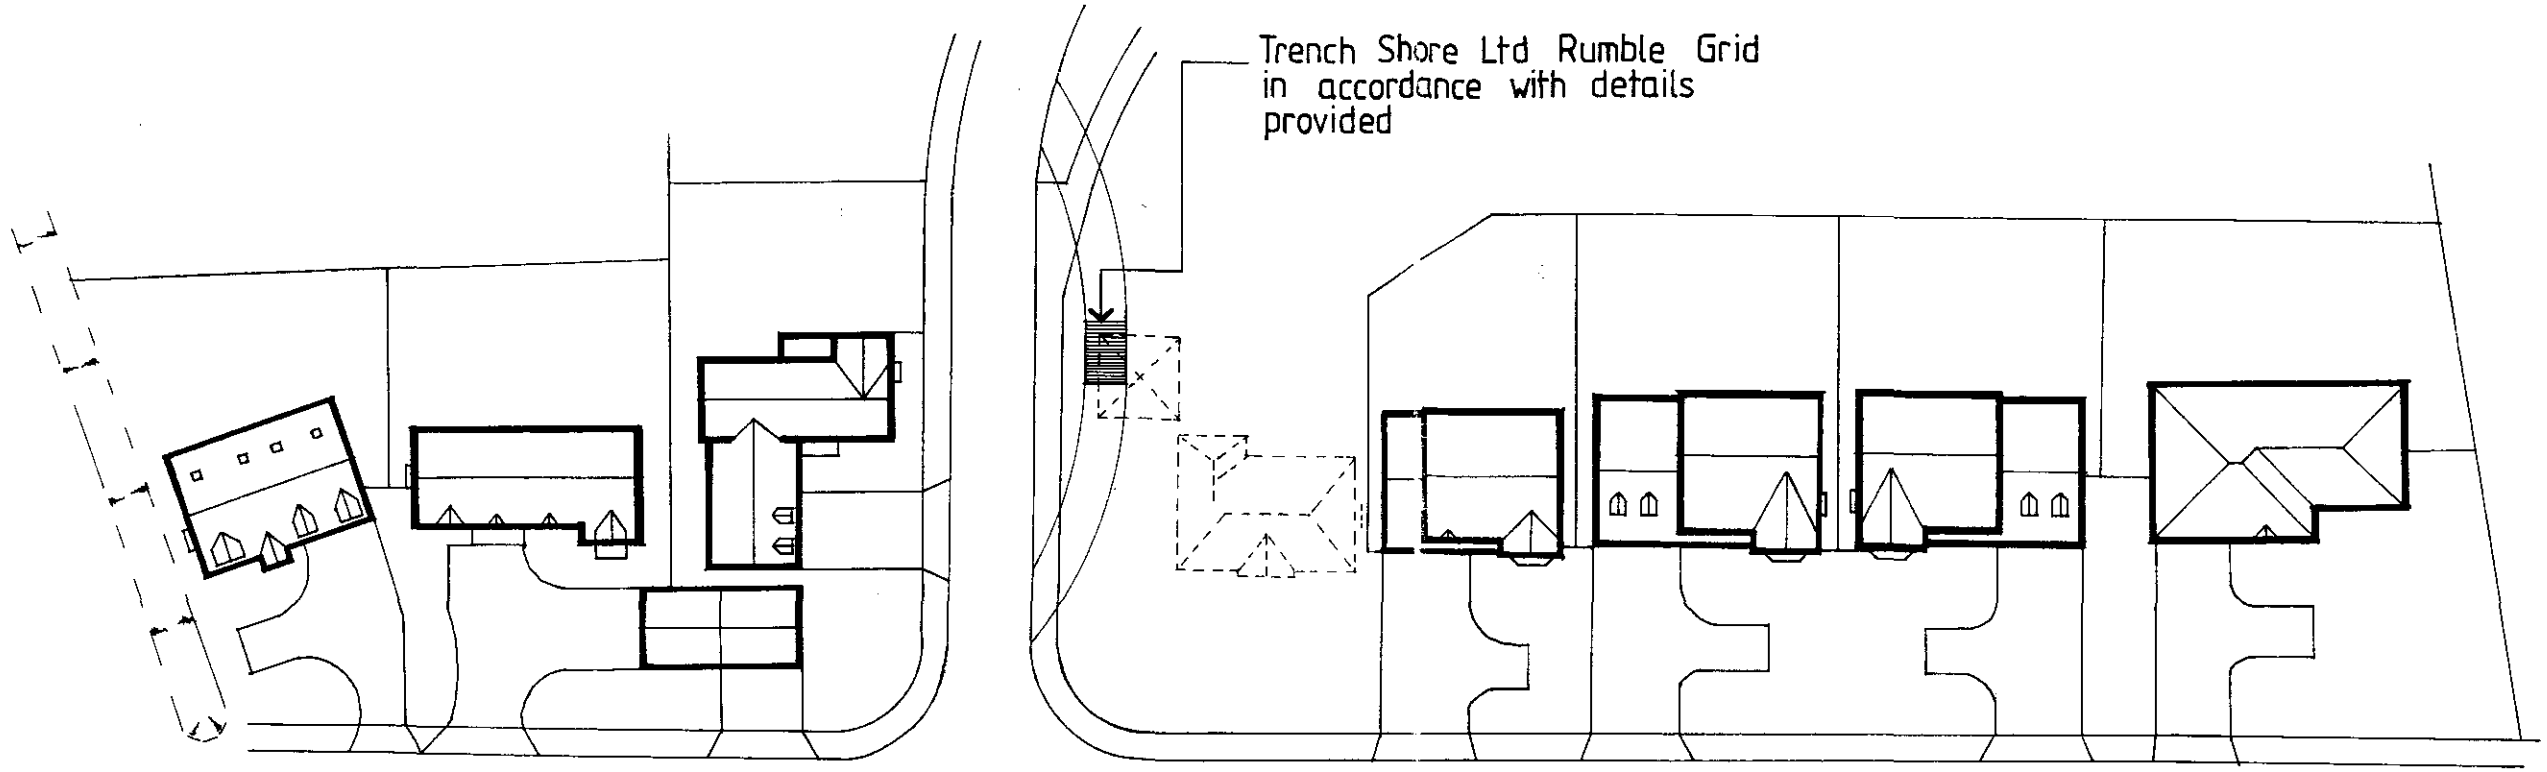


Fengate

RECEIVED
- 4 DEC 2000
1412/00

ALLISON
HOMES
Swallow House, Banbury Close, West Elloe Avenue
Spalding, Lincs PE11 2BS
Telephone (01775) 724701 Fax (01775) 762153
ALLISON HOMES is a trading name of SWALLOW HOMES LTD

Project:
Fengate,
Moulton Chapel

Drawing Title:
Wheel washing details

Date: Nov 2000	Scale: 1:500
Reference No:	Drawn: KB
Drawing No: 01	Revision:

Do not scale directly from this drawing. All discrepancies to be brought to the attention of the above office.