
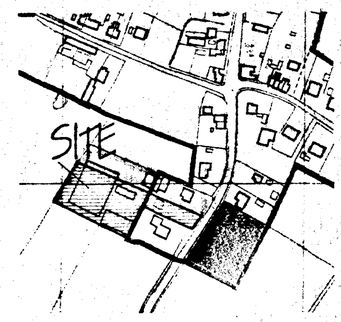


LOCATION PLAN

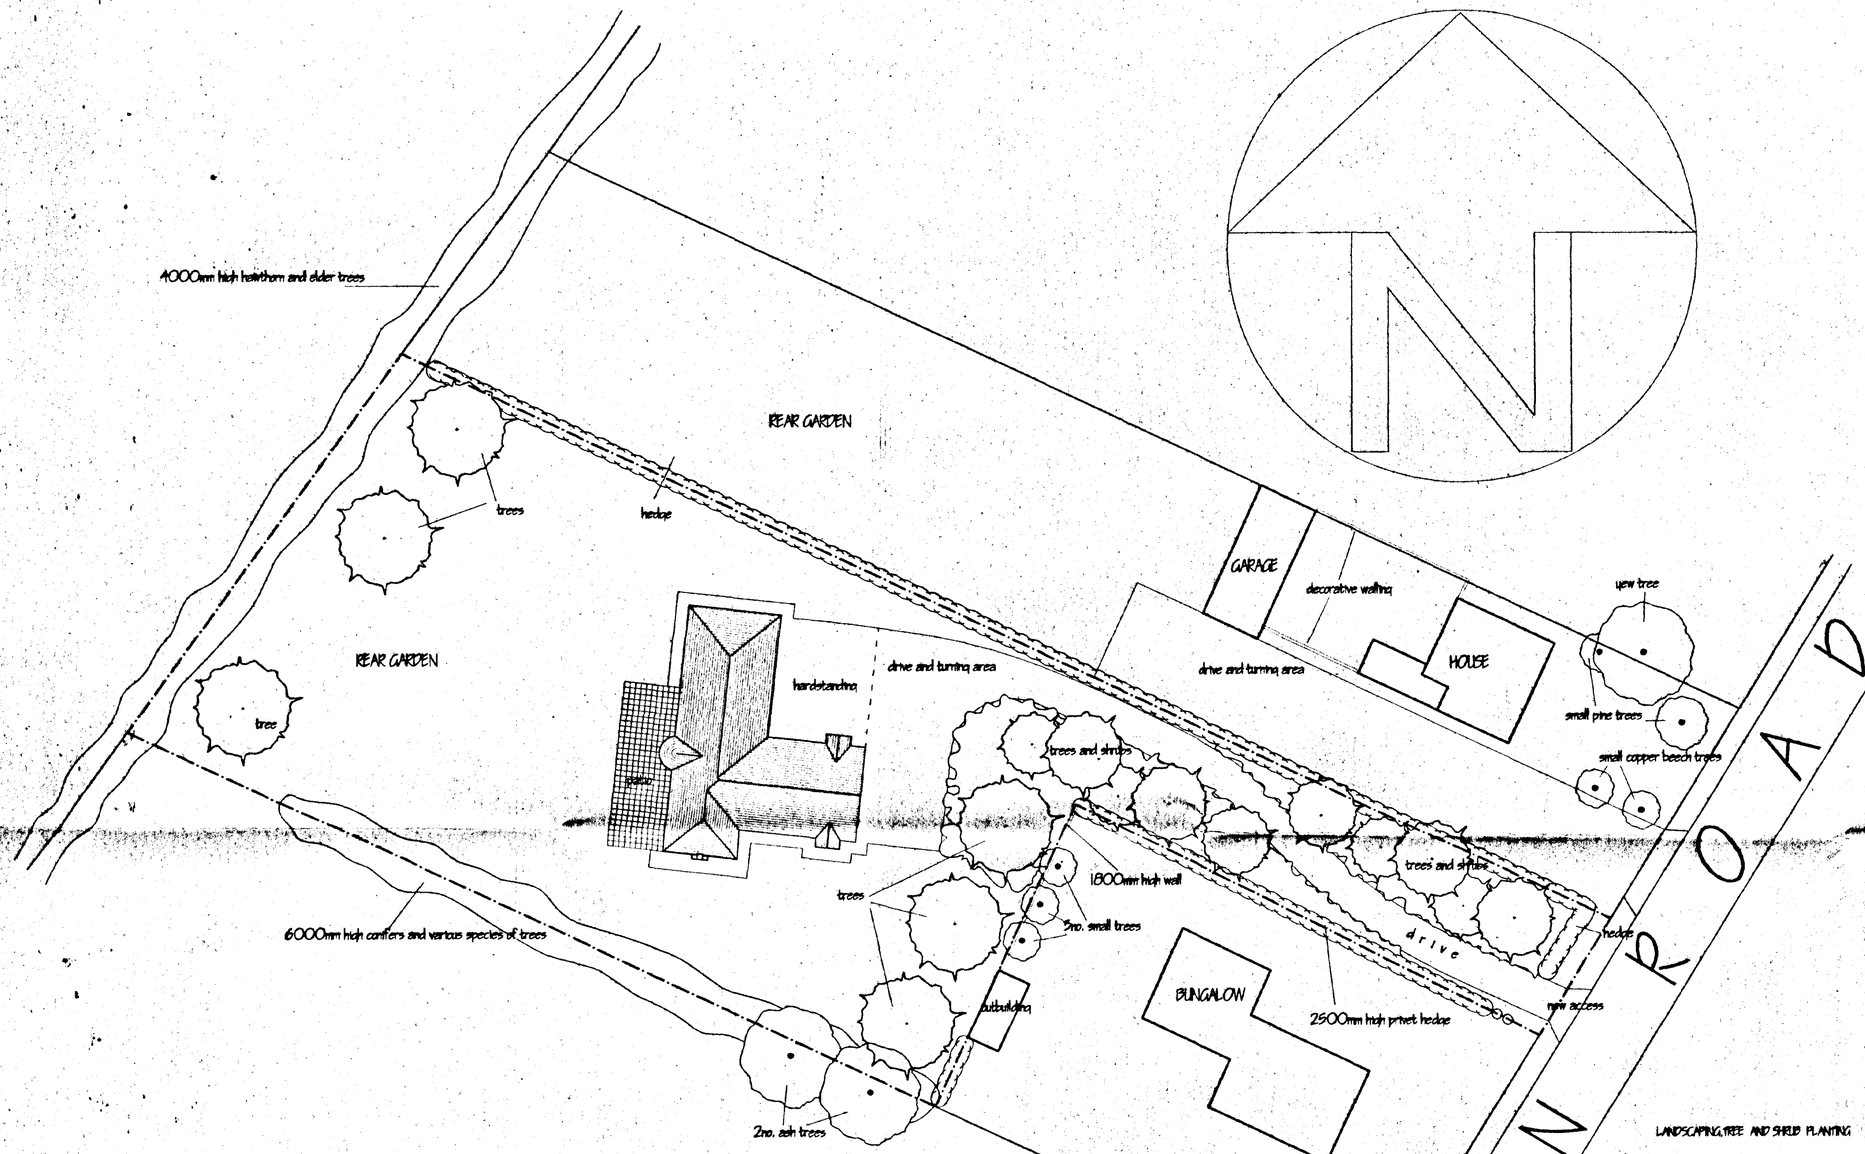

BLOCK PLAN AS PROPOSED

LANDSCAPING, TREE AND SHRUB PLANTING

all new trees are to be a variety of the following :-
SILVER BIRCH (BETULA PENDULA) FEATHERED
HAWTHORN (CRATAEGUS LAEVIGATA) FEATHERED
WHITE BEAM (SORBUS ARIA) FEATHERED
BEECH (FAGUS SYLVATICA) FEATHERED
all planting to be in accordance with BS 4428: 1989 and ammendment no 1 (1991)
all trees to be planted with minimum 600mm plastic mulch mat and to be staked, tied and tilted
1/3 to 1/2 bag of peat free seed shrub planting compost to be incorporated into backfill for each tree hole

where shown on drawing provide a mixed hedge consisting of:-
i) hawthorn (crataegus monogyna)
ii) beech (fagus sylvatica)
iii) blackthorn (prunus spinosa)

shrub planting to consist of:-
berberis vernuculosa @ 900mm c/ c, berberis thunbergii ' rose chief' @ 900mm c/ c
and cotoneaster 'apom' @ 900mm c/ c

HARDSTANDING AREAS TO CONSIST OF EITHER TARMAC OR BLOCK PAVING

SOUTH HOLLAND DISTRICT COUNCIL
PLANNING
1 DEC 2000
Ref: H13/1454/00

ref.	revision	date

G. R. MERCHANT
LENG AMICE FIWO

ARCHITECTURAL, STRUCTURAL AND LAND DRAINAGE CONSULTANTS

Unit 4, Wrights Mews
12A Park Road, Holbeach,
Spalding, Lincs. PE12 7EE
Tel: 01406 490800
Fax 01406 425744
E-Mail: G. R. Merchant @ Merchant. FS. Co. UK

Project
PROPOSED RESIDENTIAL DEVELOPMENT
58 MAIN ROAD
MOULTON SEAS END
SPALDING LINCS


Client
MR AND MRS G R COUPLAND

Drawing
BLOCK AND LOCATION PLANS
AS PROPOSED


Job Ref.	Drawing No.
089/00	01
Date	Drawn
AUG 2000	JPW

Scales
1/250 1/2500


DO NOT SCALE FROM THIS DRAWING
This drawing is copyright and may not be altered, traced, photographed or used for any other purpose other than for which it is issued.
The General Contractor is to check all dimensions on site and report any discrepancies to the Architect.
All details shown on this drawing including foundations are based upon typical site conditions relative to the area. No responsibility can be accepted for abnormal conditions which may be discovered during construction unless reported to the Architect so that design ammendments may be considered. Site soil surveys are recommended in respect of foundations to establish specific site conditions before foundation work is undertaken.

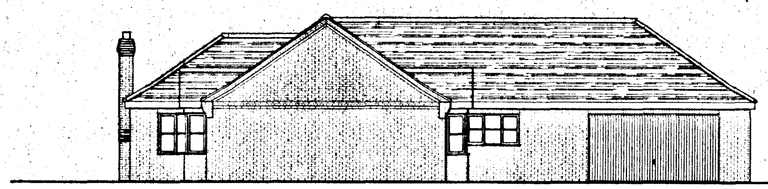


FRONT

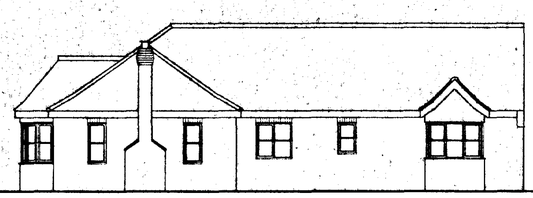


SIDE

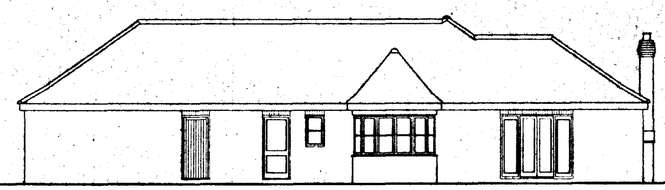

REAR

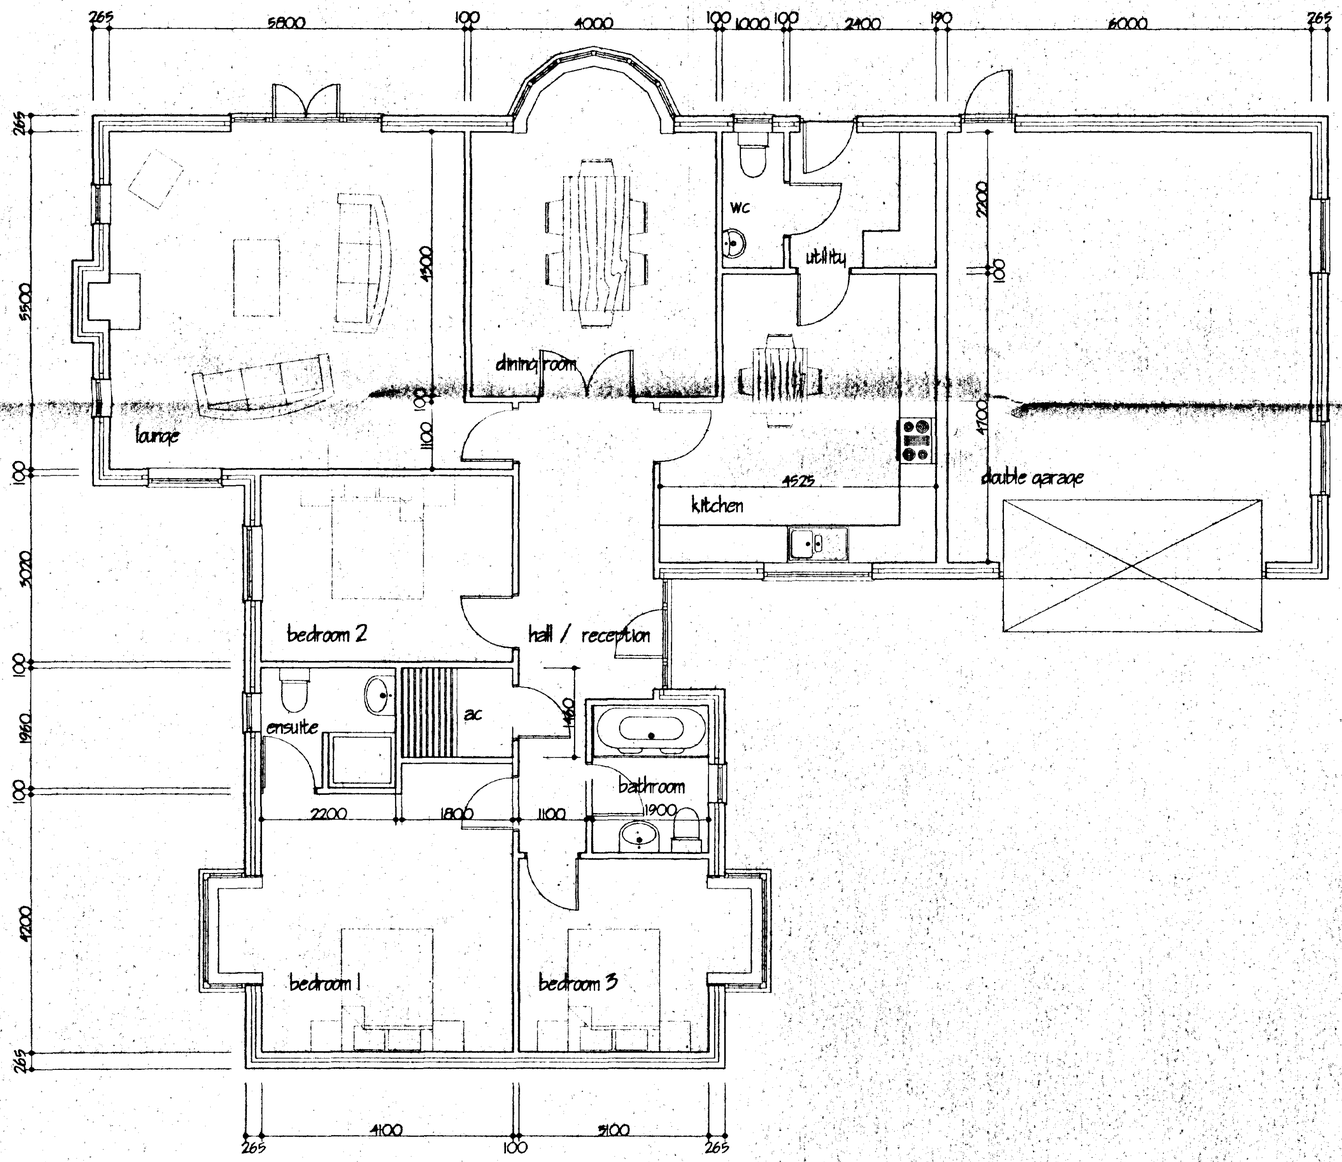

PLAN

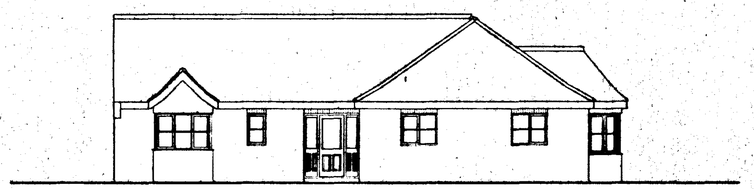

SIDE

ref: revision date

G. R. MERCHANT
I.ENG AMICE FIWO

ARCHITECTURAL, STRUCTURAL AND LAND DRAINAGE CONSULTANTS

Unit 4, Wrights Mews
12A Park Road, Holbeach,
Spalding, Lincs. PE12 7EE
Tel: 01406 490800
Fax 01406 425744
E-Mail G. R. Merchant @ Merchant. PS. Co. UK

Project
PROPOSED RESIDENTIAL DEVELOPMENT
58 MAIN ROAD
MOULTON SEAS END
SPALDING LINCS

Client
MR & MRS G R COUPLAND


Drawing
PLAN & ELEVATIONS

Job Ref.	Drawing No.
089/00	02
Date: OCT 2000	Drawn: JPW

Scales
1/50 1/100

DO NOT SCALE FROM THIS DRAWING
This drawing is copyright and may not be altered, traced, photographed or used for any other purposes other than that for which it is issued
The General Contractor is to check all dimensions on site and report any discrepancies to the Architect
All dimensions on this drawing including foundations are based upon typical ground conditions found to the area. No responsibility can be accepted for abnormal conditions which may be discovered during construction unless reported to the Architect so that design ammendments may be established. Site soil surveys are recommended in respect of foundations to establish specific site conditions before foundation work is undertaken.

Ref: H13/1454/00

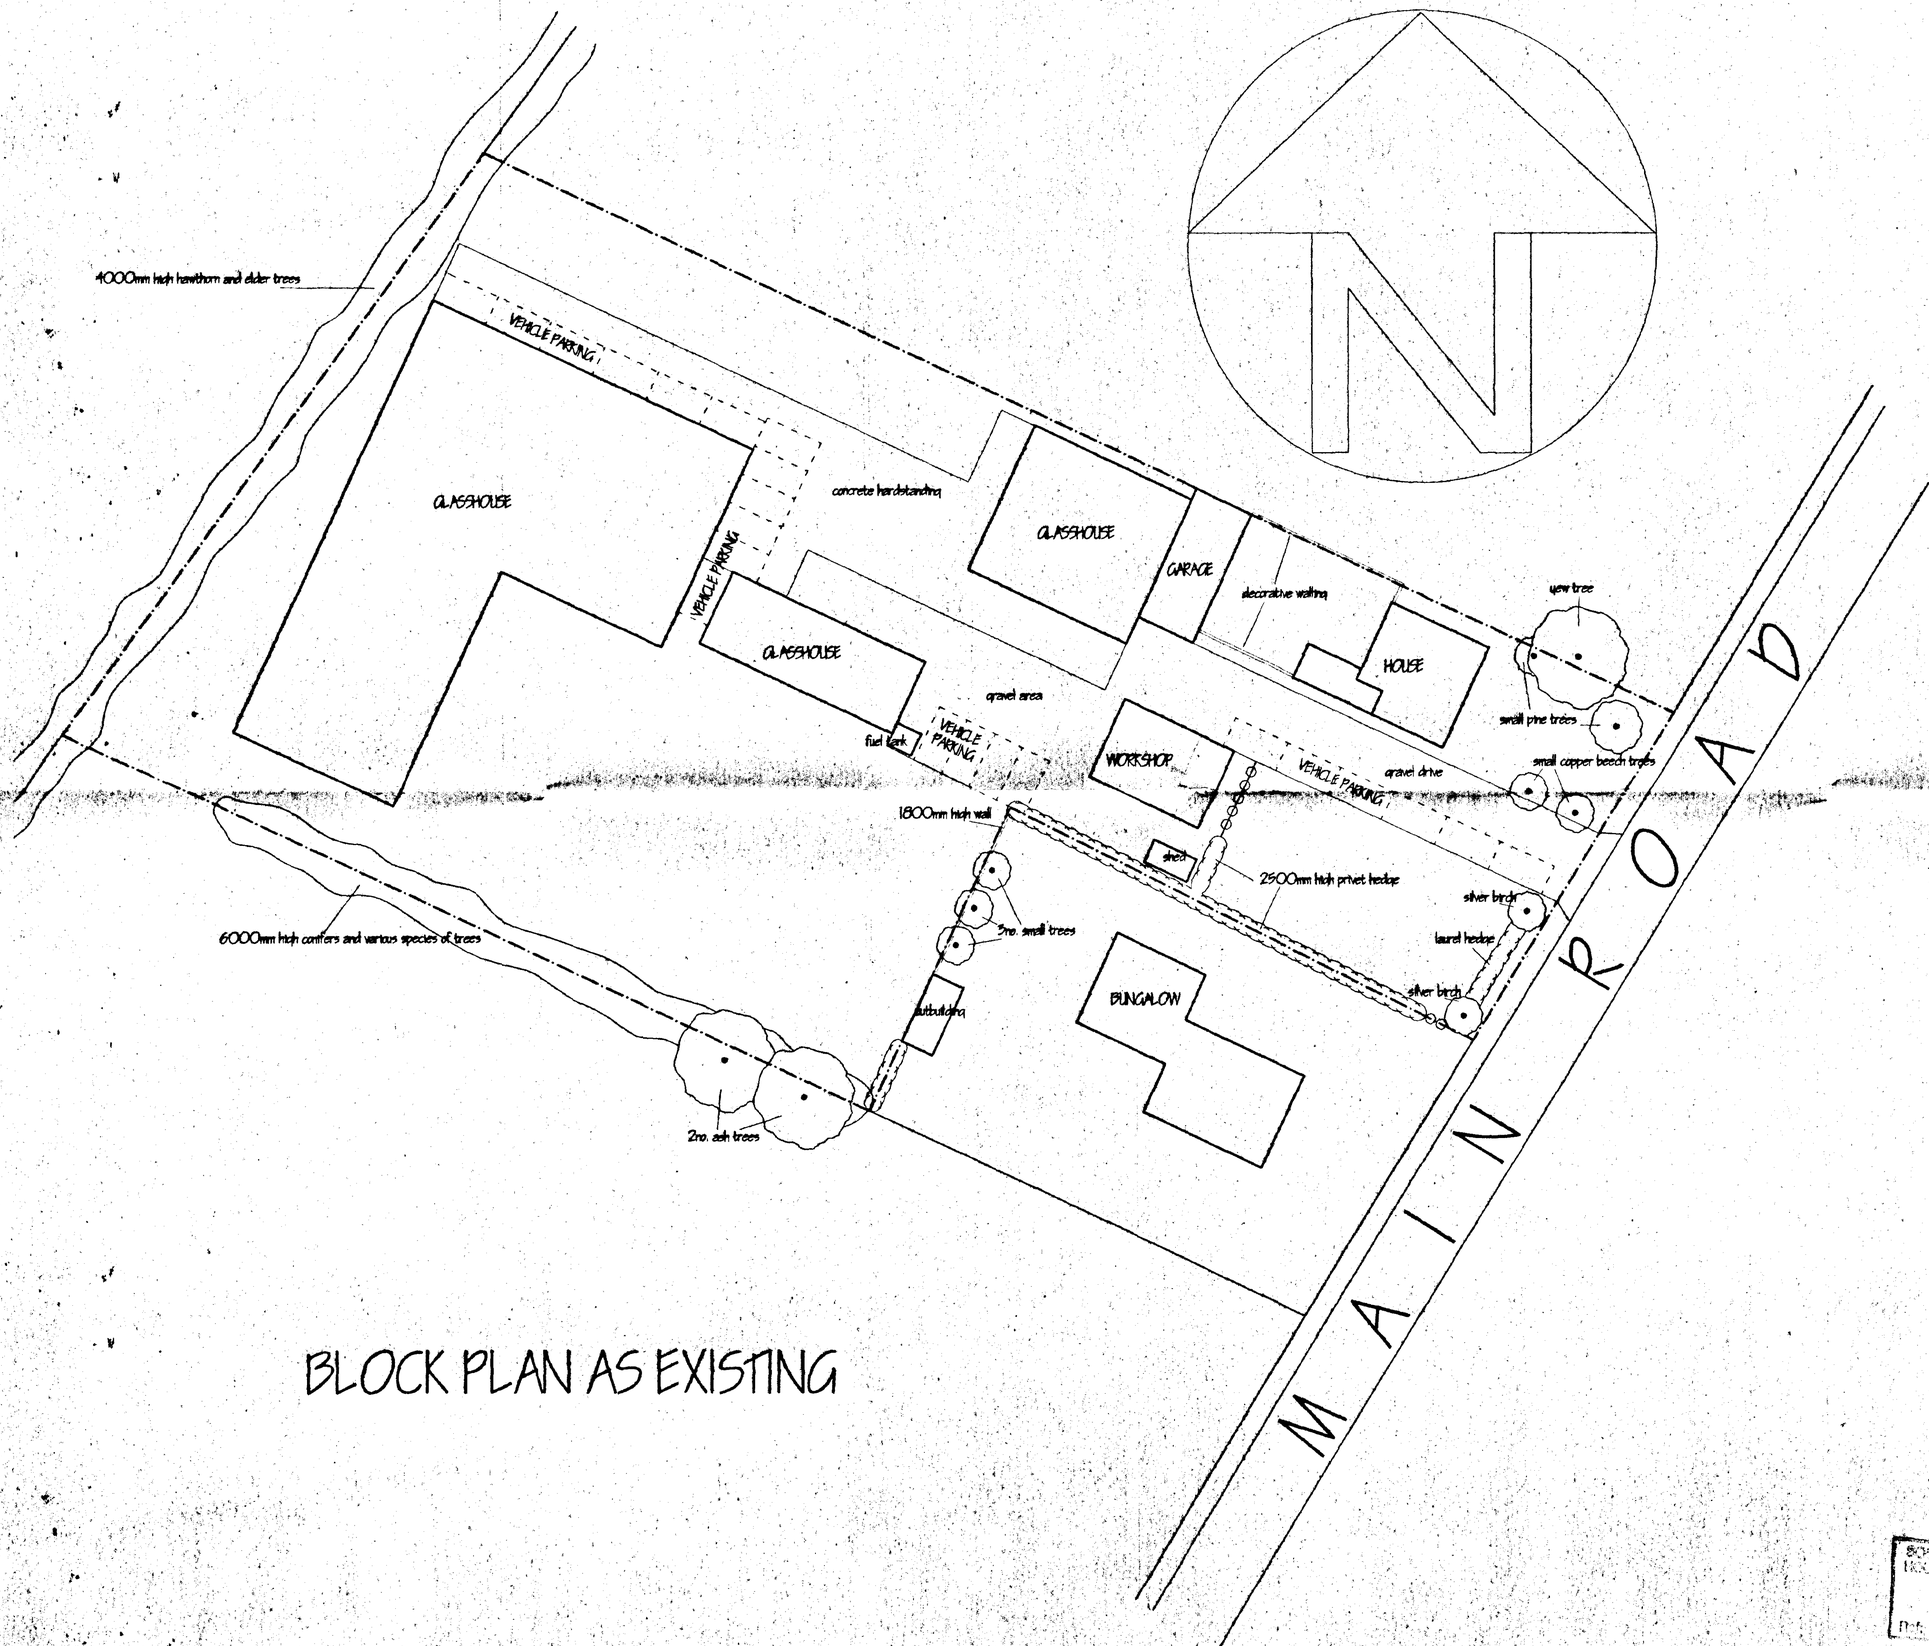

BLOCK PLAN AS EXISTING

SOUTH HOLLAND DC
HOUSING & PLANNING
14 DEC 2000
Ref: H13/1454/00

ref: revision date

G. R. MERCHANT
I.ENG AMICE FIWO

ARCHITECTURAL, STRUCTURAL AND LAND DRAINAGE CONSULTANTS

Unit 4, Wrights Mews
12A Park Road, Holbeach,
Spalding, Lincs. PE12 7EE
Tel: 01406 490500
Fax: 01406 425744
E-Mail: G. R. Merchant @ Merchant. Fsbusiness. Co. UK

Project
PROPOSED RESIDENTIAL DEVELOPMENT
58 MAIN ROAD
MOULTON SEAS END
SPALDING LINCS

Client
MR AND MRS G.R COUPLAND

Drawing
BLOCK PLAN
AS EXISTING

Job Ref.	Drawing No.
089/00	05
Date: AUG 2000	Drawn: JPW

Scales
1/250

DO NOT SCALE FROM THIS DRAWING
This drawing is copyright and may not be altered, traced, photocopied or used for any other purpose other than that for which it is issued.
The General Contractor is to check all dimensions on site and report any discrepancies to the Architect.
All details shown on this drawing including foundations are based upon typical site conditions related to this area. No responsibility can be accepted for abnormal conditions which may be discovered during construction unless reported to the Architect so that design ammendments may be considered. Site soil surveys are recommended in respect of foundations to establish specific site conditions before foundation work is undertaken.