
NEIL DOWLMAN
Architecture

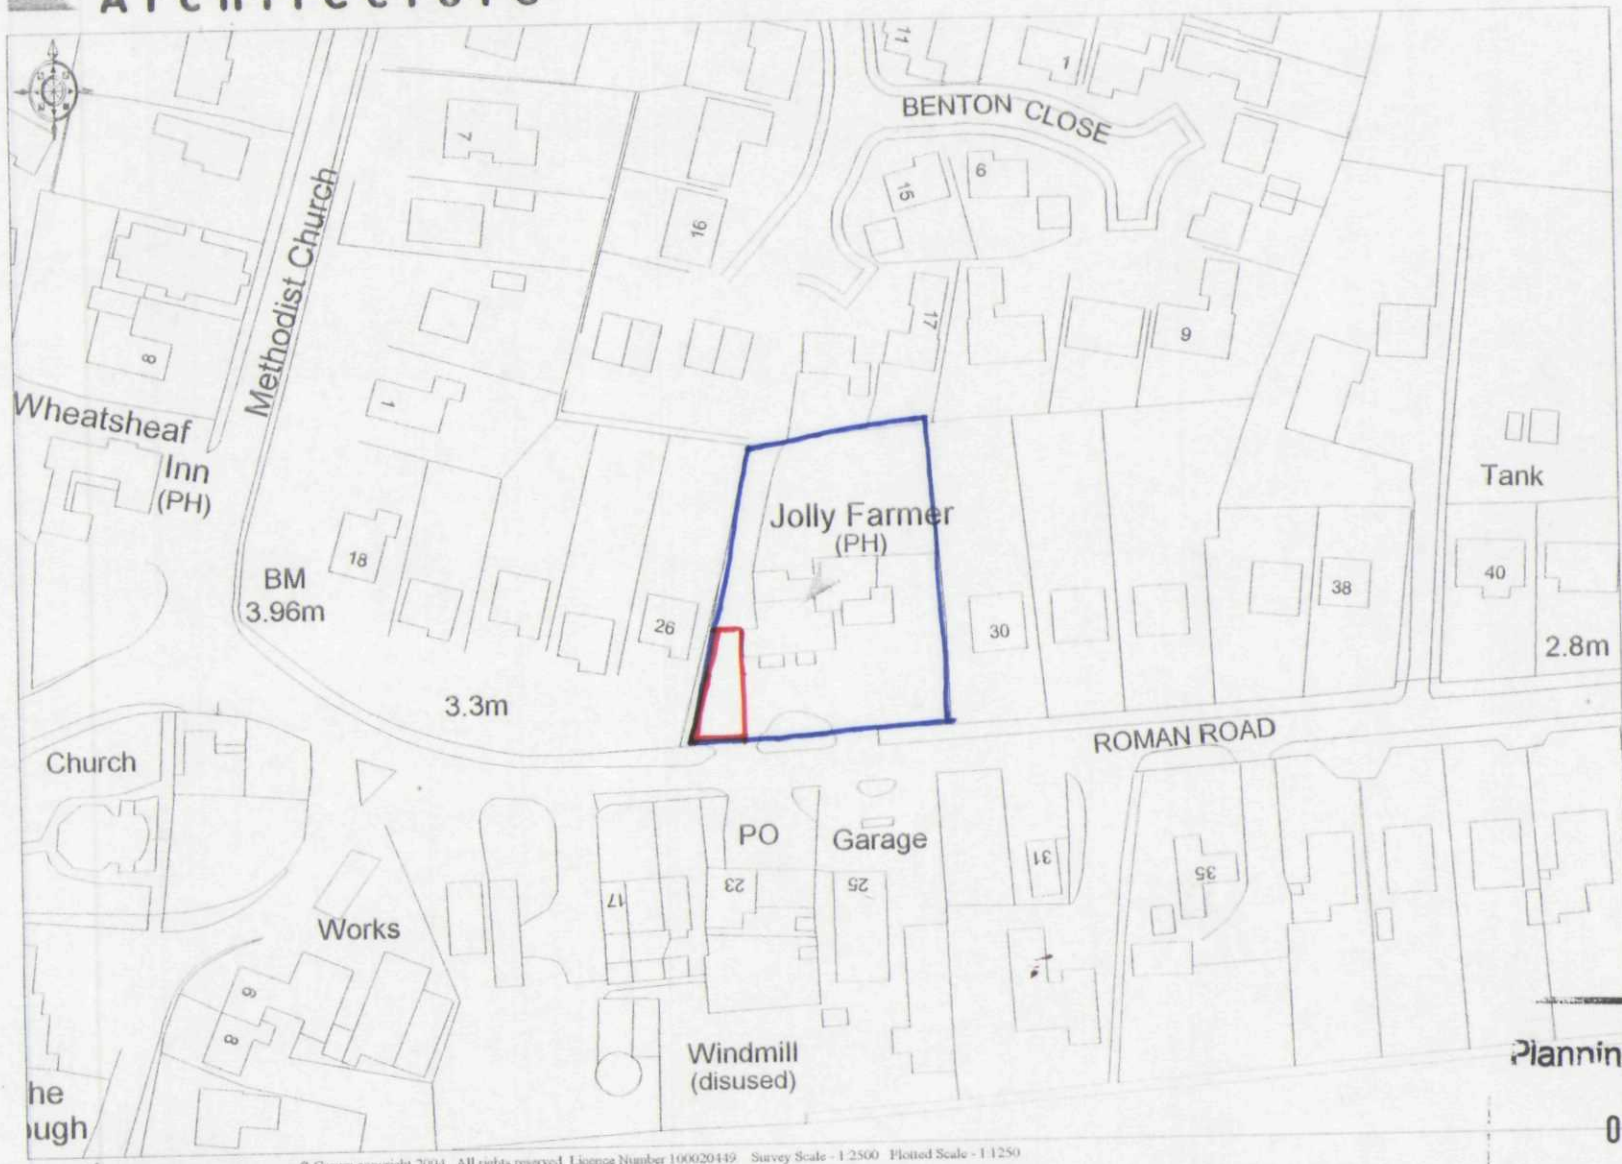

DETERMINED PLAN

SHDC
Planning & Development
03 NOV 2004
Ref: 1476/04

© Crown copyright 2004. All rights reserved. Licence Number 100020449 Survey Scale - 1:2500 Plotted Scale - 1:1250

Ordnance Survey

NEIL DOWLMAN ARCHITECTURE LTD LICENCE NO. 100040661