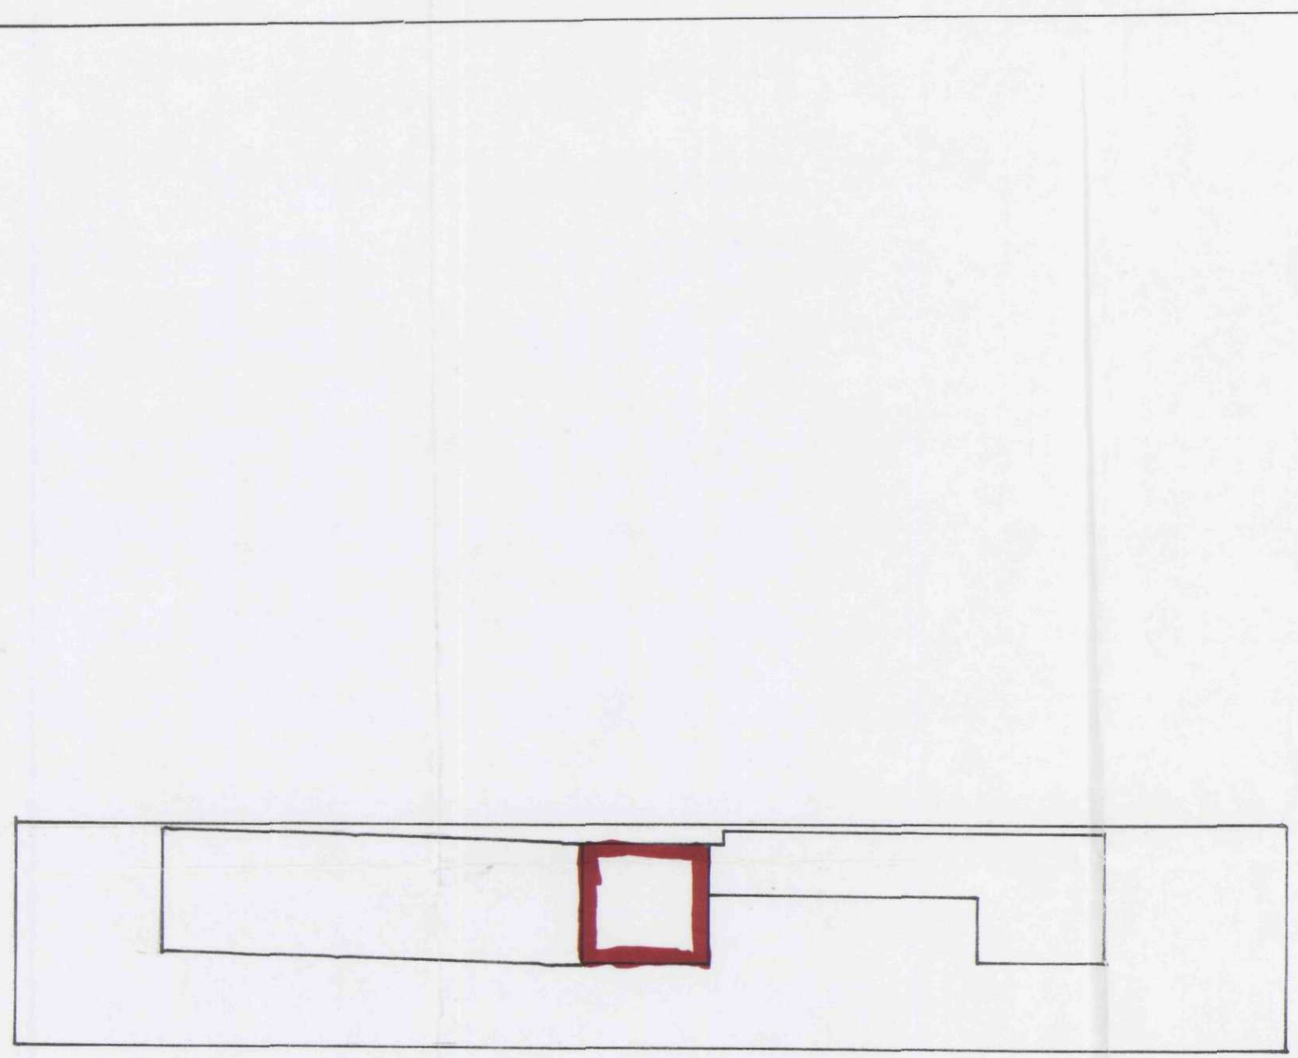

DRAWING L1004/SS/BTCS/1

SITE: BAY TREE CAR SALES

CLIENT: MR SANJAY SHARMA
BAY TREE CAR SALES
MOULTON
SPALDING

NOTES

SUPERSEDED

SHDC
PLANNING & DEVELOPMENT
10 DEC 2003
Ref 1489/03

DRAWN BY MATTHEW DANIELS

DATE: 8/12/2003 SCALE: 1:500

AREA COVERED: BLOCK PLAN

M.G. DANIELS ARCHITECTURAL SERVICES
7A ROBIN HOODS WALK
BOSTON
LINCOLNSHIRE
PE21 9EX
TELEPHONE: MOBILE 07796 858546

SBTBTJ