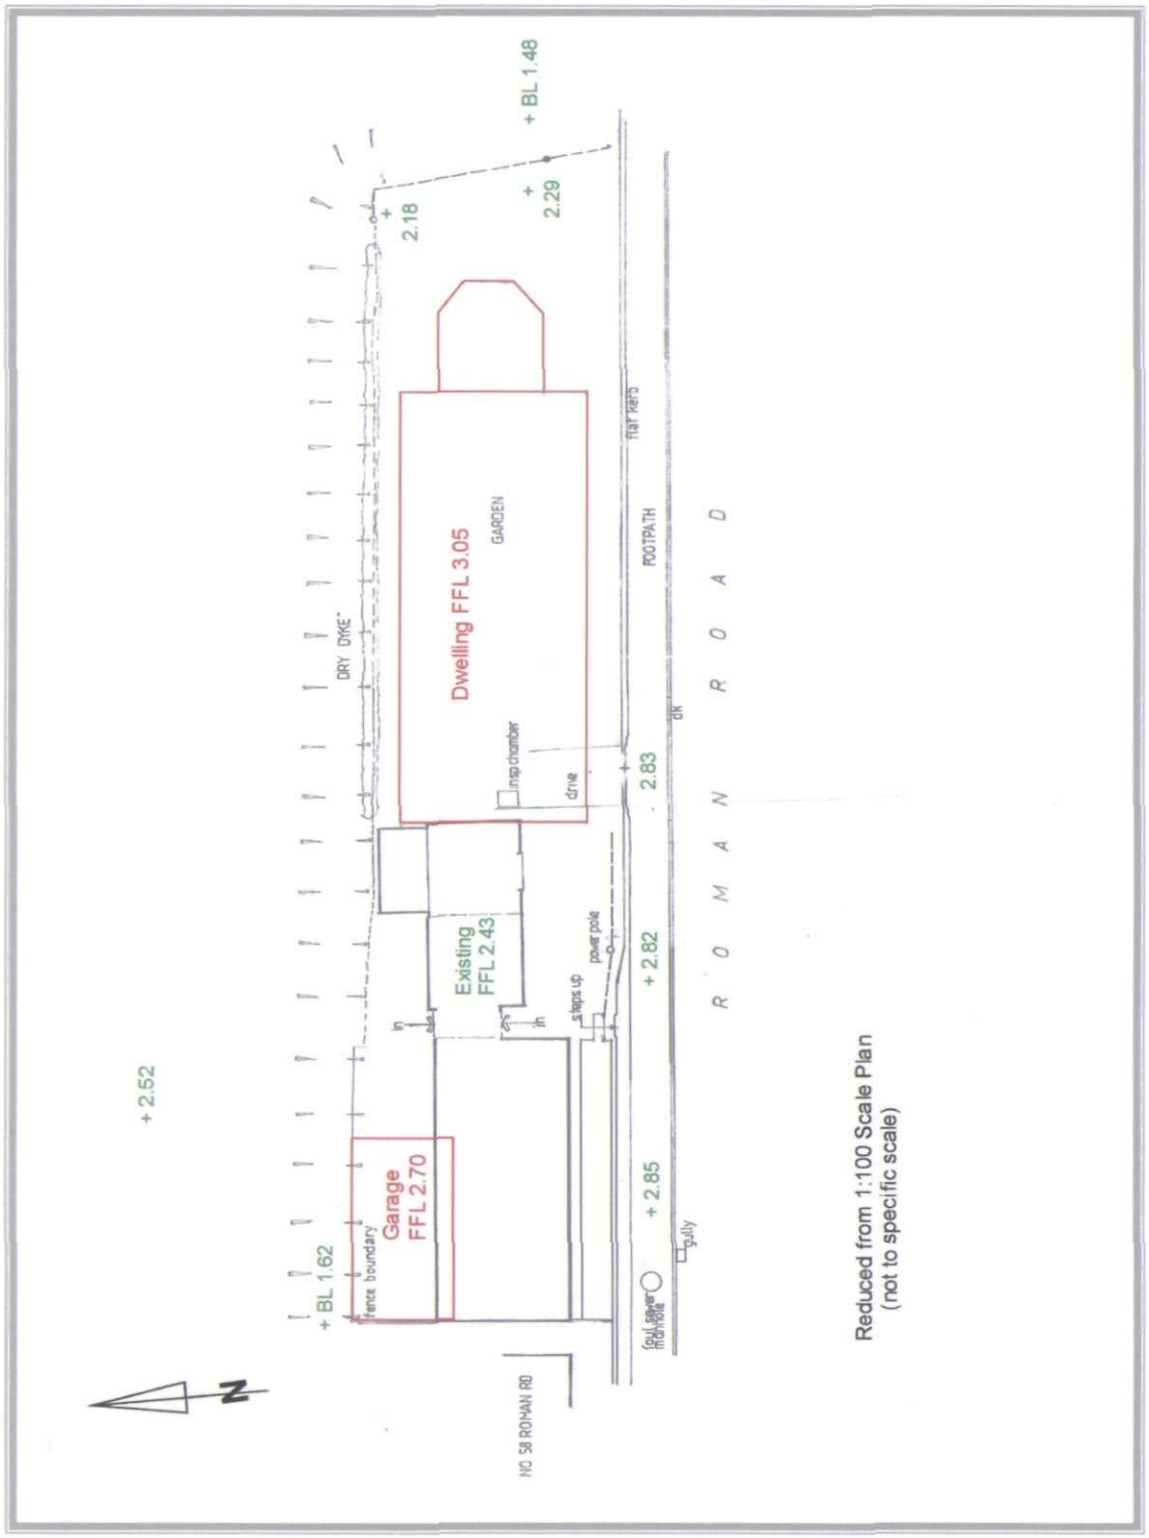

+ BL 1.48
+ 2.29
+ 2.18
DRY DYKE
Dwelling FFL 3.05
GARDEN
flat kerb
FOOTPATH
R O M A N R O A D
insp chamber
drive
dk
+ 2.83
Existing FFL 2.43
power pole
steps up
+ 2.82
+ 2.52
Garage FFL 2.70
fence boundary
+ BL 1.62
+ 2.85
gully
foul sewer manhole
NO 58 ROMAN RD
N
Reduced from 1:100 Scale Plan
(not to specific scale)

Site Plan