



G. R. MERCHANT LTD.

I.ENG AMICE FIWO

**ARCHITECTURAL, STRUCTURAL
AND LAND DRAINAGE
CONSULTANTS**

**4 Wrights Mews
12A Park Road, Halesaash,
Spalding, Lincs. PE12 7EX**

**Tel: 01406 490600
Fax: 01406 426744**

E-Mail: gr.merchant@btconnect.com



Client
S & S DEVELOPMENTS LTD

Job Ref.	Drawing No.
1439/06	09A

Scales

AS NOTED

DO NOT SCALE FROM THIS DRAWING

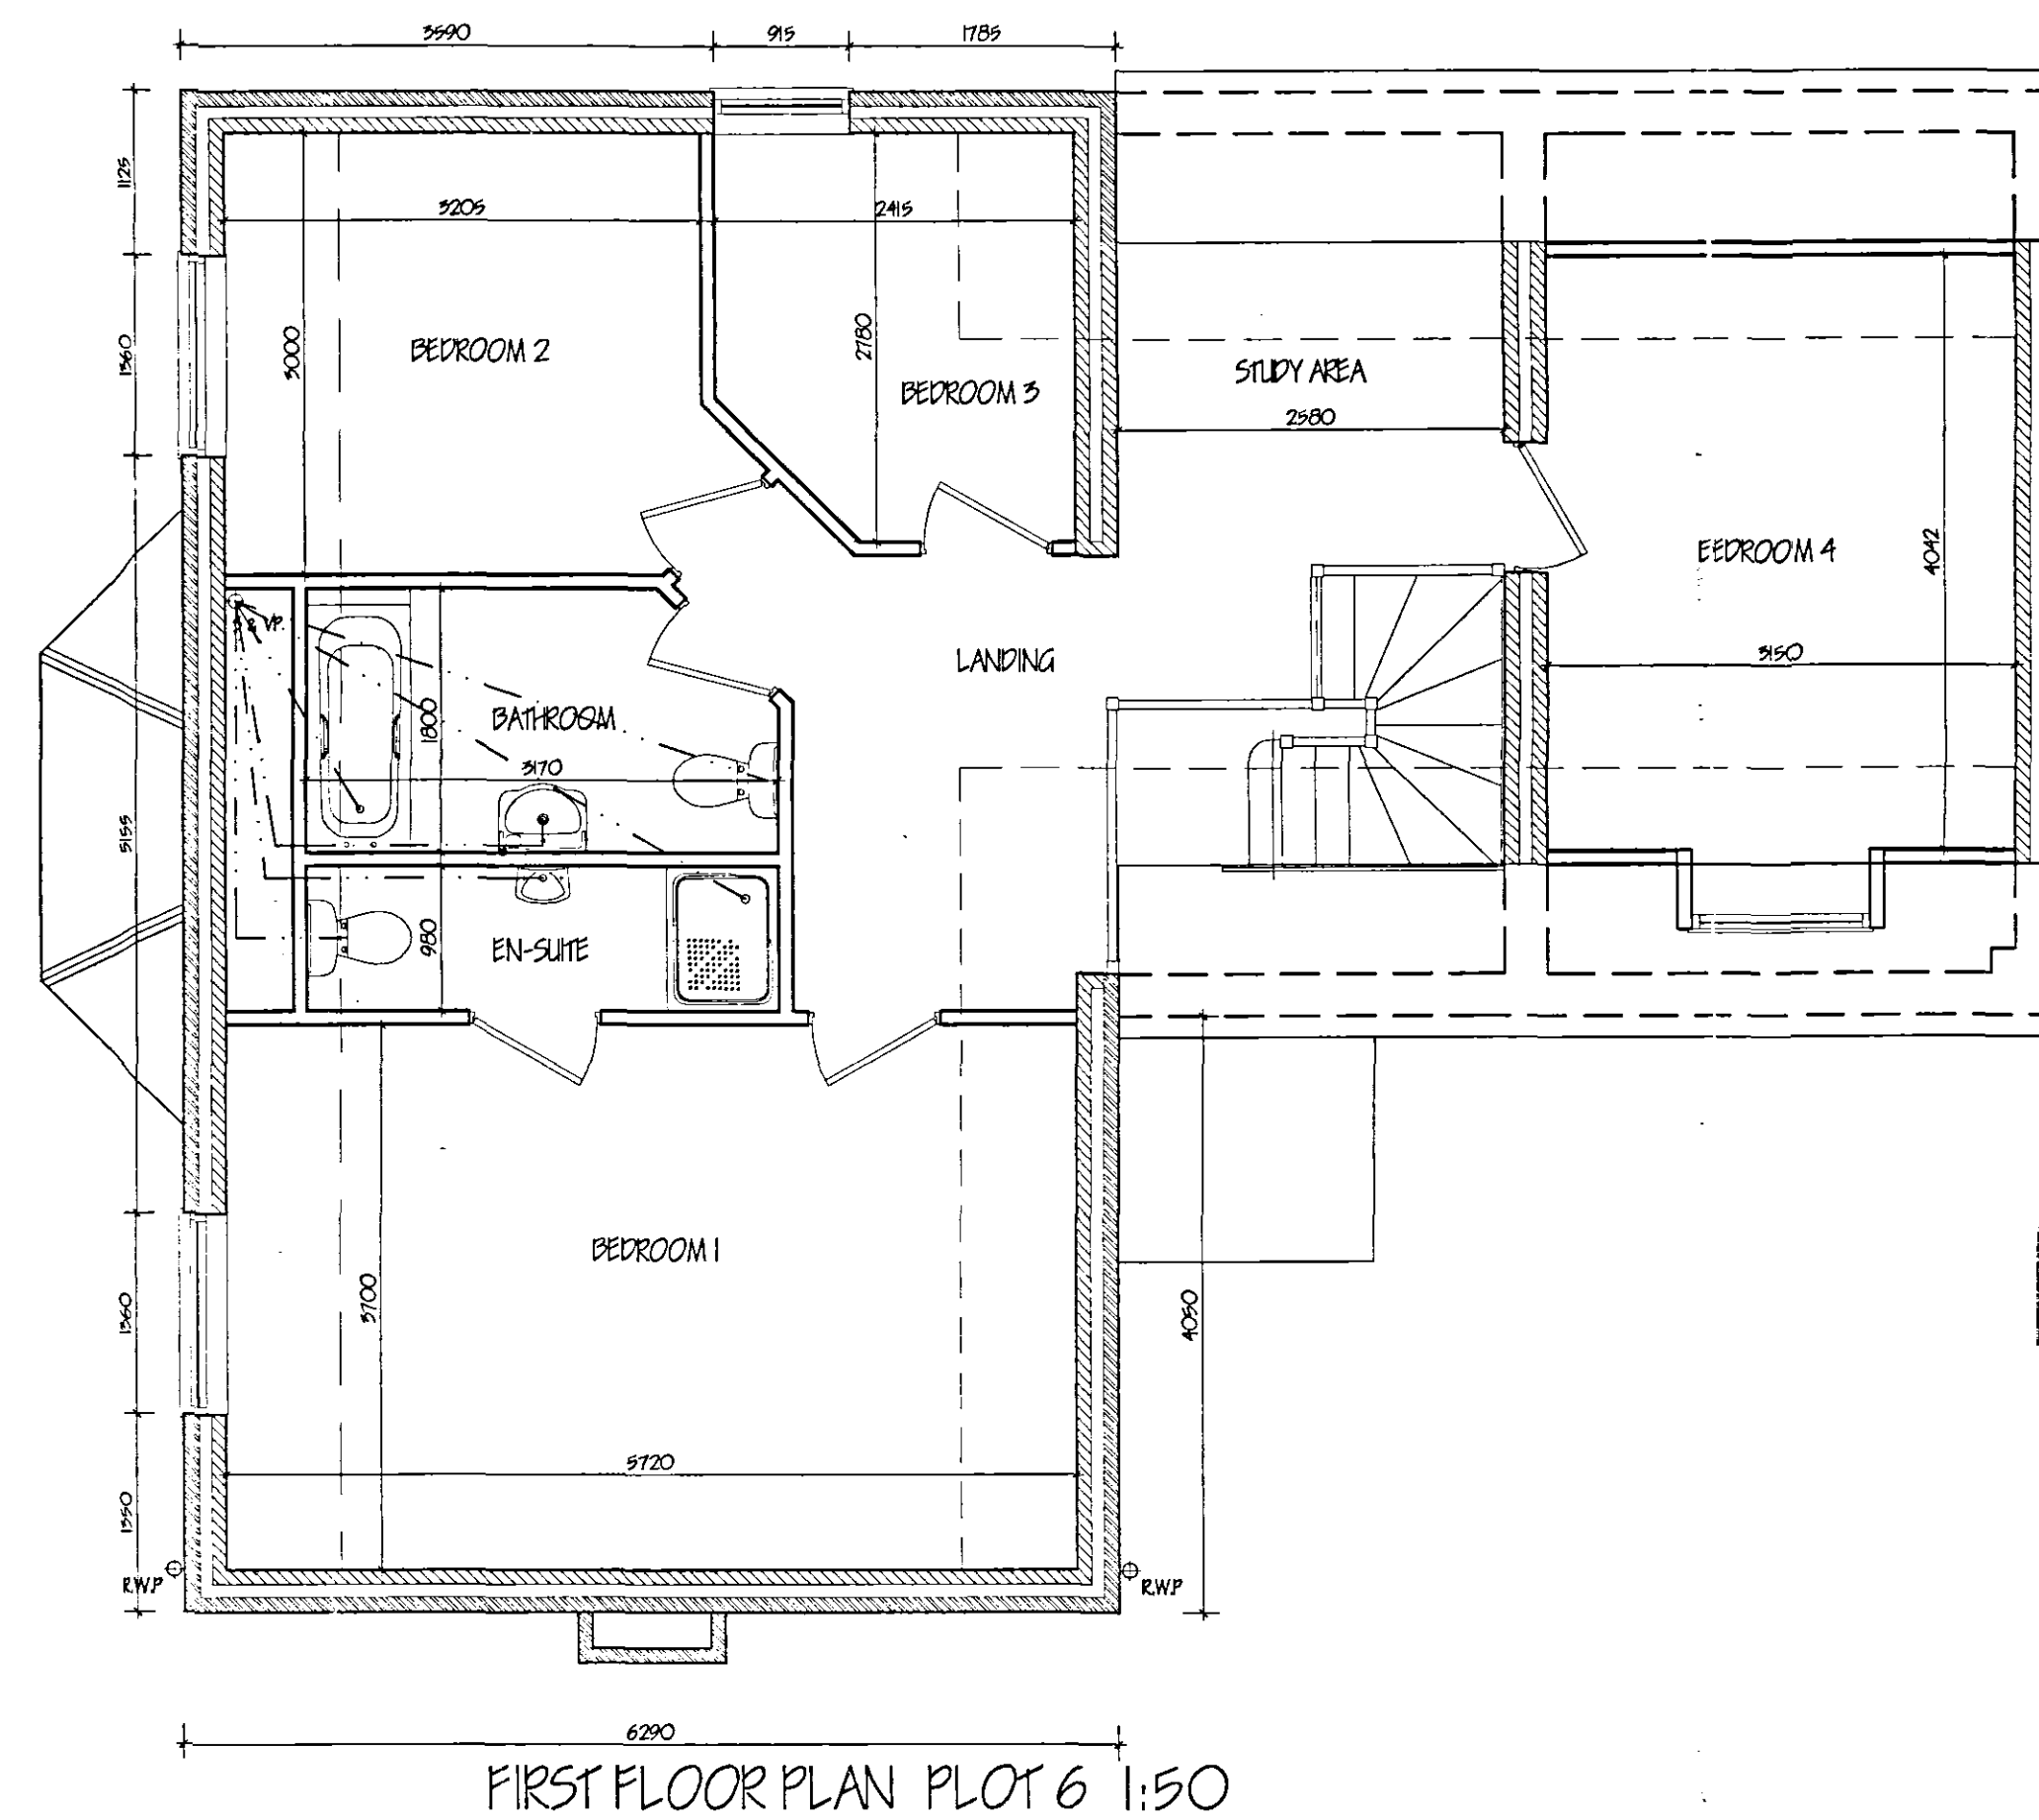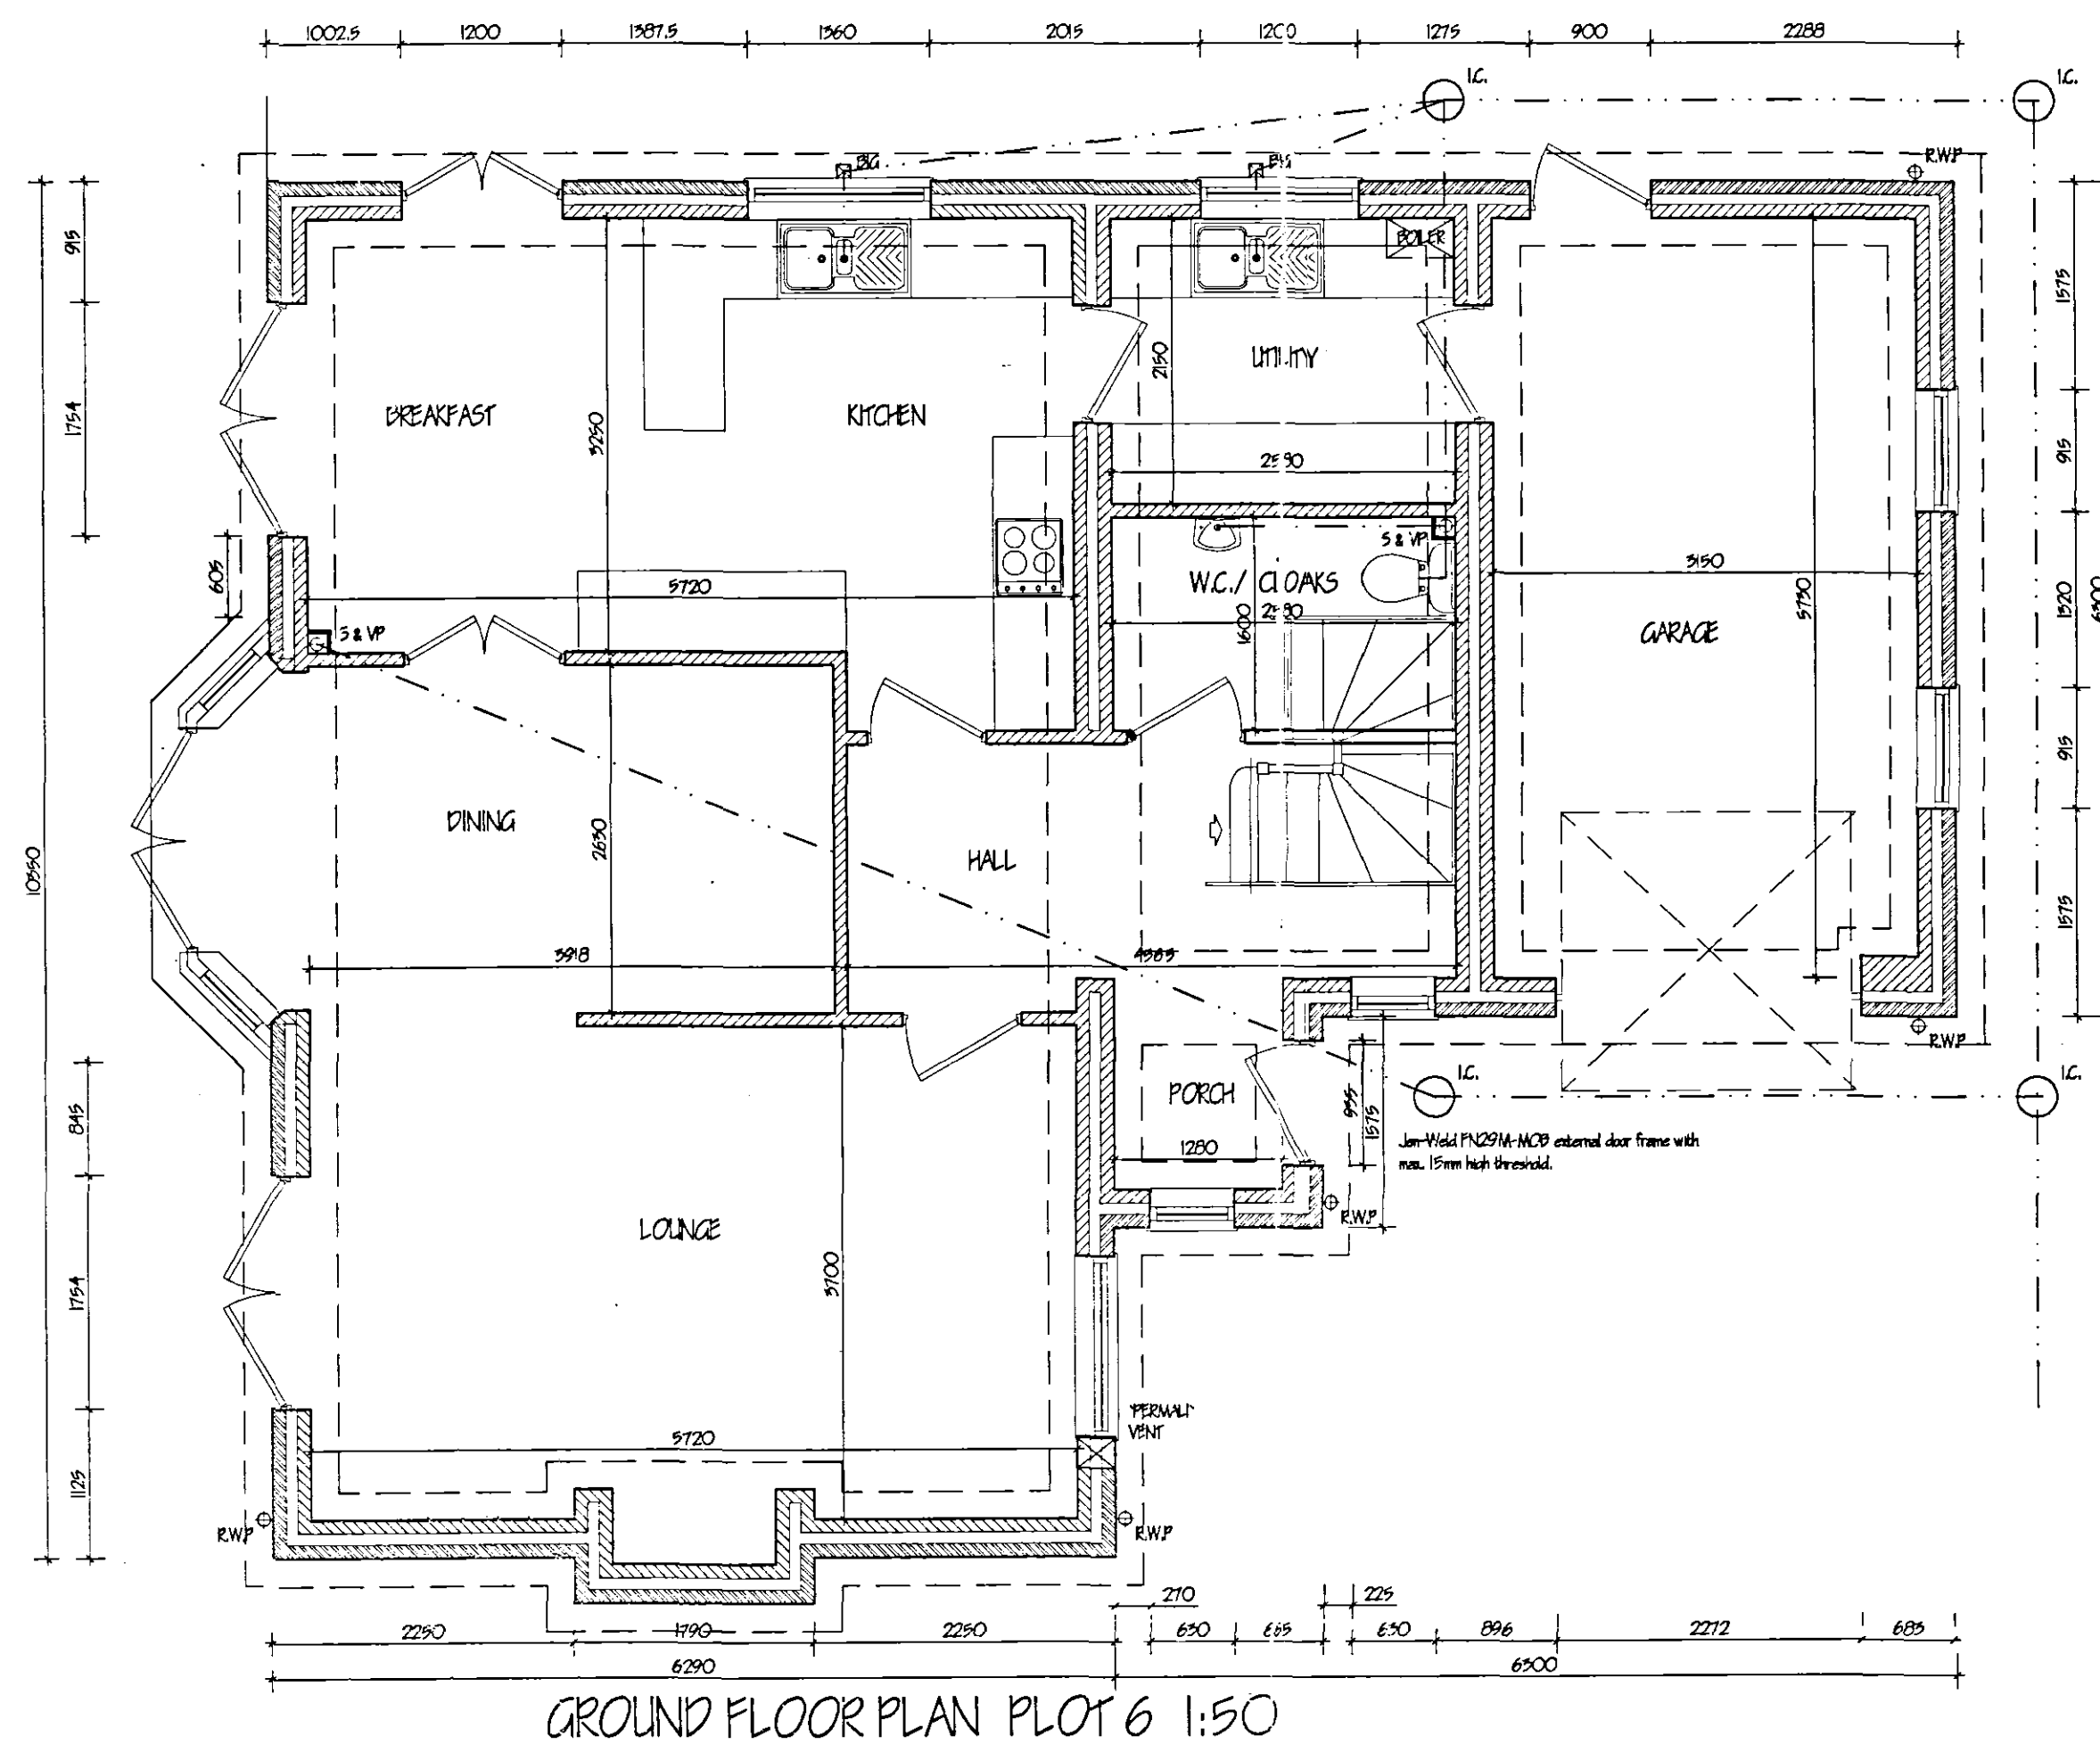

DETERMINED
PLAN