


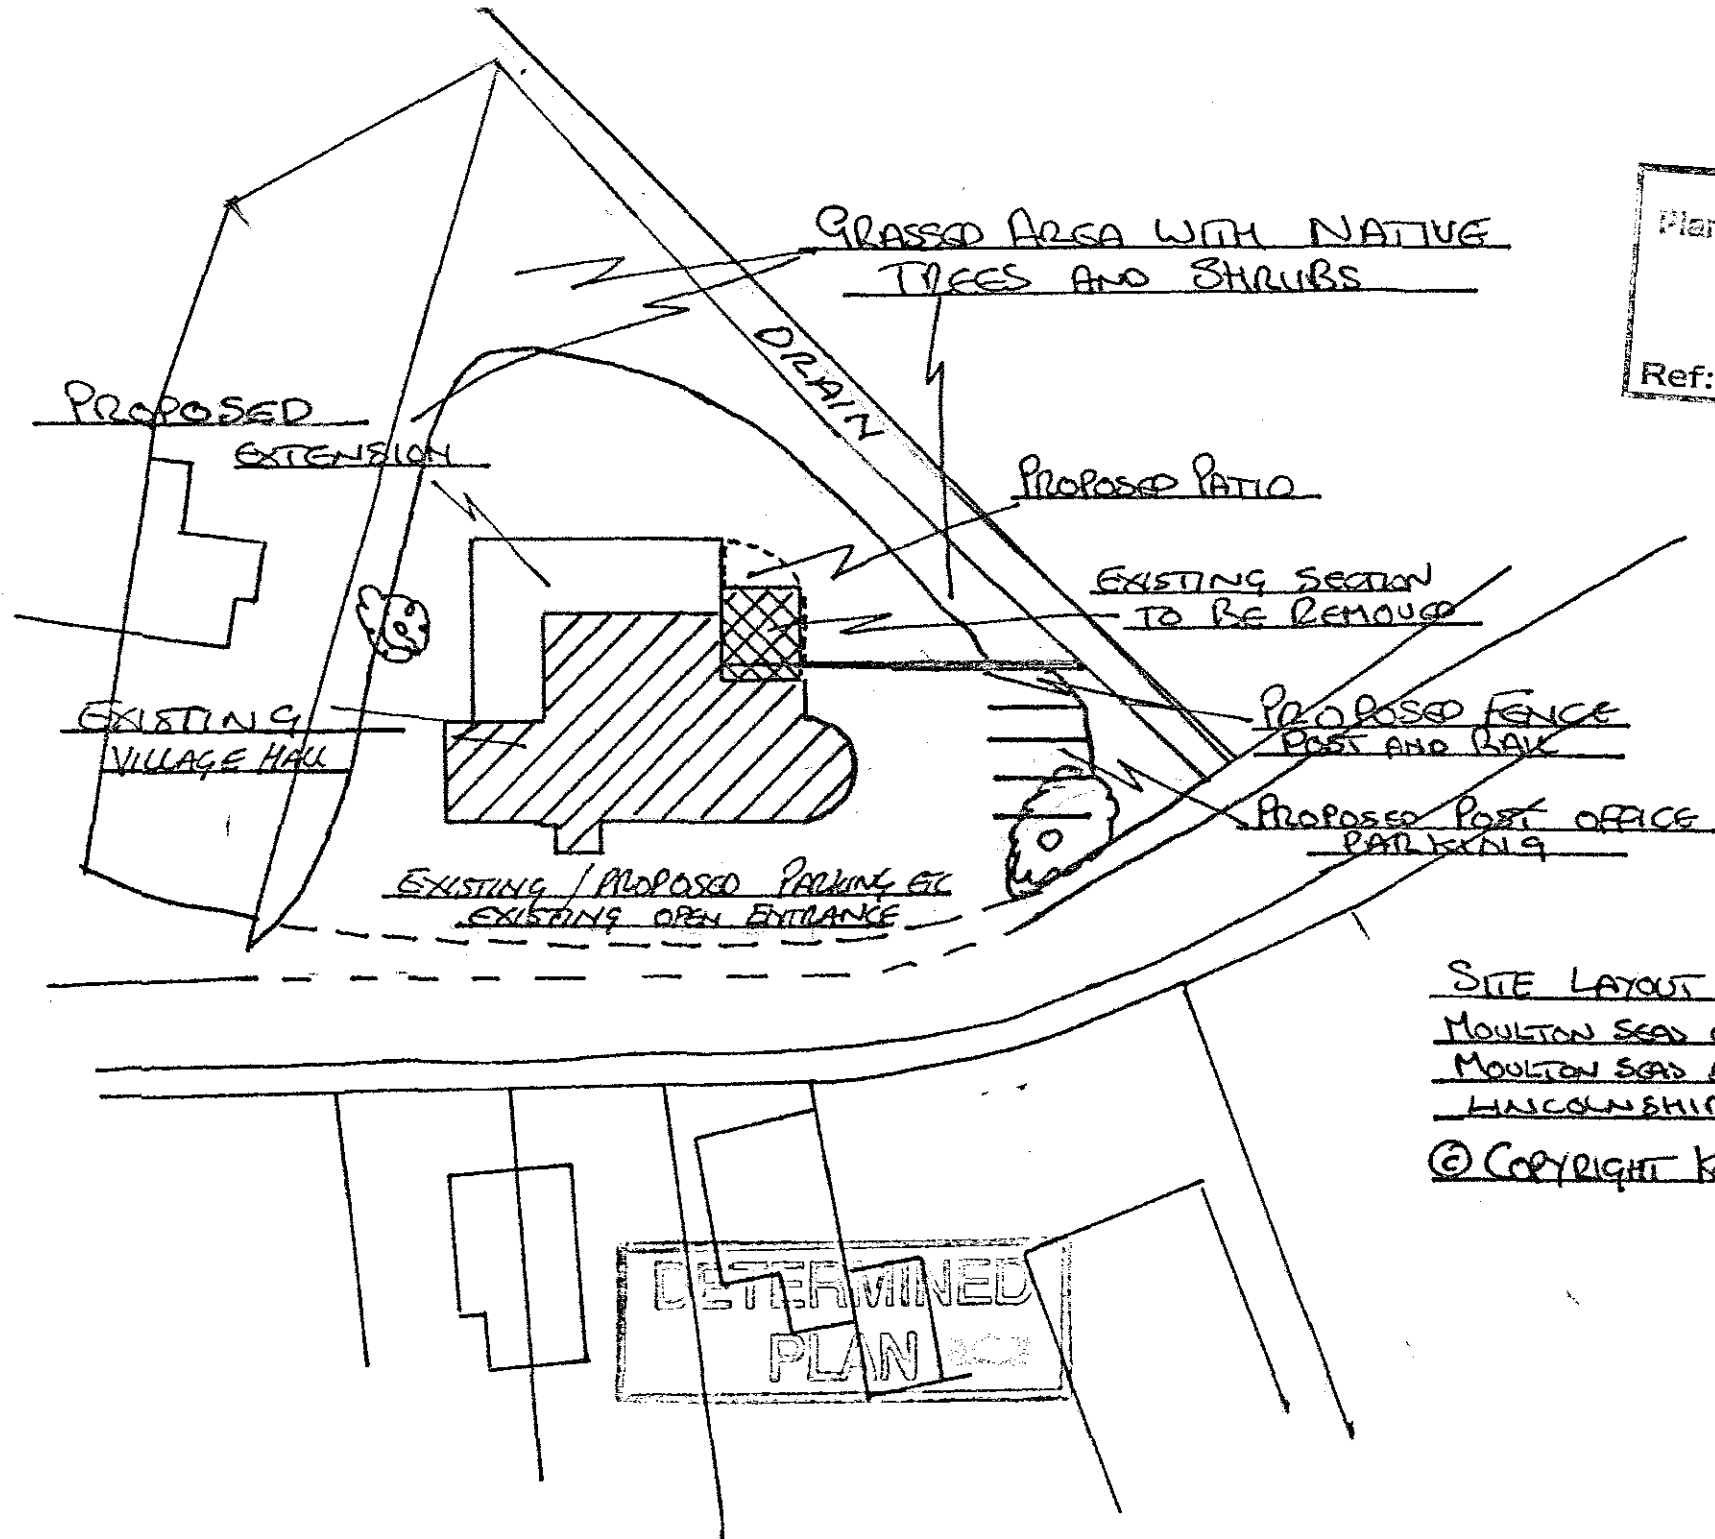

SHDC
Planning & Development
01 DEC 2004
Ref: 1584/04

SITE LAYOUT PLAN 1:500
MOULTON SEAS AND VILLAGE HALL
MOULTON SEAS AND
LINCOLNSHIRE.

© COPYRIGHT KETH BAKER 10/04

DETERMINED
PLAN 10/04