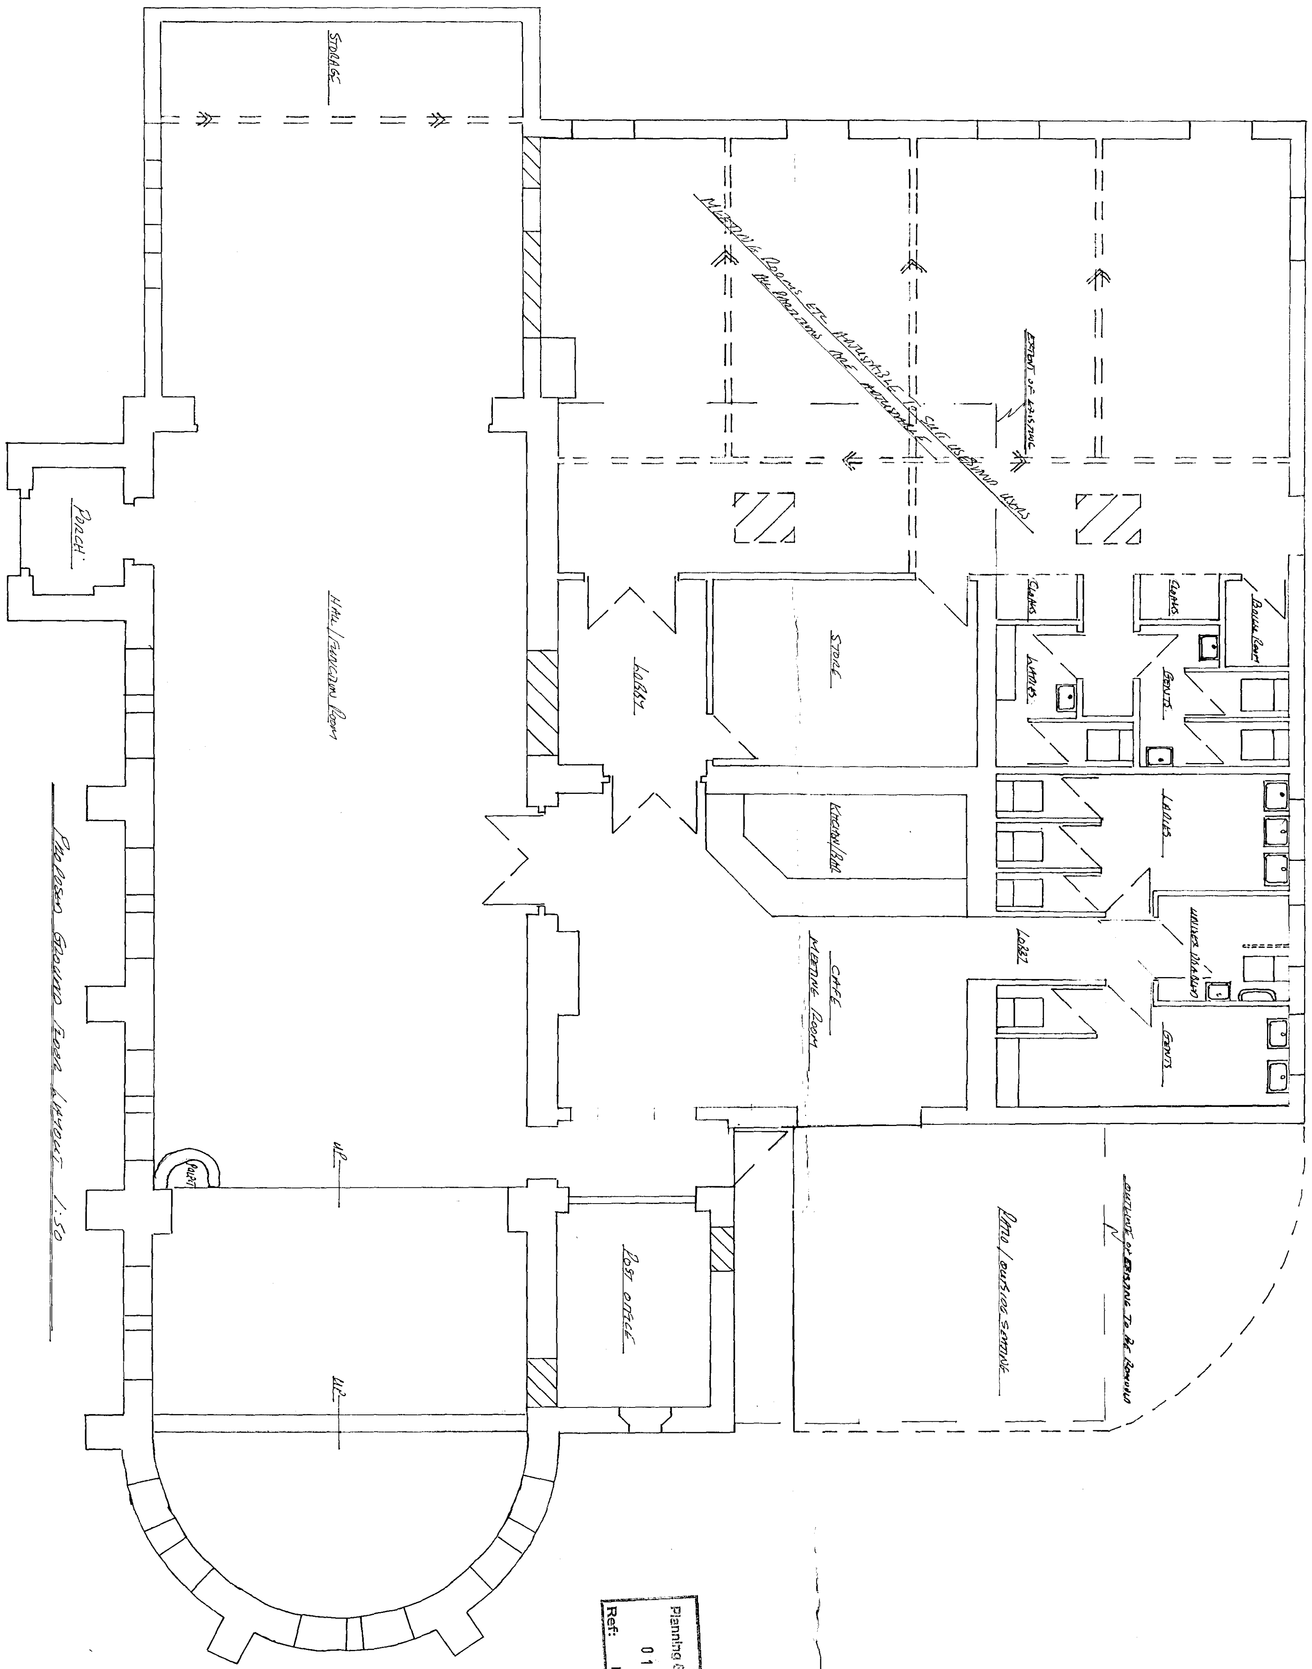


Proposed Layout at "Village Hall" Moulton Seas End, Seas End Road, Moulton, Lincolnshire
Designed and Drawn by Keith Baker Design and Management Tel / Fax 01205 750715
All drawings etc are supplied subject to KBD.MS Standard Conditions which are available on request

© Copyright Keith Baker 11/04

DETERMINED PLAN