



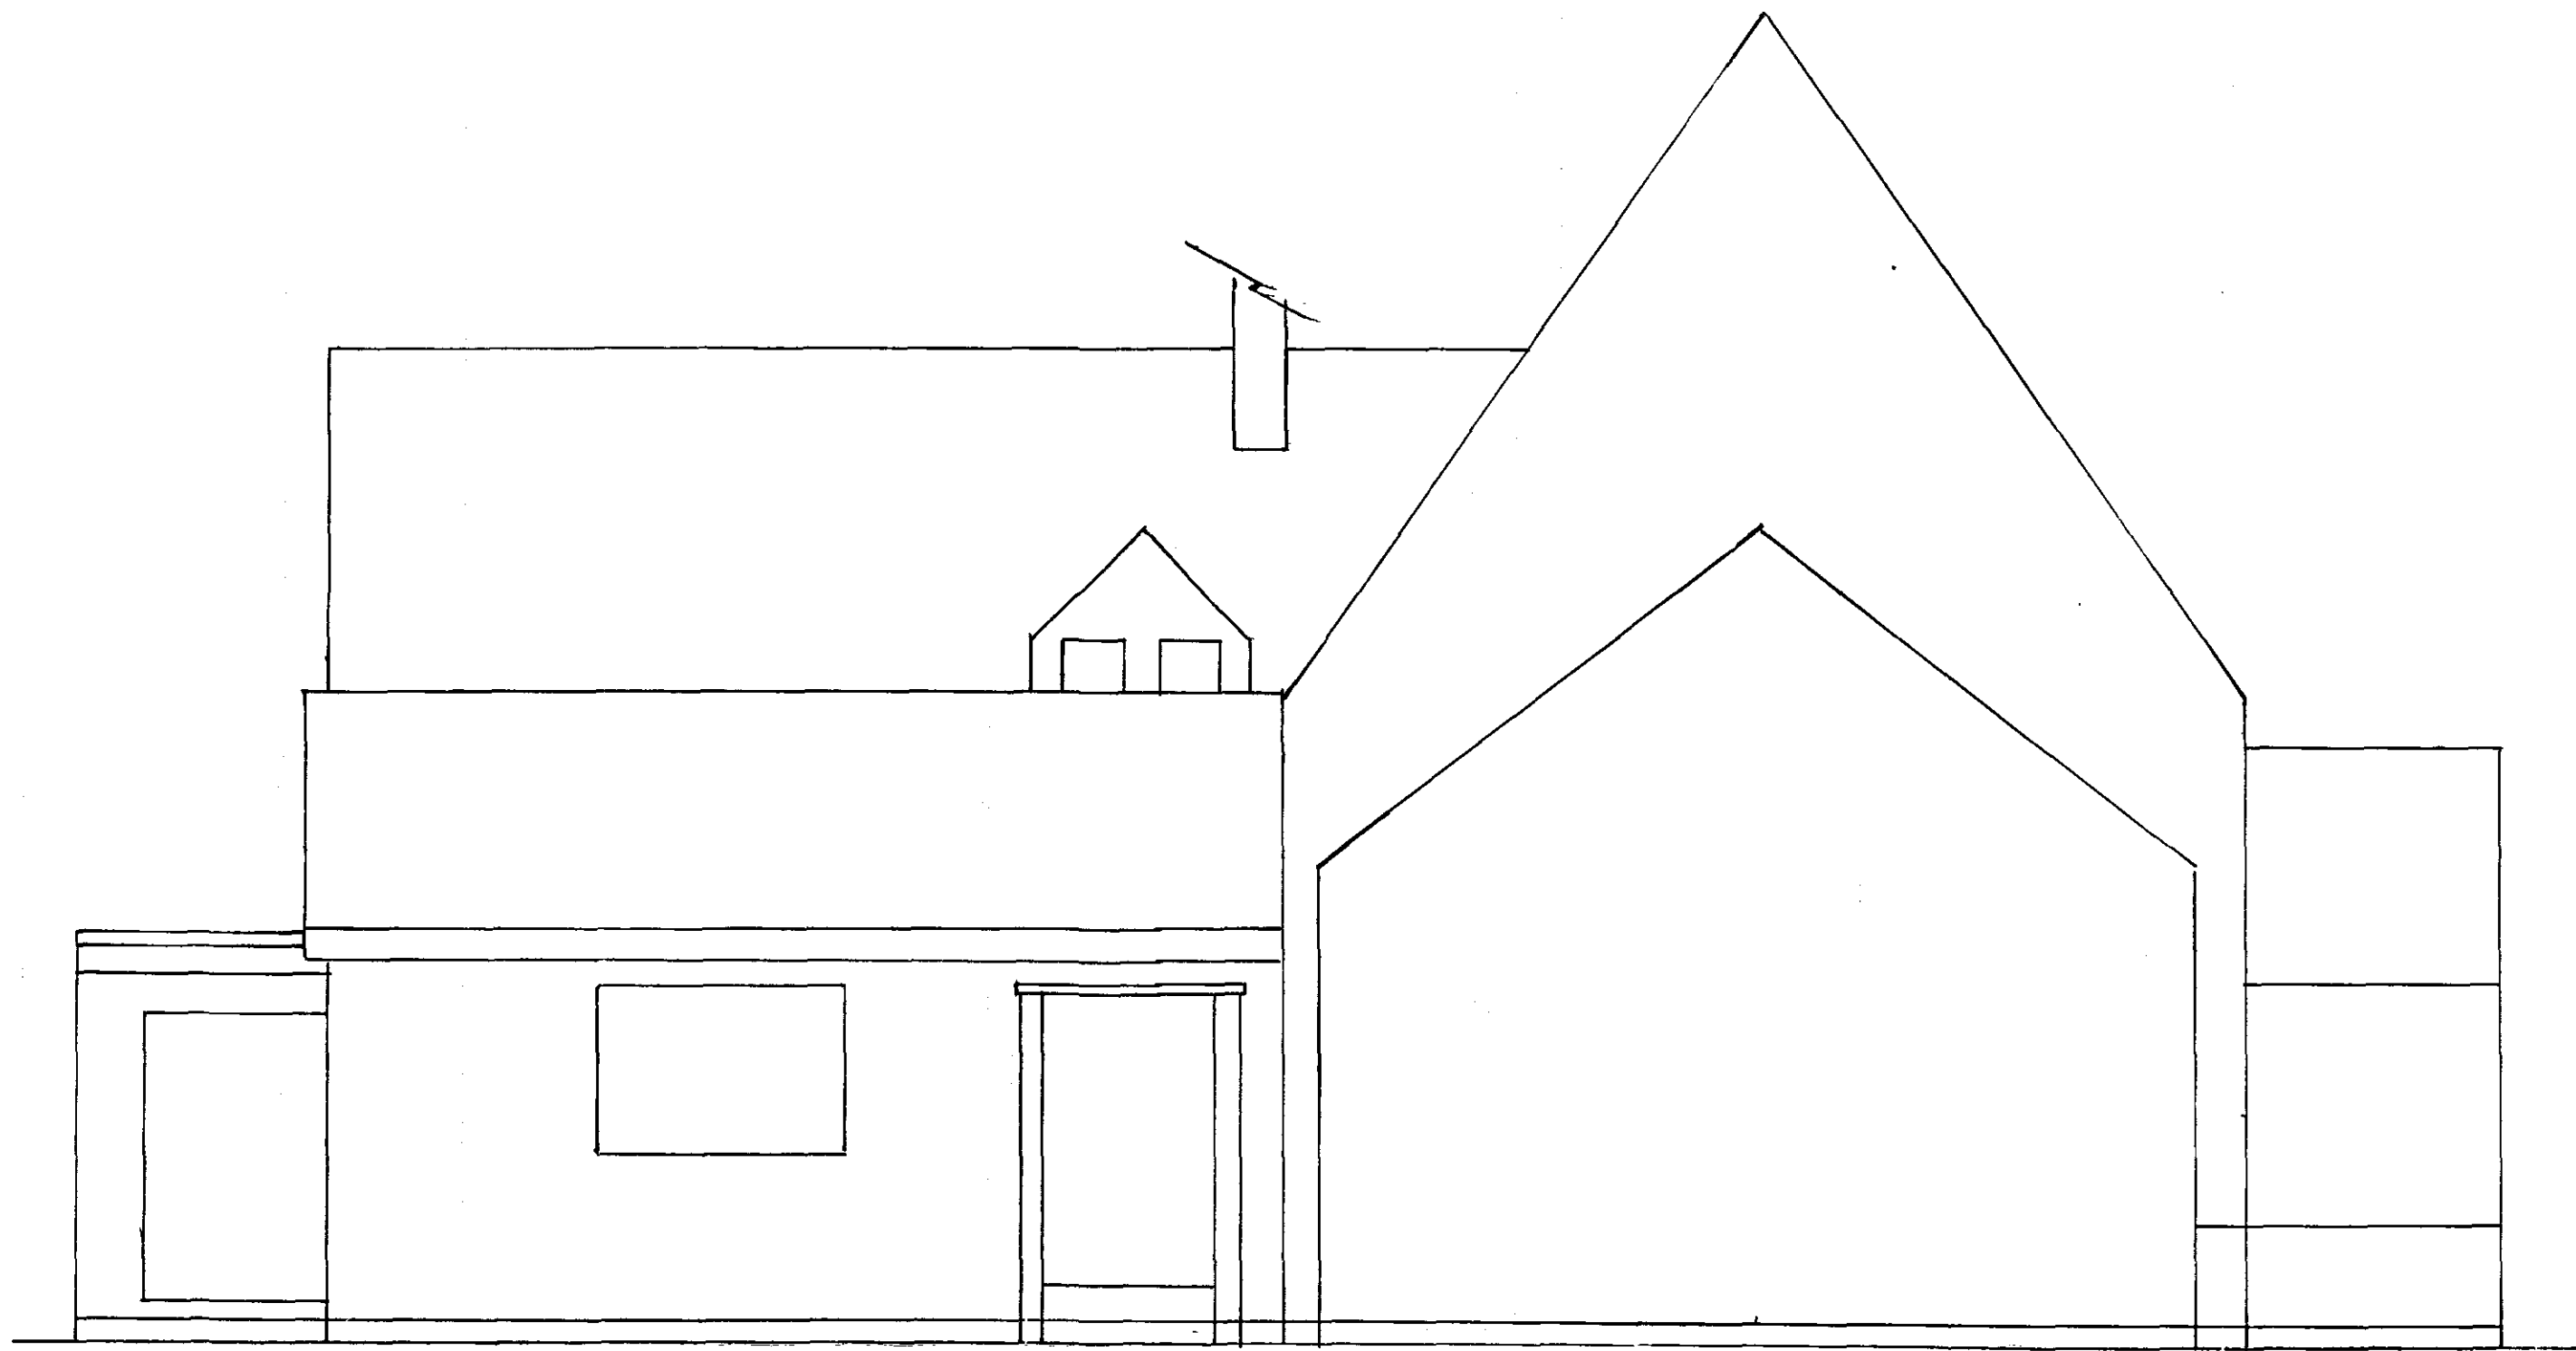

EXISTING SIDE ELEVATION 1:50

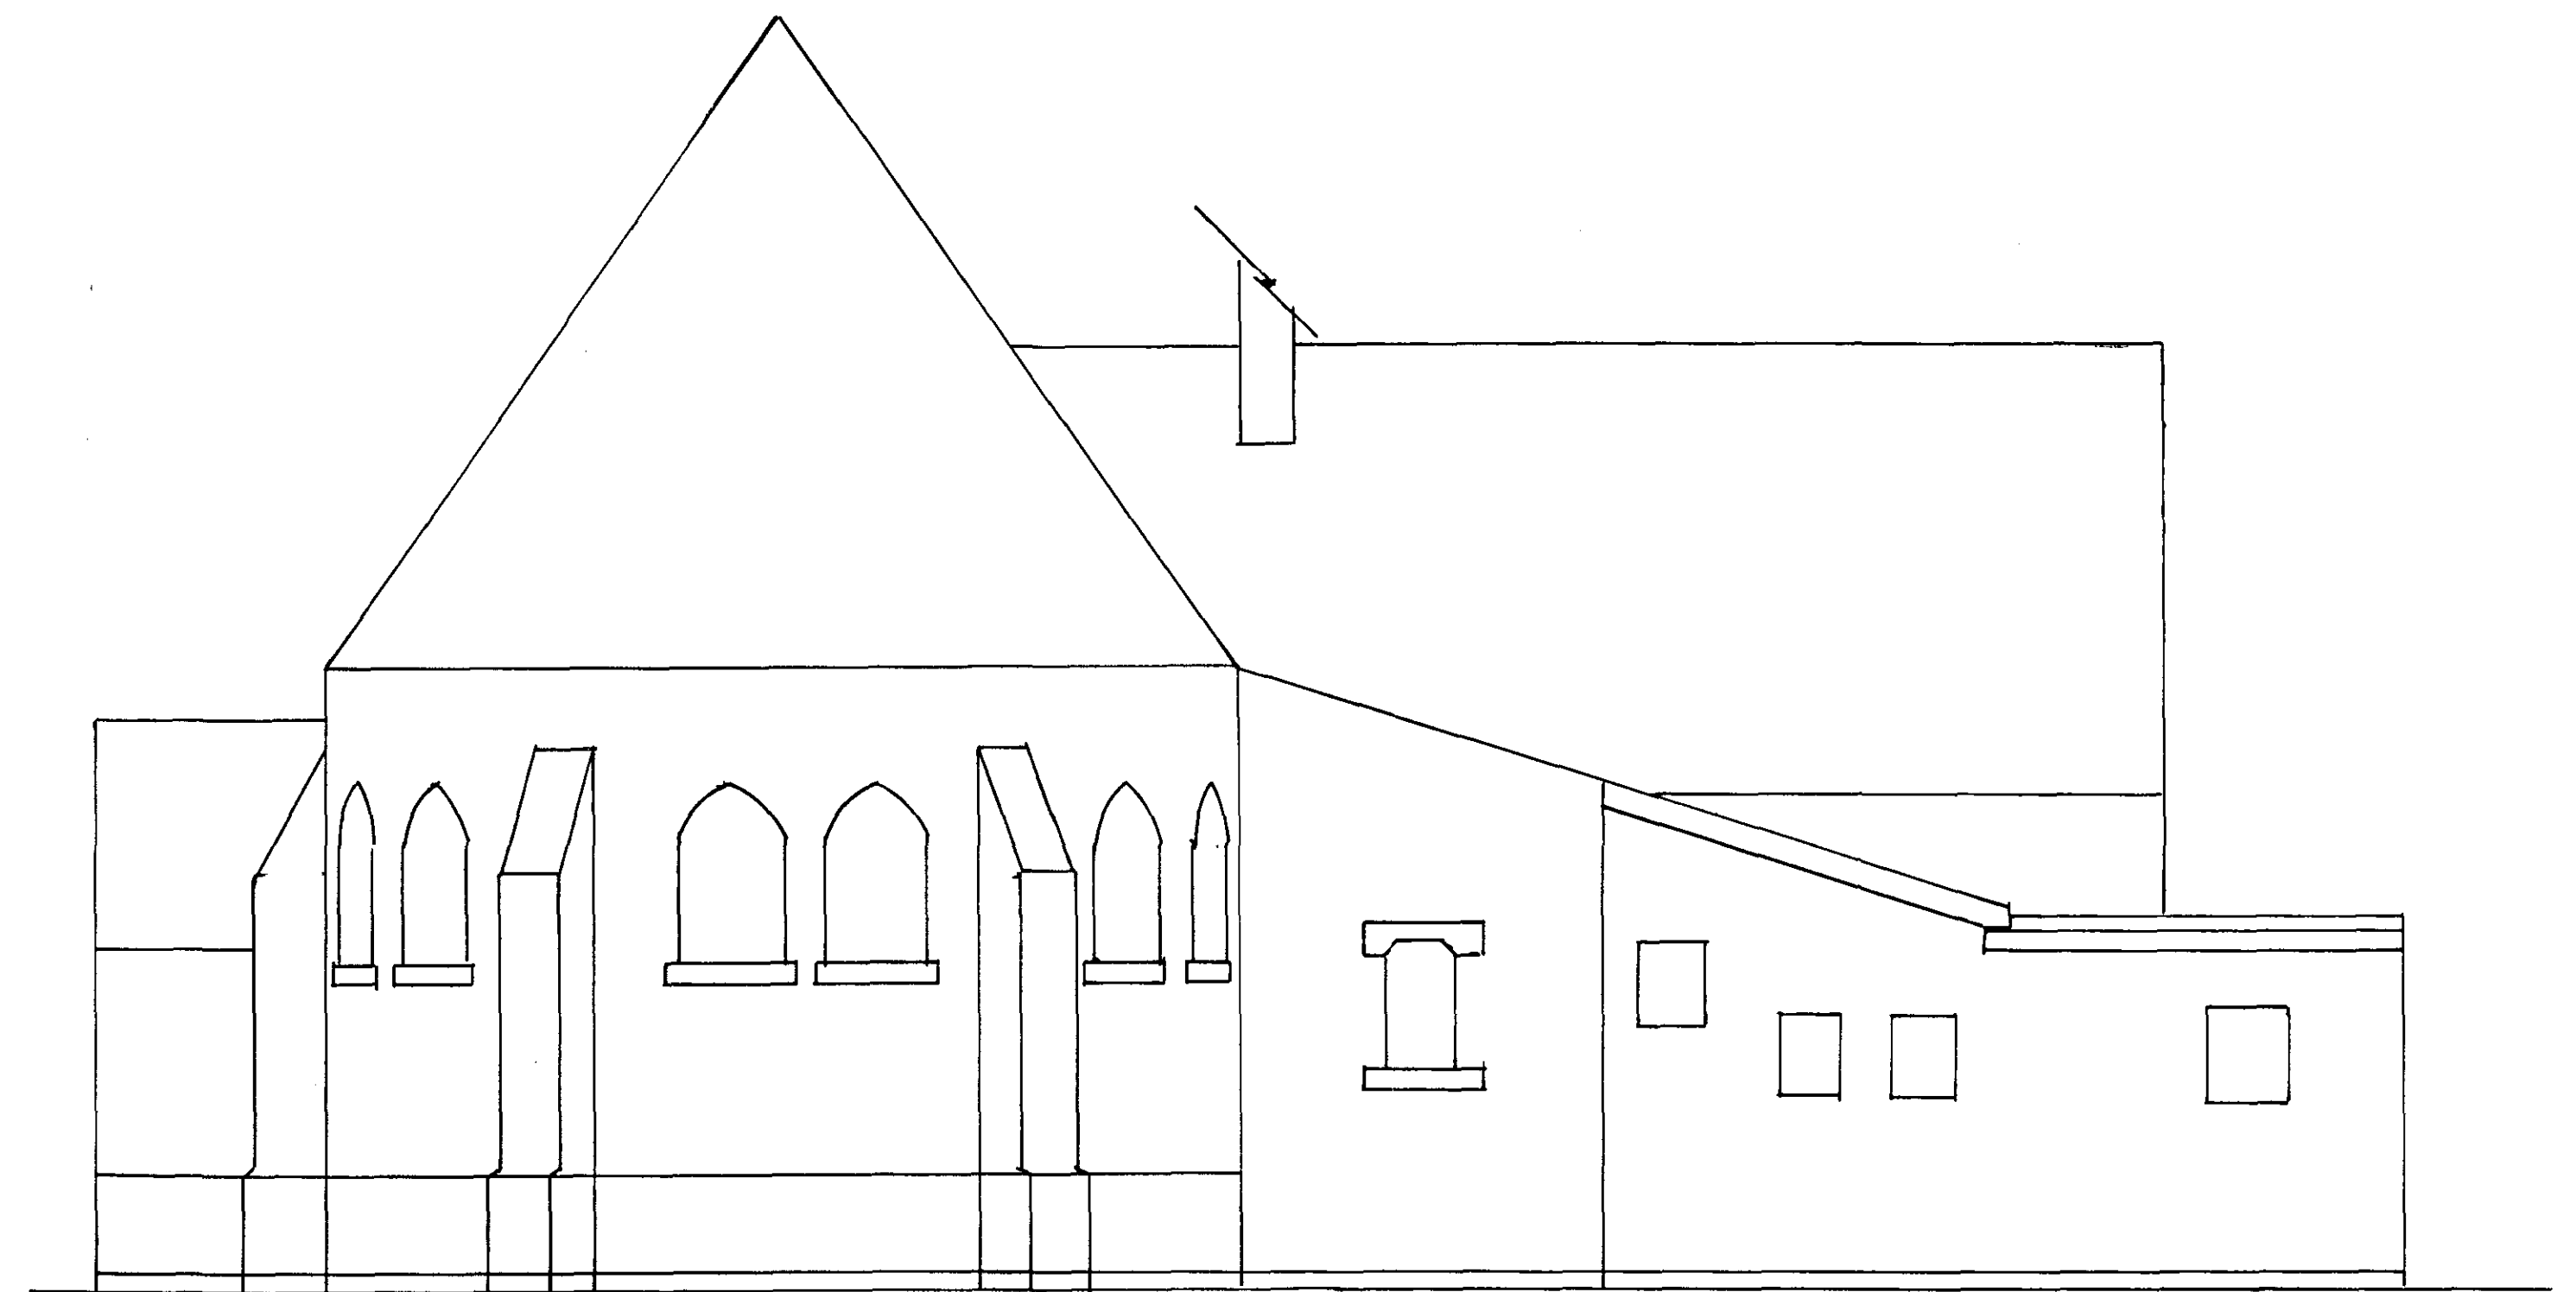

EXISTING SIDE ELEVATION 1:50

SHPC
 Planning & Development
 01 DEC 2006
 Ref: ISS4184

EXISTING ELEVATIONS OF "Village Hall" MOUNTAIN VIEW ROAD, SEVENOAKS, MAJOR LINDSEY
 DRAWN BY KATH BAKER DESIGN AND MANAGEMENT TEL / FAX 01265 750715
 ALL DRAWINGS ARE SUBJECT TO KBO & M STANDARD CONDITIONS WHICH ARE AVAILABLE ON
 REQUEST
 © COPYRIGHT KATH BAKER 1994

DETERMINED
 PLAN