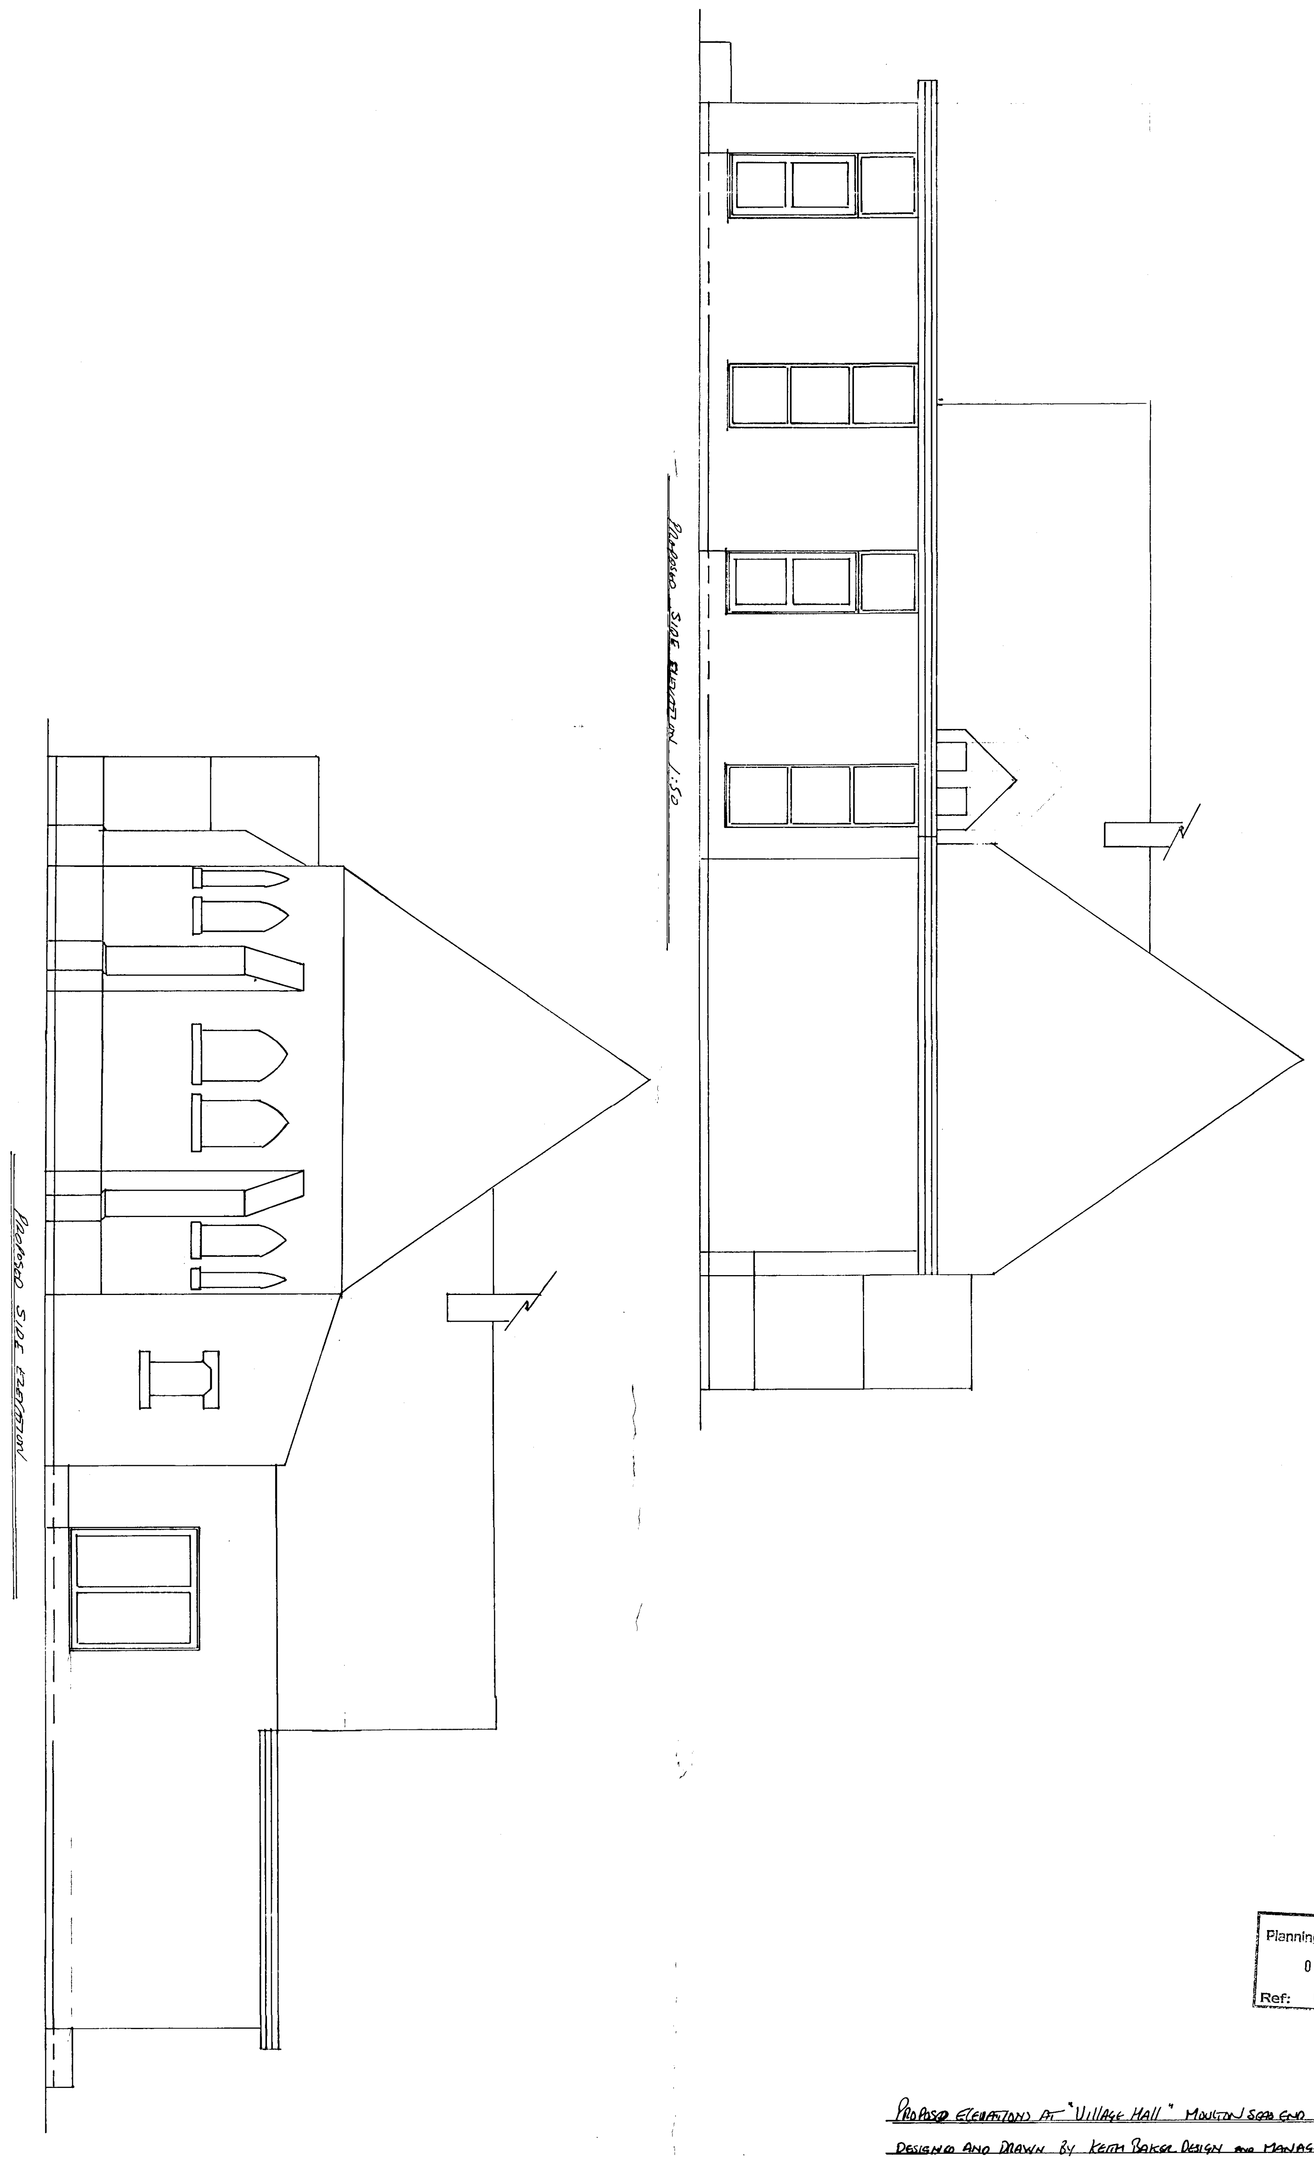

SHDC
Planning & Development
01 DEC 2004
Ref: 1584/04

PROPOSED ELEVATIONS AT "VILLAGE HALL" MOULTON SEAS END, SEAS END ROAD, MOULTON, LINCS.
DESIGNED AND DRAWN BY KEITH BAKER DESIGN AND MANAGEMENT TEL/FAX 01205 750775
ALL DRAWINGS ARE SUPPLIED SUBJECT TO KDD AS STANDARD CONDITIONS WHICH ARE AVAILABLE ON REQUEST

© COPYRIGHT KEITH BAKER 11/04

DETERMINED
PLAN