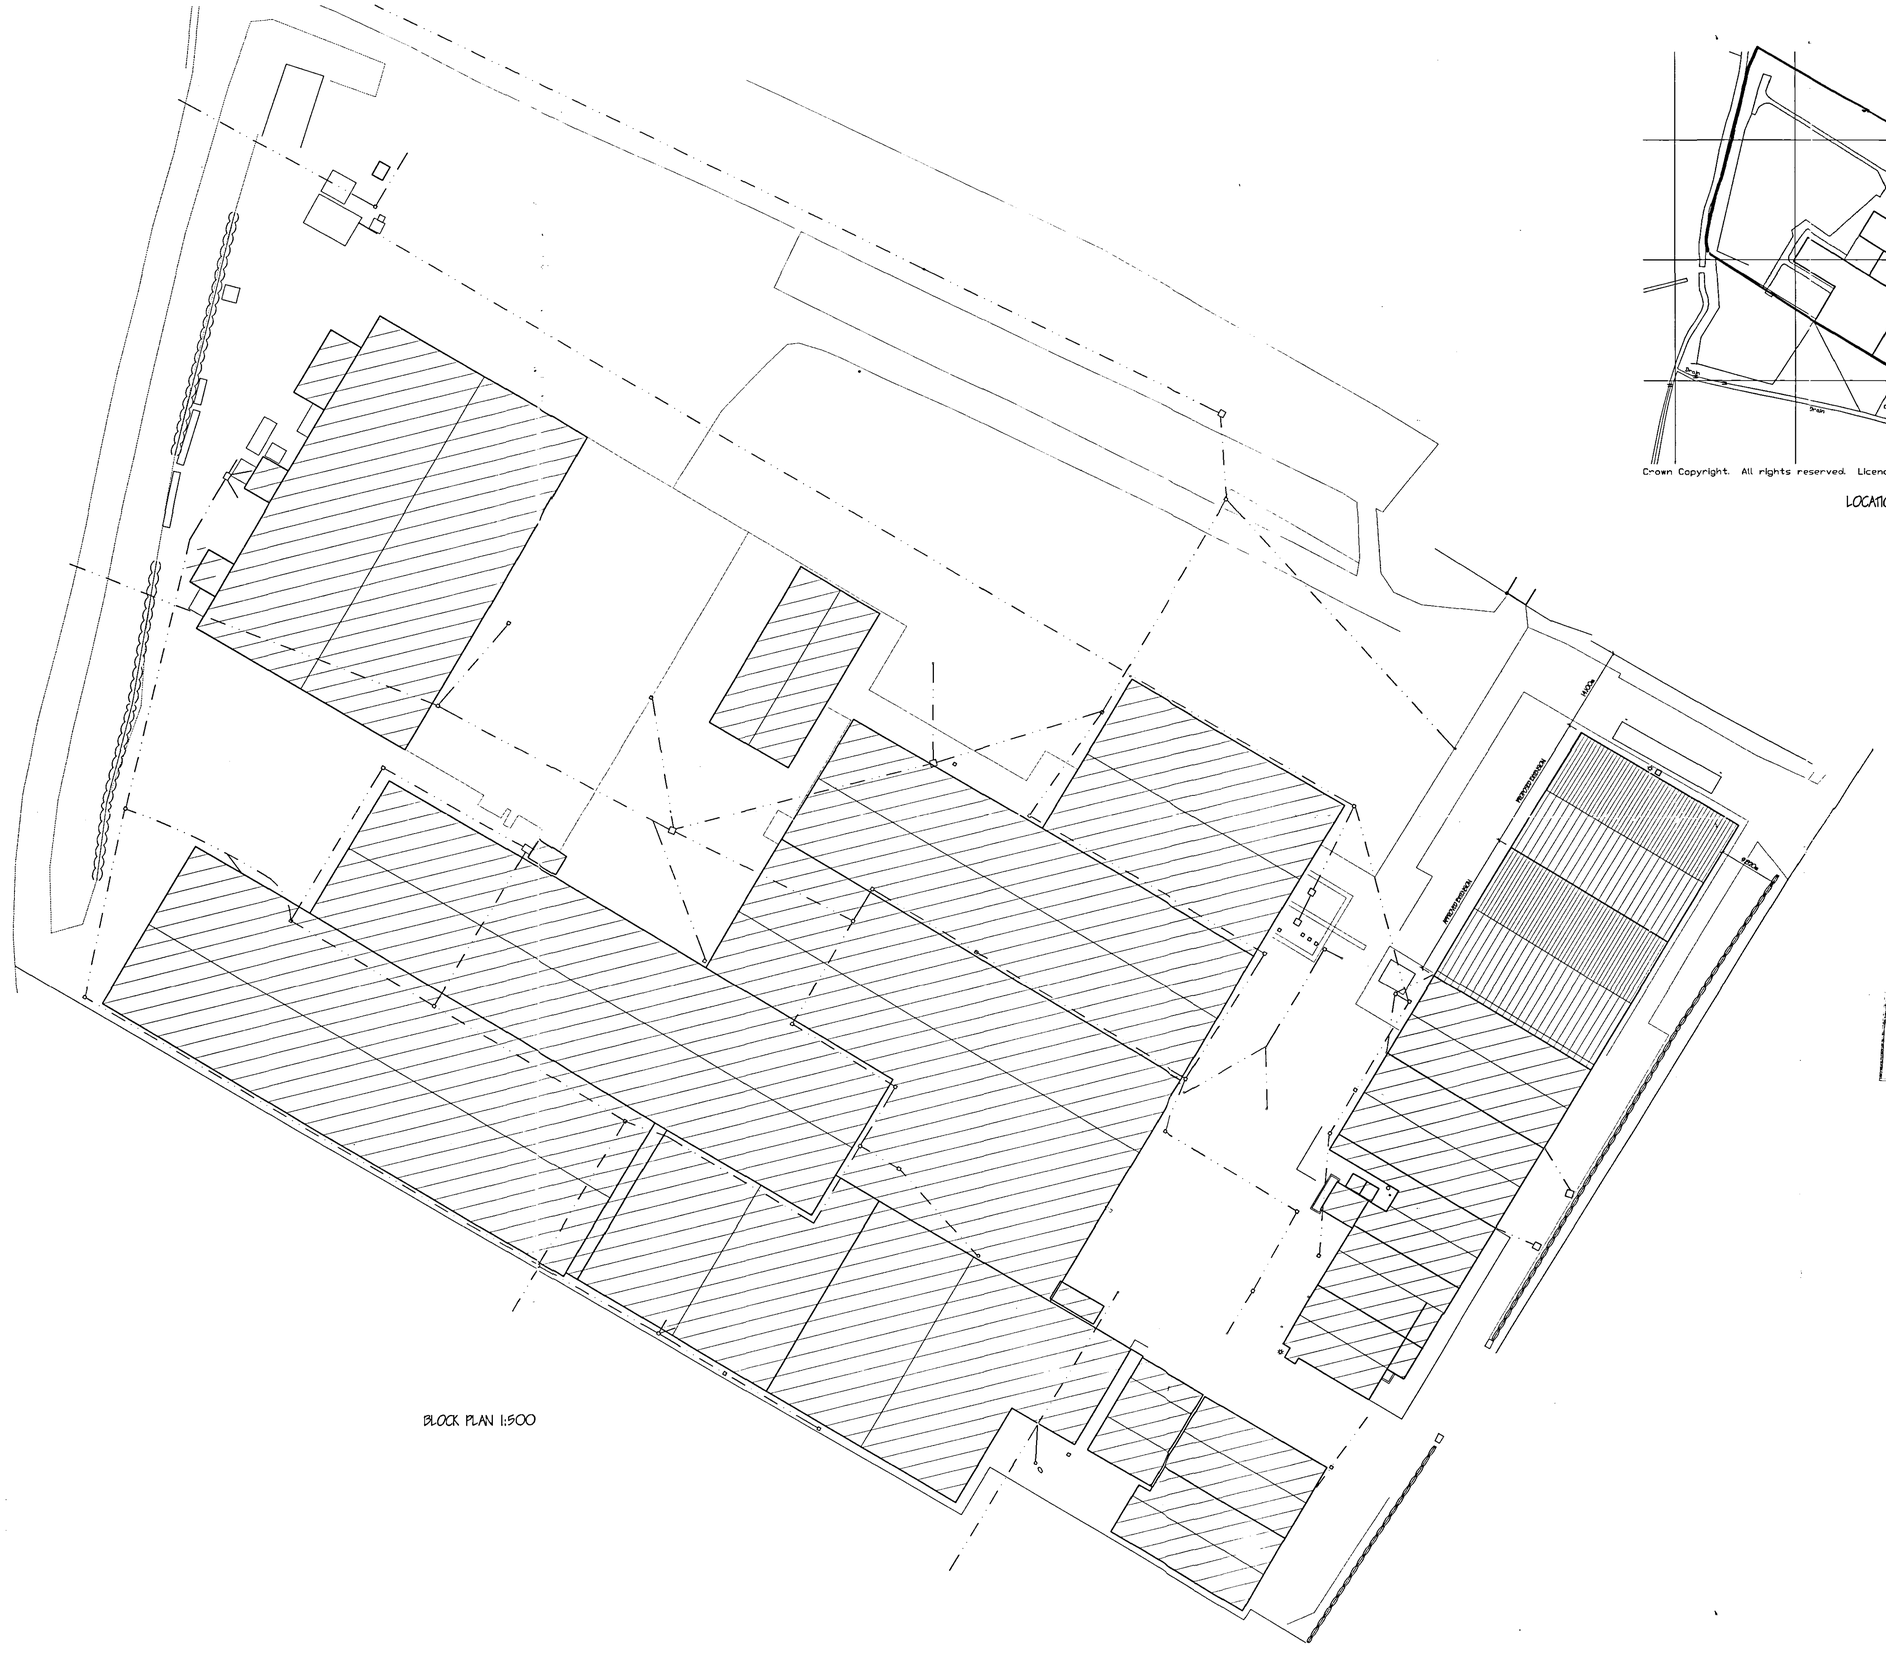

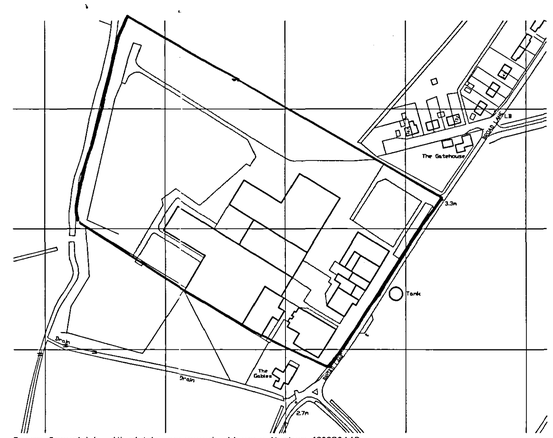

LOCATION PLAN 1:2500

Received
Planning & Development
21 NOV 2005
Ref: 1599/05

DETERMINED PLAN

ref.	revision	date

G. R. MERCHANT
I.ENG AMICE FIWO
ARCHITECTURAL, STRUCTURAL AND LAND DRAINAGE CONSULTANTS
Unit 4, Wrights Mews
12A Park Road, Holbeach,
Spalding, Lincs. PE12 7EE
Tel: 01406 490800
Fax 01406 425744
E-Mail: G. R. Merchant @ Merchant. Fs. Co. UK

Project
PROPOSED EXTENSION TO FACTORY
LONG LANE
MOULTON
SPALDING LINCS.

Client
GOLDWOOD (MOULTON) LTD.

Drawing
BLOCK & LOCATION PLAN

Job Ref.	Drawing No.
1251-05	02
Date: NOVEMBER '05	Drawn: J.C.

Scales
1:500 1:2500

DO NOT SCALE FROM THIS DRAWING

This drawing is copyright and may not be altered, traced, photographed or used for any other purpose other than that for which it is issued. The General Contractor is to check all dimensions on site and report any discrepancies to the Architect. All details shown on this drawing including the scheme and layout options are only recommendations and should be considered as preliminary information. Any decisions taken on the recommendations contained in this drawing are done so entirely at the owners own risk. The recommendations may be conditional. Site soil surveys are recommended in respect of foundations to establish specific site conditions before foundation work is undertaken. This drawing is limited in the amount of information contained and does not purport to contain a full specification of the works. It is solely for the purpose of obtaining Planning / Building Regulation approval. This drawing must not be used as a contract document alone. The works will not be supervised or inspected on site by G.R. Merchant or any representative thereof. It is the client or their appointed agents responsibility to ensure workmanship, substitution of materials, adherence to specification, variations to contract etc. All materials to be used where statutory codes and all components and materials etc. to be used shall be new and fit for the purpose intended and shall conform to the relevant British Standard Specifications and conform to appropriate British standard specification or BBA certificate or European code equivalent. The Employer / Client shall ensure that the selected contractor is conversant with and adopts all measures necessary to achieve compliance with health and Safety legislation for Building sites and Work places. The Employer / Client is advised that should the works need to comply with the Construction Design and Management Regulations an Independent Planning Supervisor will be required. The works shall comprise of all that is shown on the drawing and details. Work that may not specifically be shown but may be reasonably inferred as necessary to carry out the works shall be deemed to be included. It is the plot / land owners responsibility to be aware of the Party Wall etc. Act 1996 when building in close proximity to adjoining neighbors boundaries.