

NORTH - EAST ELEVATION

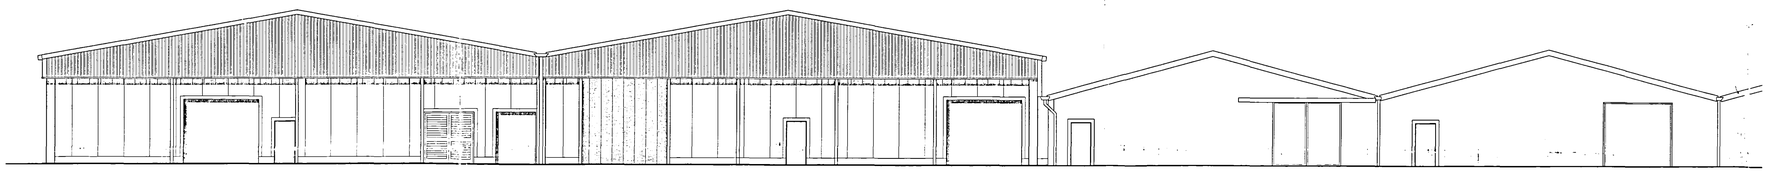

NORTH - WEST ELEVATION

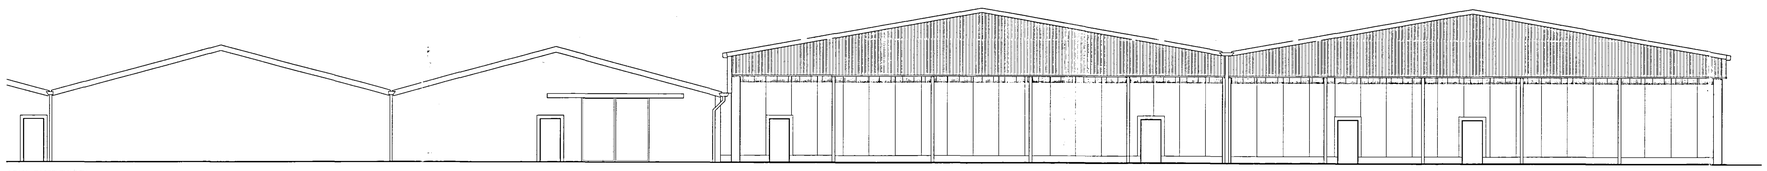

SOUTH - EAST ELEVATION

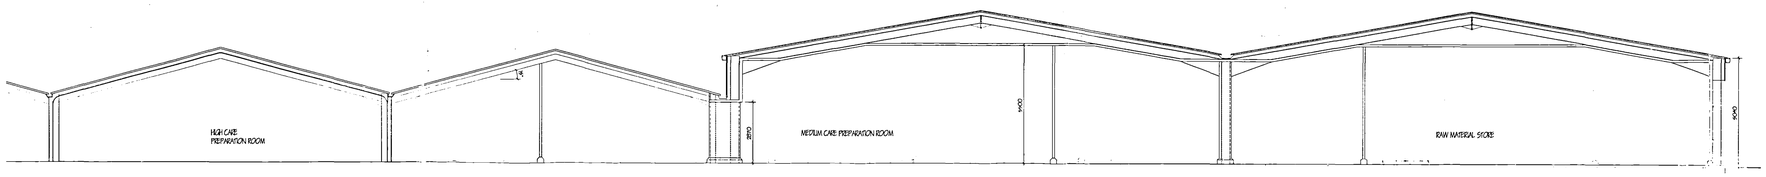

SECTION

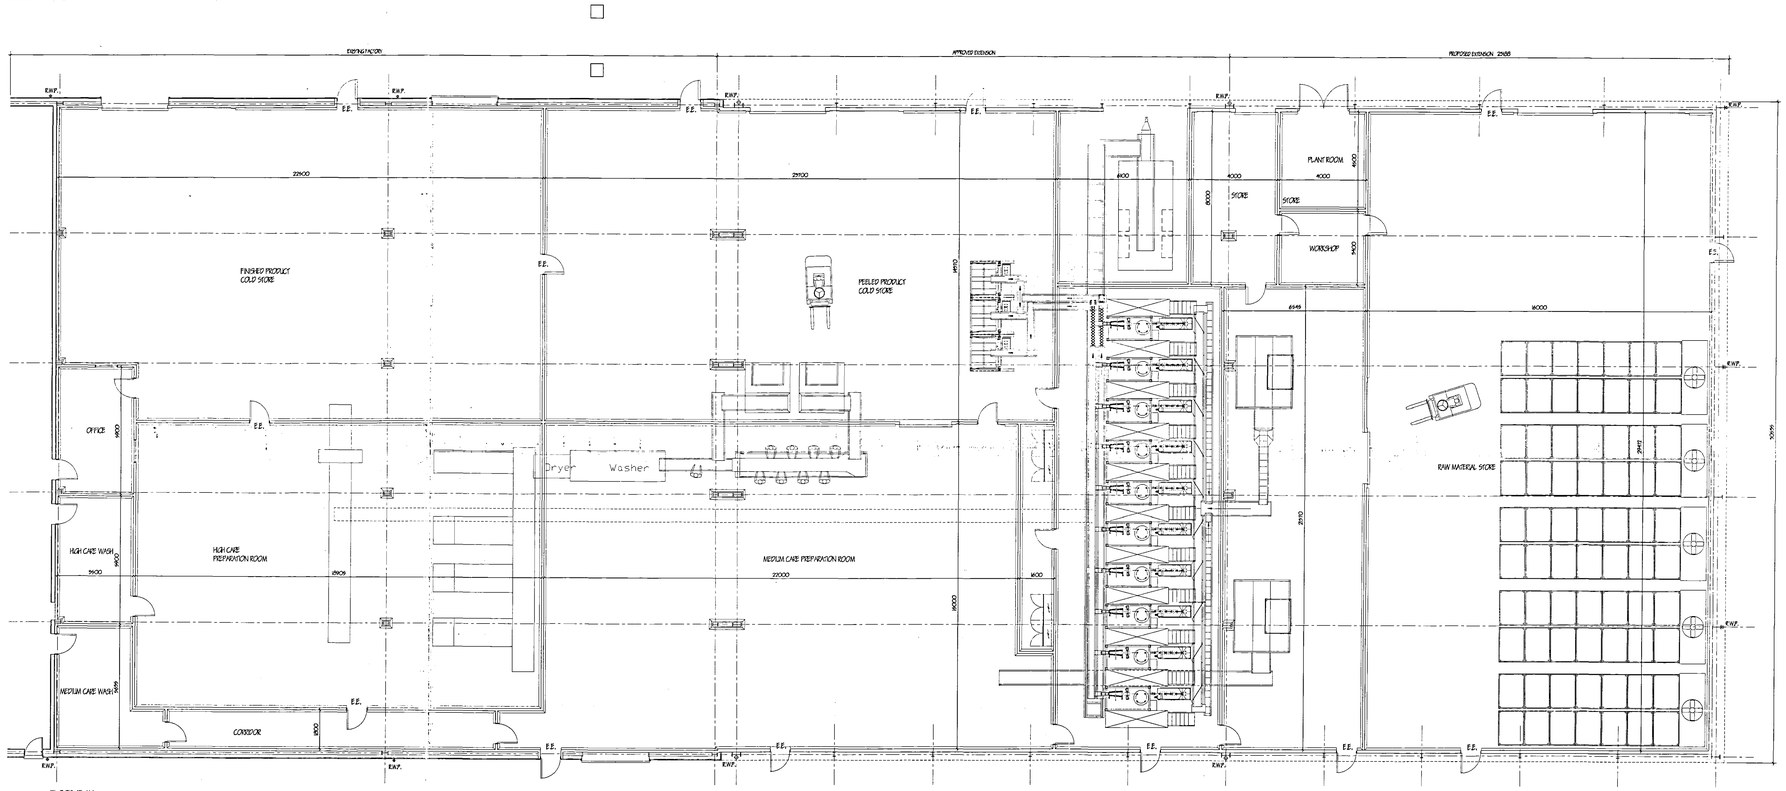
EXISTING FACTORY
APPROVED EXTENSION
PROPOSED EXTENSION 2005
FINISHED PRODUCT COLD STORE
PEELED PRODUCT COLD STORE
PLANT ROOM
STORE
STORE
WORKSHOP
OFFICE
HIGH CARE WASH
HIGH CARE PREPARATION ROOM
MEDIUM CARE WASH
MEDIUM CARE PREPARATION ROOM
CORRIDOR
Dryer
Washer
RAW MATERIAL STORE
E.P.
E.E.
22900
29100
4000
4000
6000
6549
9000
30959
29910
9000
3000
3000
3