



FRONT



SIDE

DETERMINED
PLAN


PROPOSED ELEVATIONS

MATERIALS
Walls - Red brick as existing
Roof- Slate as existing
Joinery- White as existing

SHDC
Planning & Development
16 DEC 2004
Ref: 1653/04



REAR

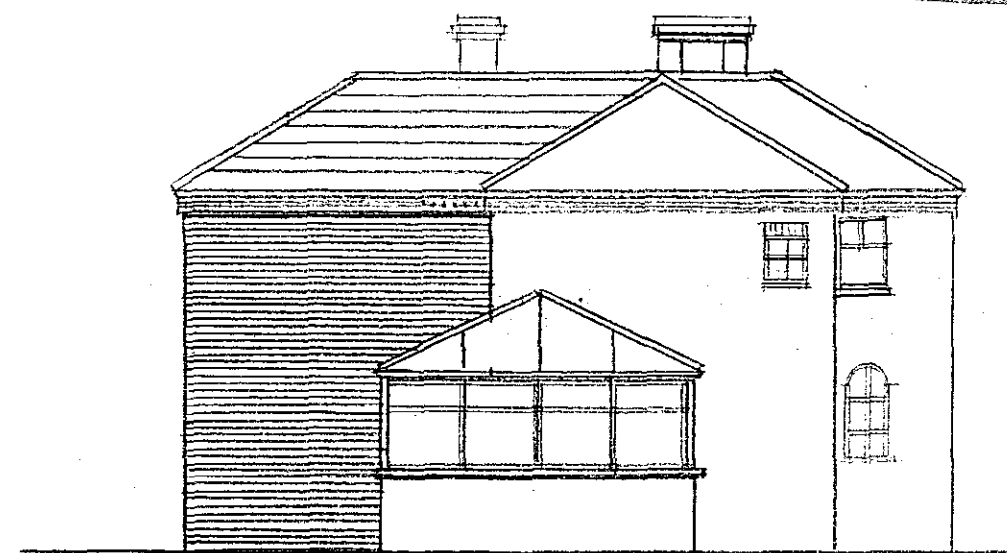

SIDE

KAREN BRADLEY - CHARTERED ARCHITECT
Willow House Druids Lane Litcham Norfolk PE32 2YA Tel/Fax 01328 700747

PROPOSED EXTENSION TO
HOLLAND BRIDGE COTTAGE,
GULL BANK, WHAPLODE DROVE,
FOR MR AND MRS MERCHANT
Proposed Elevations - scale 1:100
Dwg. no. 04/25/06 Rev A (DEC 2004)