



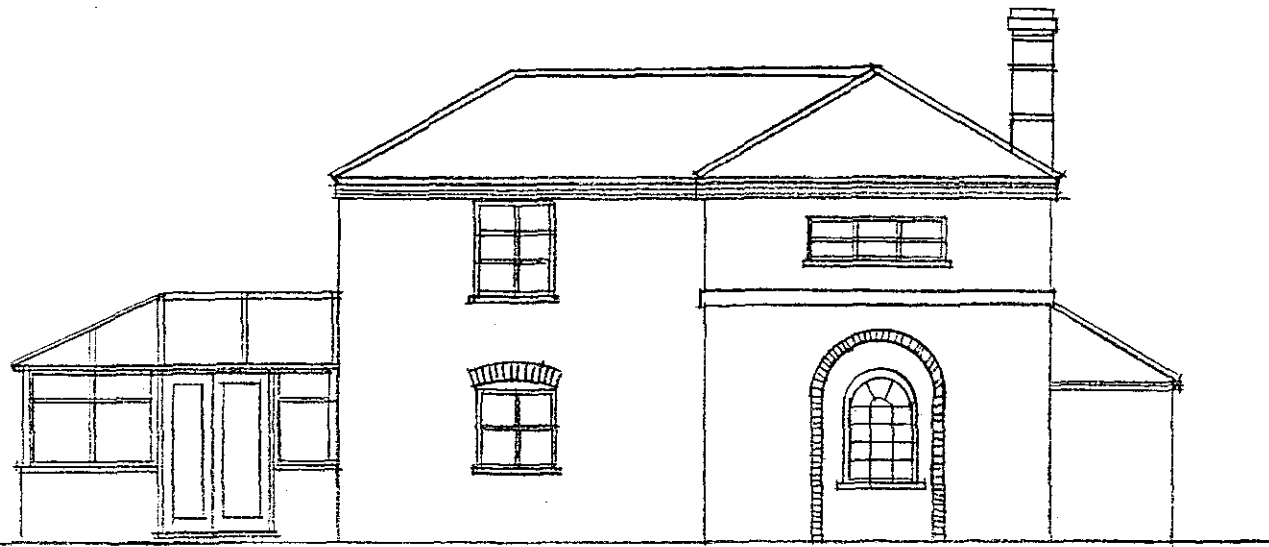


FRONT

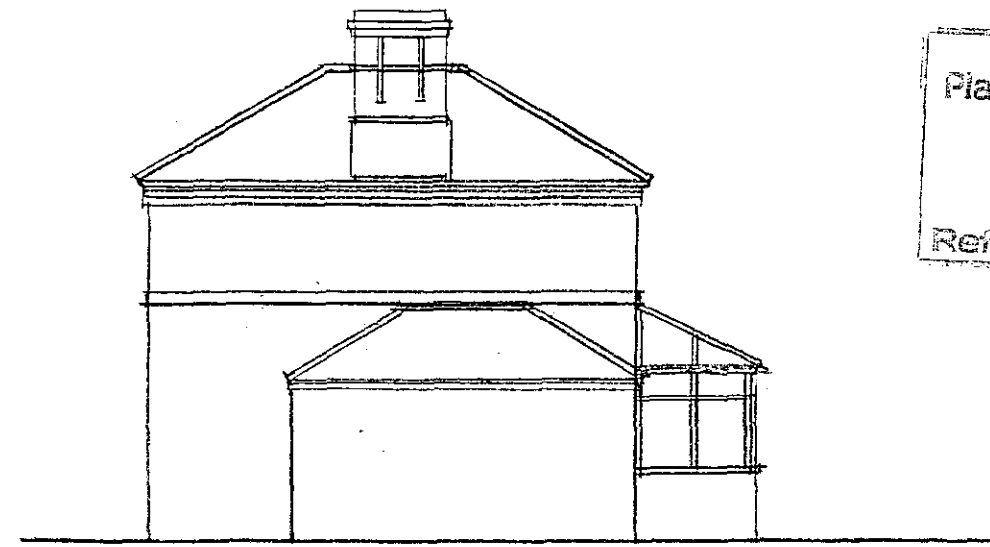


SIDE

SHDC
Planning & Development
16 DEC 2004
Ref: 1653/04

EXISTING ELEVATIONS

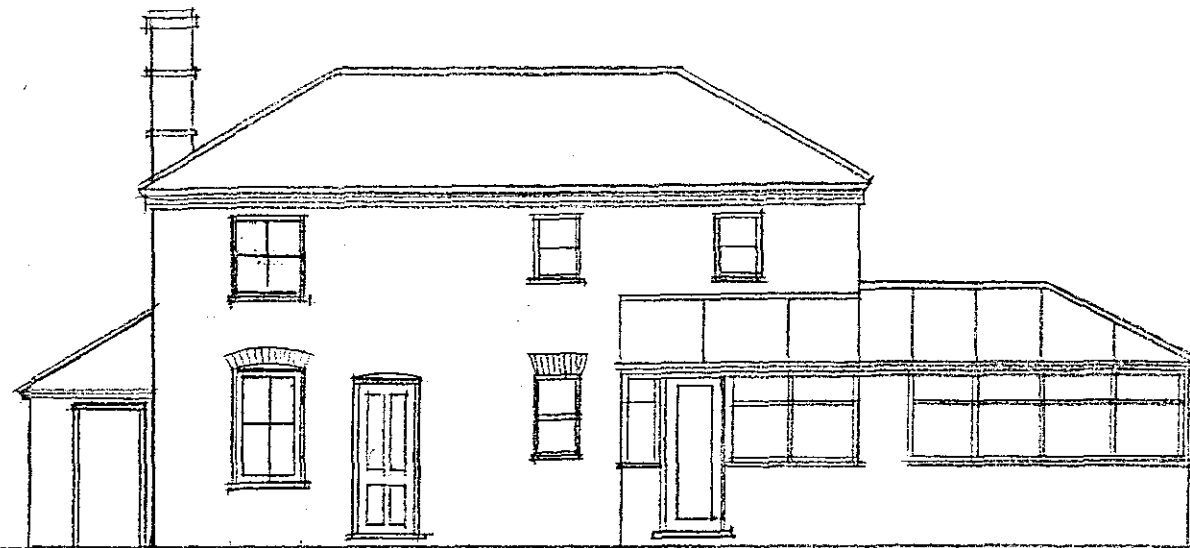

REAR

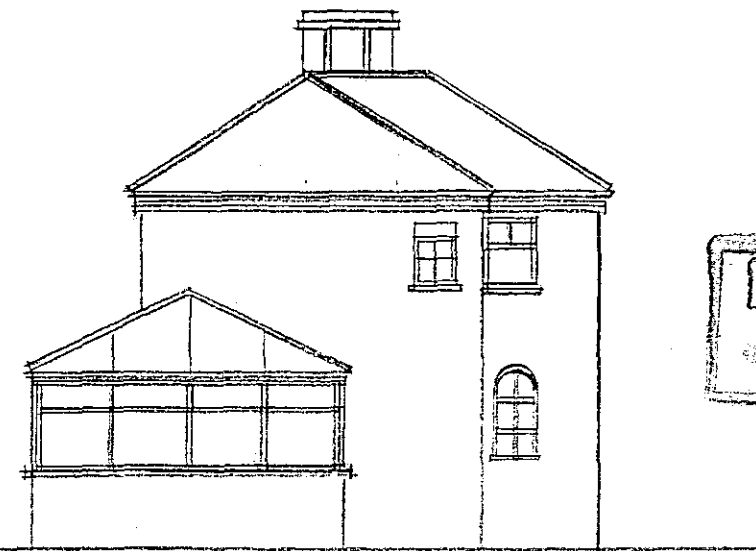

SIDE

DETERMINED
PLAN

KAREN BRADLEY - CHARTERED ARCHITECT
Willow House Druids Lane Litcham Norfolk PE32 2YA
Tel/Fax 01328 700747

PROPOSED EXTENSION TO
HOLLAND BRIDGE COTTAGE,
GULL BANK, WHAPLODE DROVE,
FOR MR AND MRS MERCHANT
Existing Elevations - scale 1:100
Dwg. no. 04/25/07