


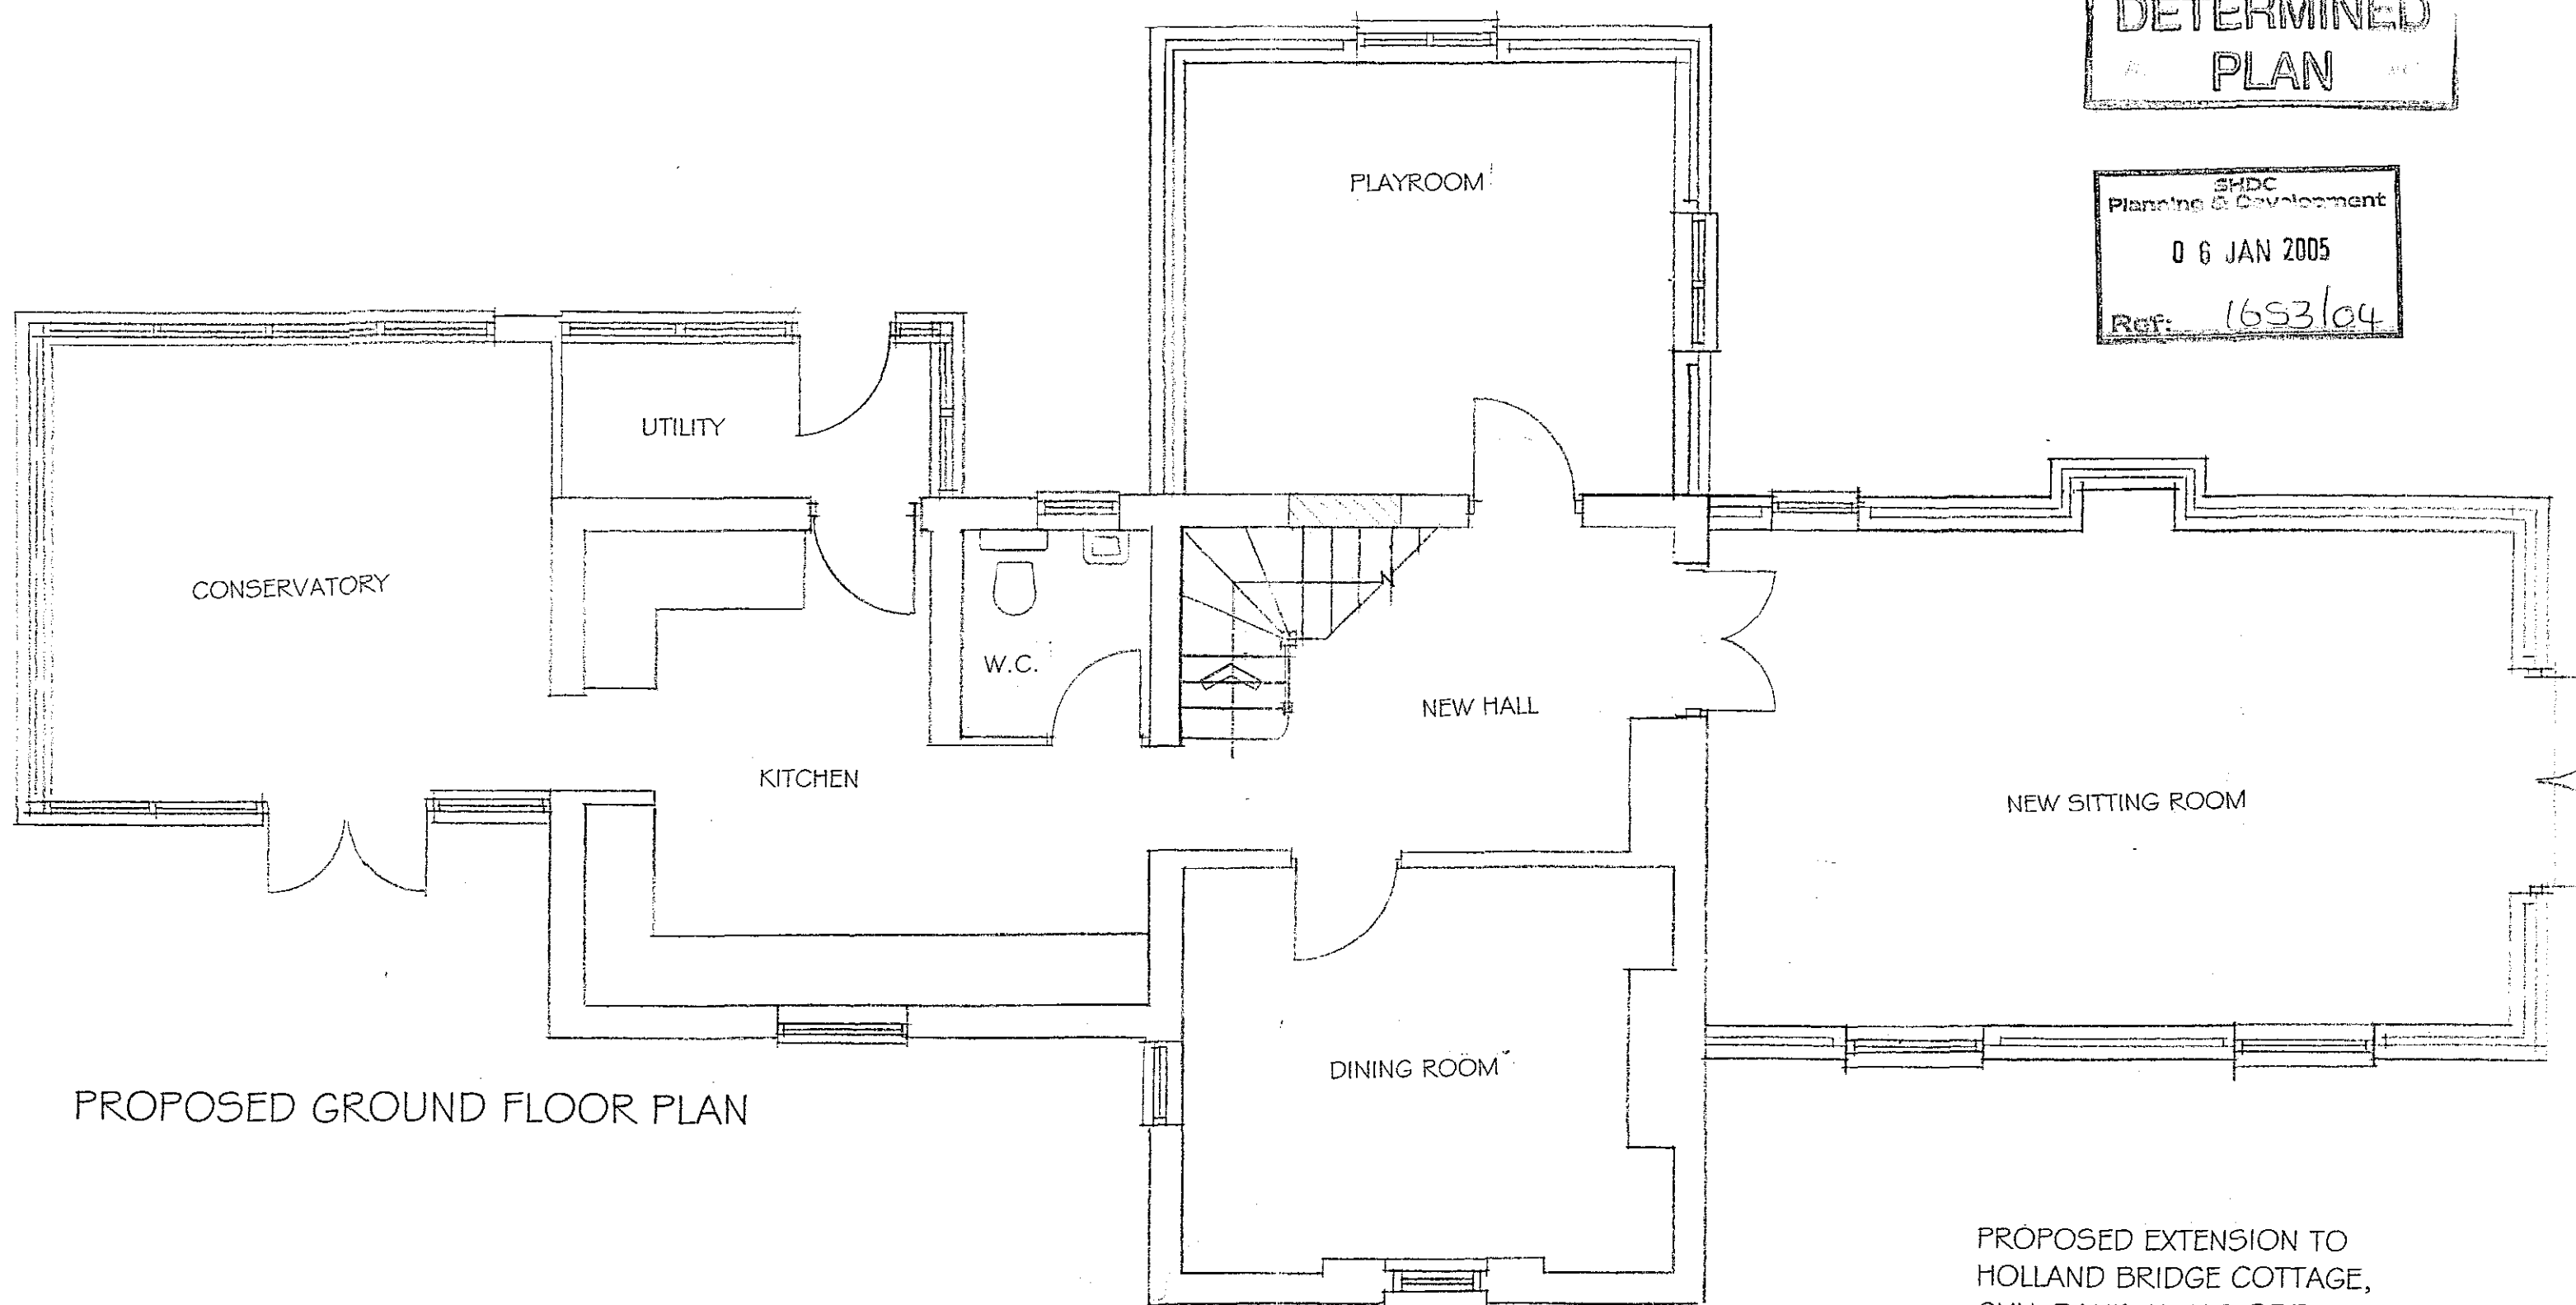

**DETERMINED
PLAN**

SHDC
Planning & Development
06 JAN 2005
Ref: 1653/04

PROPOSED GROUND FLOOR PLAN