



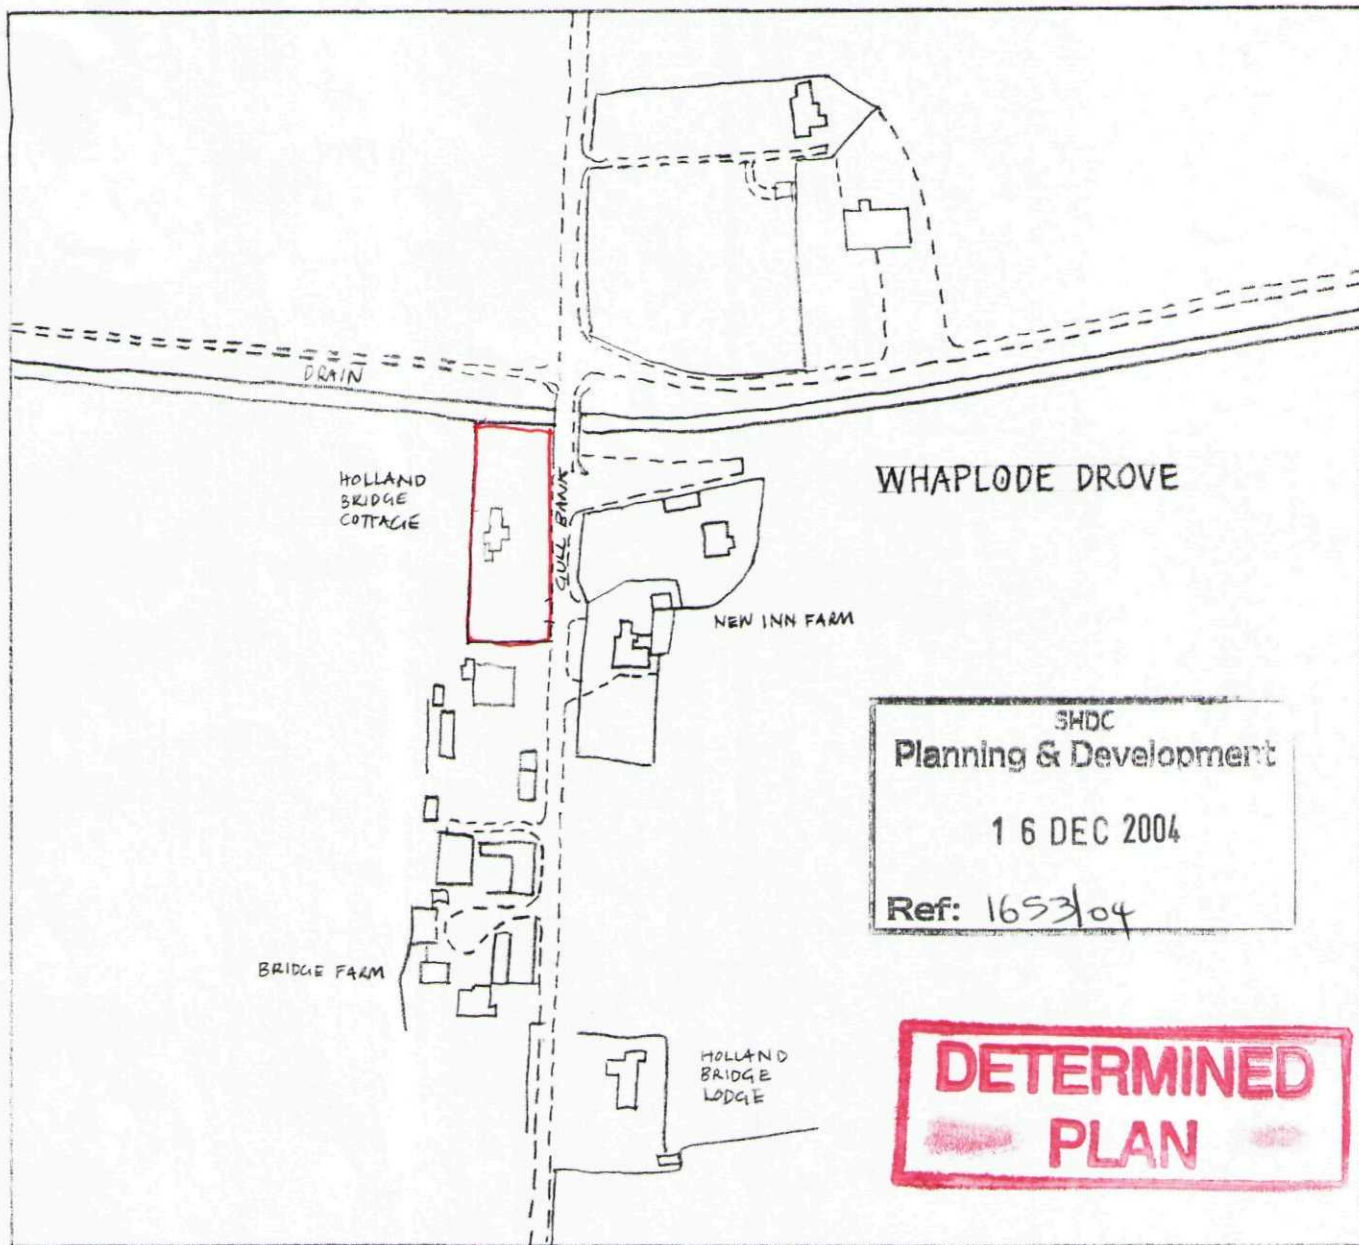

LOCATION PLAN

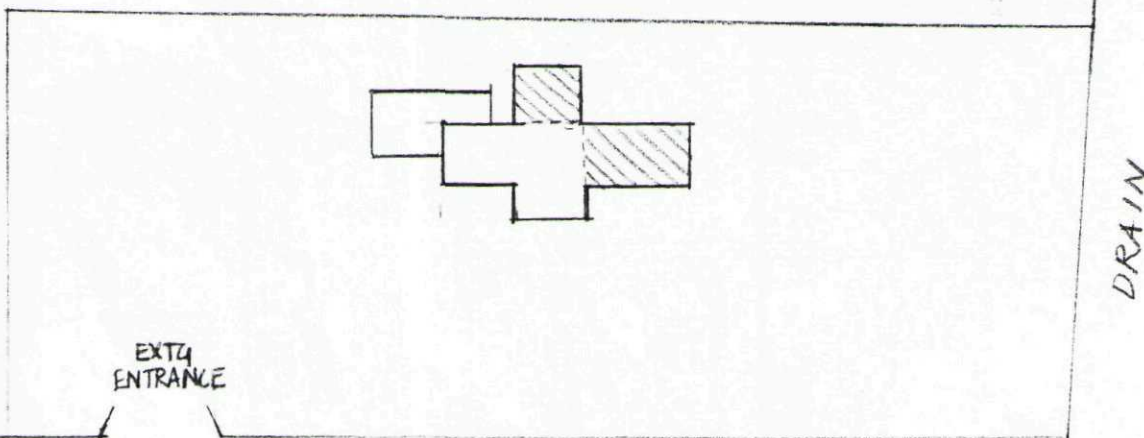

BLOCK PLAN

PROPOSED EXTENSION TO HOLLAND BRIDGE COTTAGE,
GULL BANK, WHAPLODE DROVE, FOR MR AND MRS MERCHANT
Proposed Location and Block Plans – scale 1:2500/1:500 -
Dwg. no. 04/25/08