1) This drawing ha been prepared to cover matters which are the requirements of the Building Regulations/ Planning and is not intended to constitute a full specification of the work
2) Do not scale this drawing
3) All dimensions, details, components and assemblies shall be varified by the contractor **PRIOR** to the construction, manufacture or supply
4) Any conflicting information, errors or omissions shown or implied on this drawing shall be referred to DAVID TRUNDLEY DESIGN SERVICES LIMITED prior to construction or ordering of materials
5) This drawing and the works depicted are the Copyright of DAVID TRUNLDEY DESIGN SERVICES LIMITED and may not be copied in part or whole without written permission

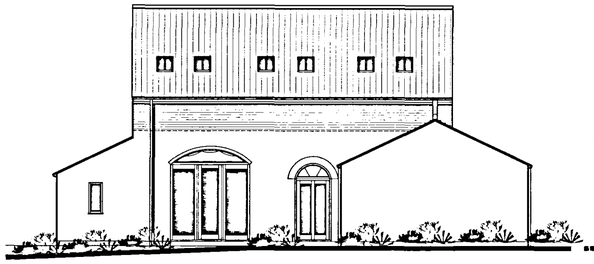

PROPOSED FRONT ELEVATION (SOUTH)
scale: 1:100

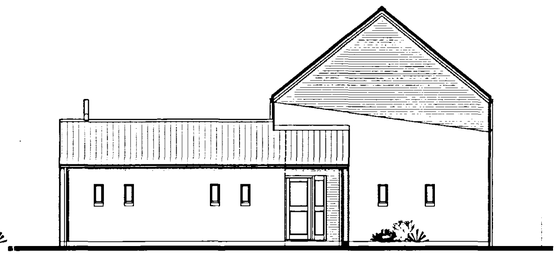

PROPOSED SIDE ELEVATION (EAST)
scale: 1:100

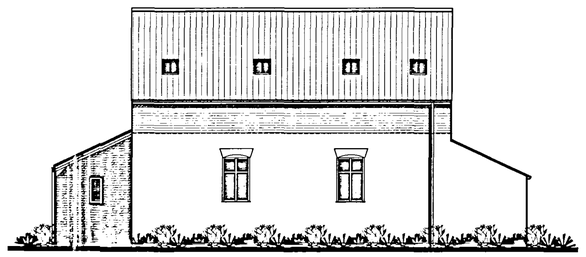

PROPOSED REAR ELEVATION (NORTH)
scale: 1:100



PRO.)SED SIDE ELEVATION (WEST)
scale: 100

NOTE: TREE NOT INDICATED ON ELEVATIONS FOR BUILDING TREATMENTS CLARITY

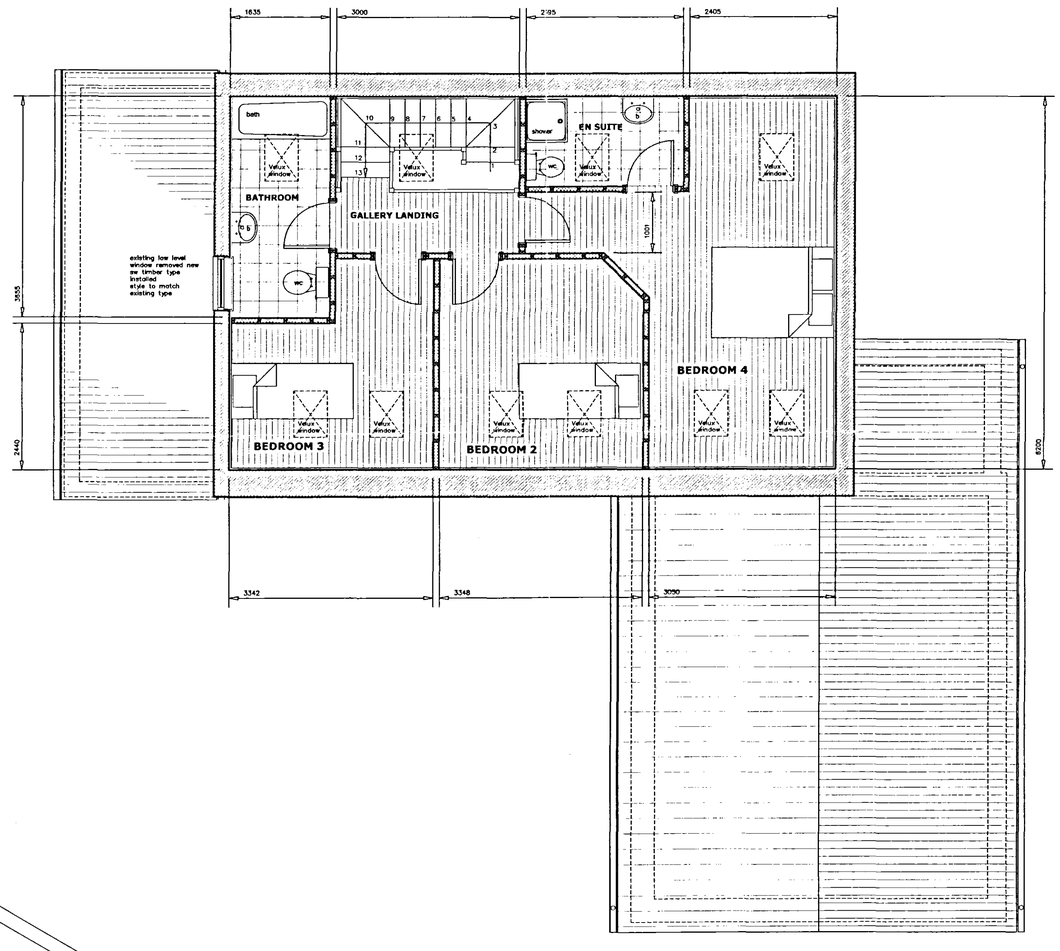

PROPOSED FIRST FLOOR PLAN
scale: 1:50

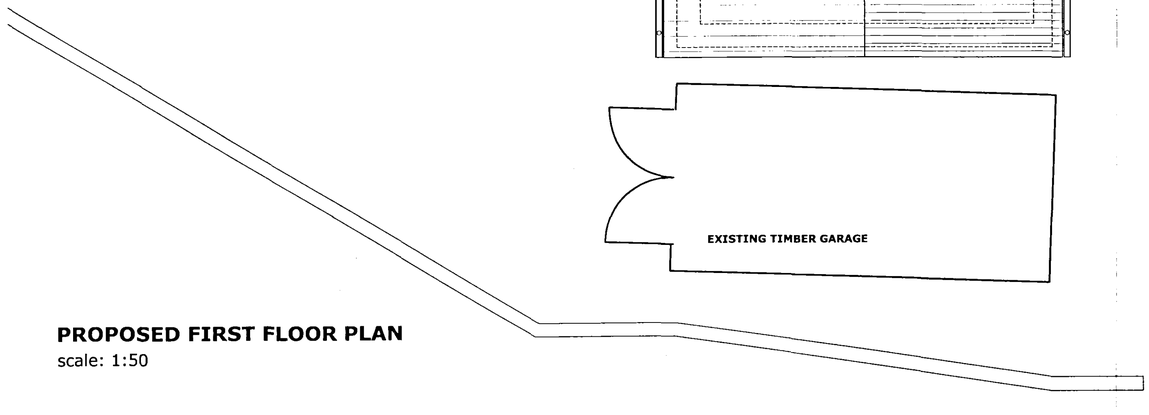

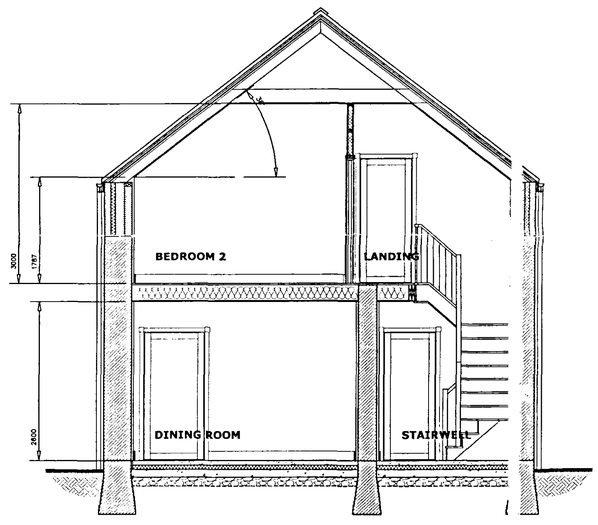

SECTION THRO MAIN DWELLING
scale: 1:50

SHDC PLANNING & DEVELOPMENT - 7 DEC 2005 Ref. 1673/05

DETERMINED PLAN

A	05.12.2005	DRAWING UPDATED FOR PLANNING SUBMISSION	
Revisions			
Preliminary		For Construction	

David Trundley Design Services

Tel: 01553 617700
Fax: 01553 617874
E-mail: enquiries@dtrundleydesign.co.uk

Salgate Barn
Islington Road
Tilney All Saints
King's Lynn
Norfolk PE34 4RY

Project Title
MR & MRS D REDLICH
PARK HOUSE, 105 HIGH ROAD
MOULTON, SPALDING

CONVERSION OF EXISTING REDUNDANT AGRICULTURAL BUILDING INTO RESIDENTIAL DWELLING

Drawing Title
PROPOSED FIRST FLOOR LAYOUT PLAN
PROPOSED SECTION
PROPOSED ELEVATIONS

Scale	Date	Drawn
1:50, 1:100	NOV 2005	IPGT

Drawing Number
05-183-04A

Copyright:
This drawing must not be re-issued, loaned or copied without the consent of David Trundley Design Services
Do not scale this drawing, use only figured or grid dimensions
All dimensions to be checked by contractor on site prior to start of works