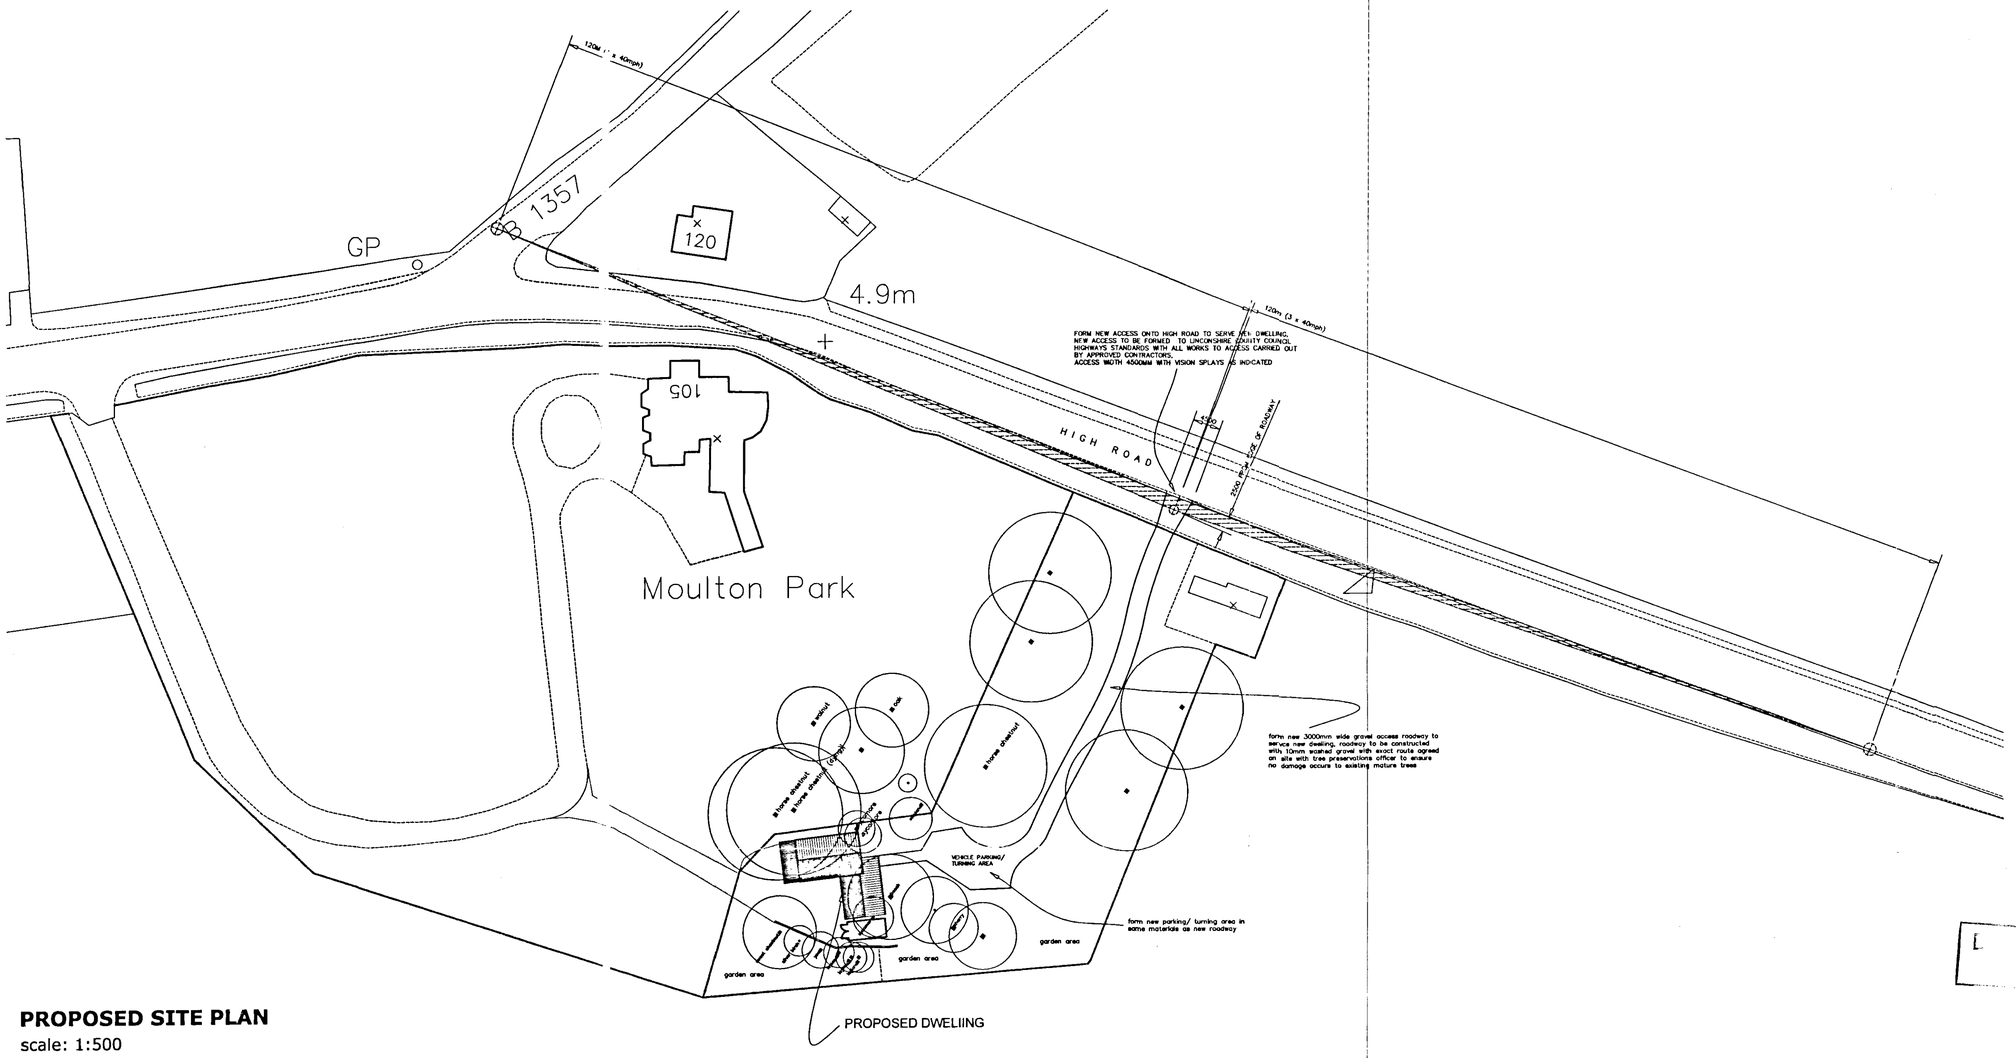

PROPOSED SITE PLAN

scale: 1:500

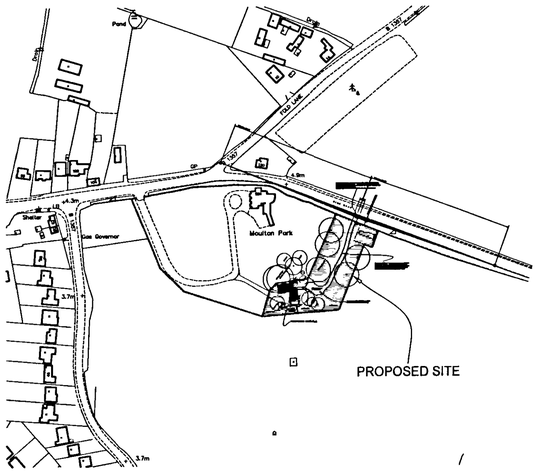

PROPOSED LOCATION PLAN

scale: 1:2500

1) This drawing ha been prepared to cover matters which are the requirements of the Building Regulations/ Planning and is not intended to constitute a full specification of the work
2) Do not scale this drawing
3) All dimensions, details, components and assemblies shall be varified by the contractor **PRIOR** to the construction, manufacture or supply
4) Any conflicting information, errors or omissions shown or implied on this drawing shall be referred to DAVID TRUNDLEY DESIGN SERVICES LIMITED prior to construction or ordering of materials
5) This drawing and the works depicted are the Copyright of DAVID TRUNLDEY DESIGN SERVICES LIMITED and may not be copied in part or whole without written permission

DETERMINED PLAN

SHDC
PLANNING & DEVELOPMENT
- 7 DEC 2005
Ref. 1673/05

Revisions		
Preliminary	For Construction	

David Trundley Design Services
Tel: 01553 617700
Fax: 01553 617874
E-mail: enquiries@dtrundleydesign.co.uk
Salgate Barn
Islington Road
Tilney All Saints
King's Lynn
Norfolk PE34 4RY

Project Title
MR & MRS D REDLICH
PARK HOUSE, 105 HIGH ROAD
MOULTON, SPALDING

CONVERSION OF EXISTING REDUNDANT AGRICULTURAL BUILDING INTO RESIDENTIAL DWELLING

Drawing Title
PROPOSED SITE AND LOCATION PLAN

Scale	Date	Drawn
1:500, 1:2500	NOV 2005	IPGT

Drawing Number
05-183-01

Copyright:
This drawing must not be re-issued, loaned or copied without the consent of David Trundley Design Services
Do not scale this drawing, use only figured or grid dimensions
All dimensions to be checked by contractor on site prior to start of works