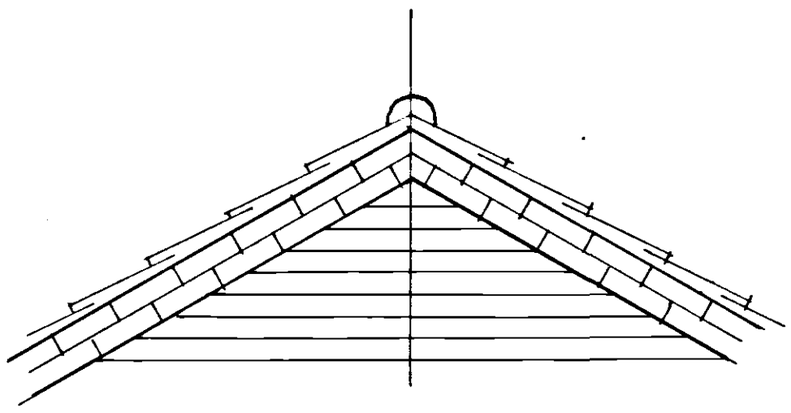

GABLE VERGES

2 course stretcher brickwork below tile verge, 20 mm 'overhang' from gable wall brickwork.

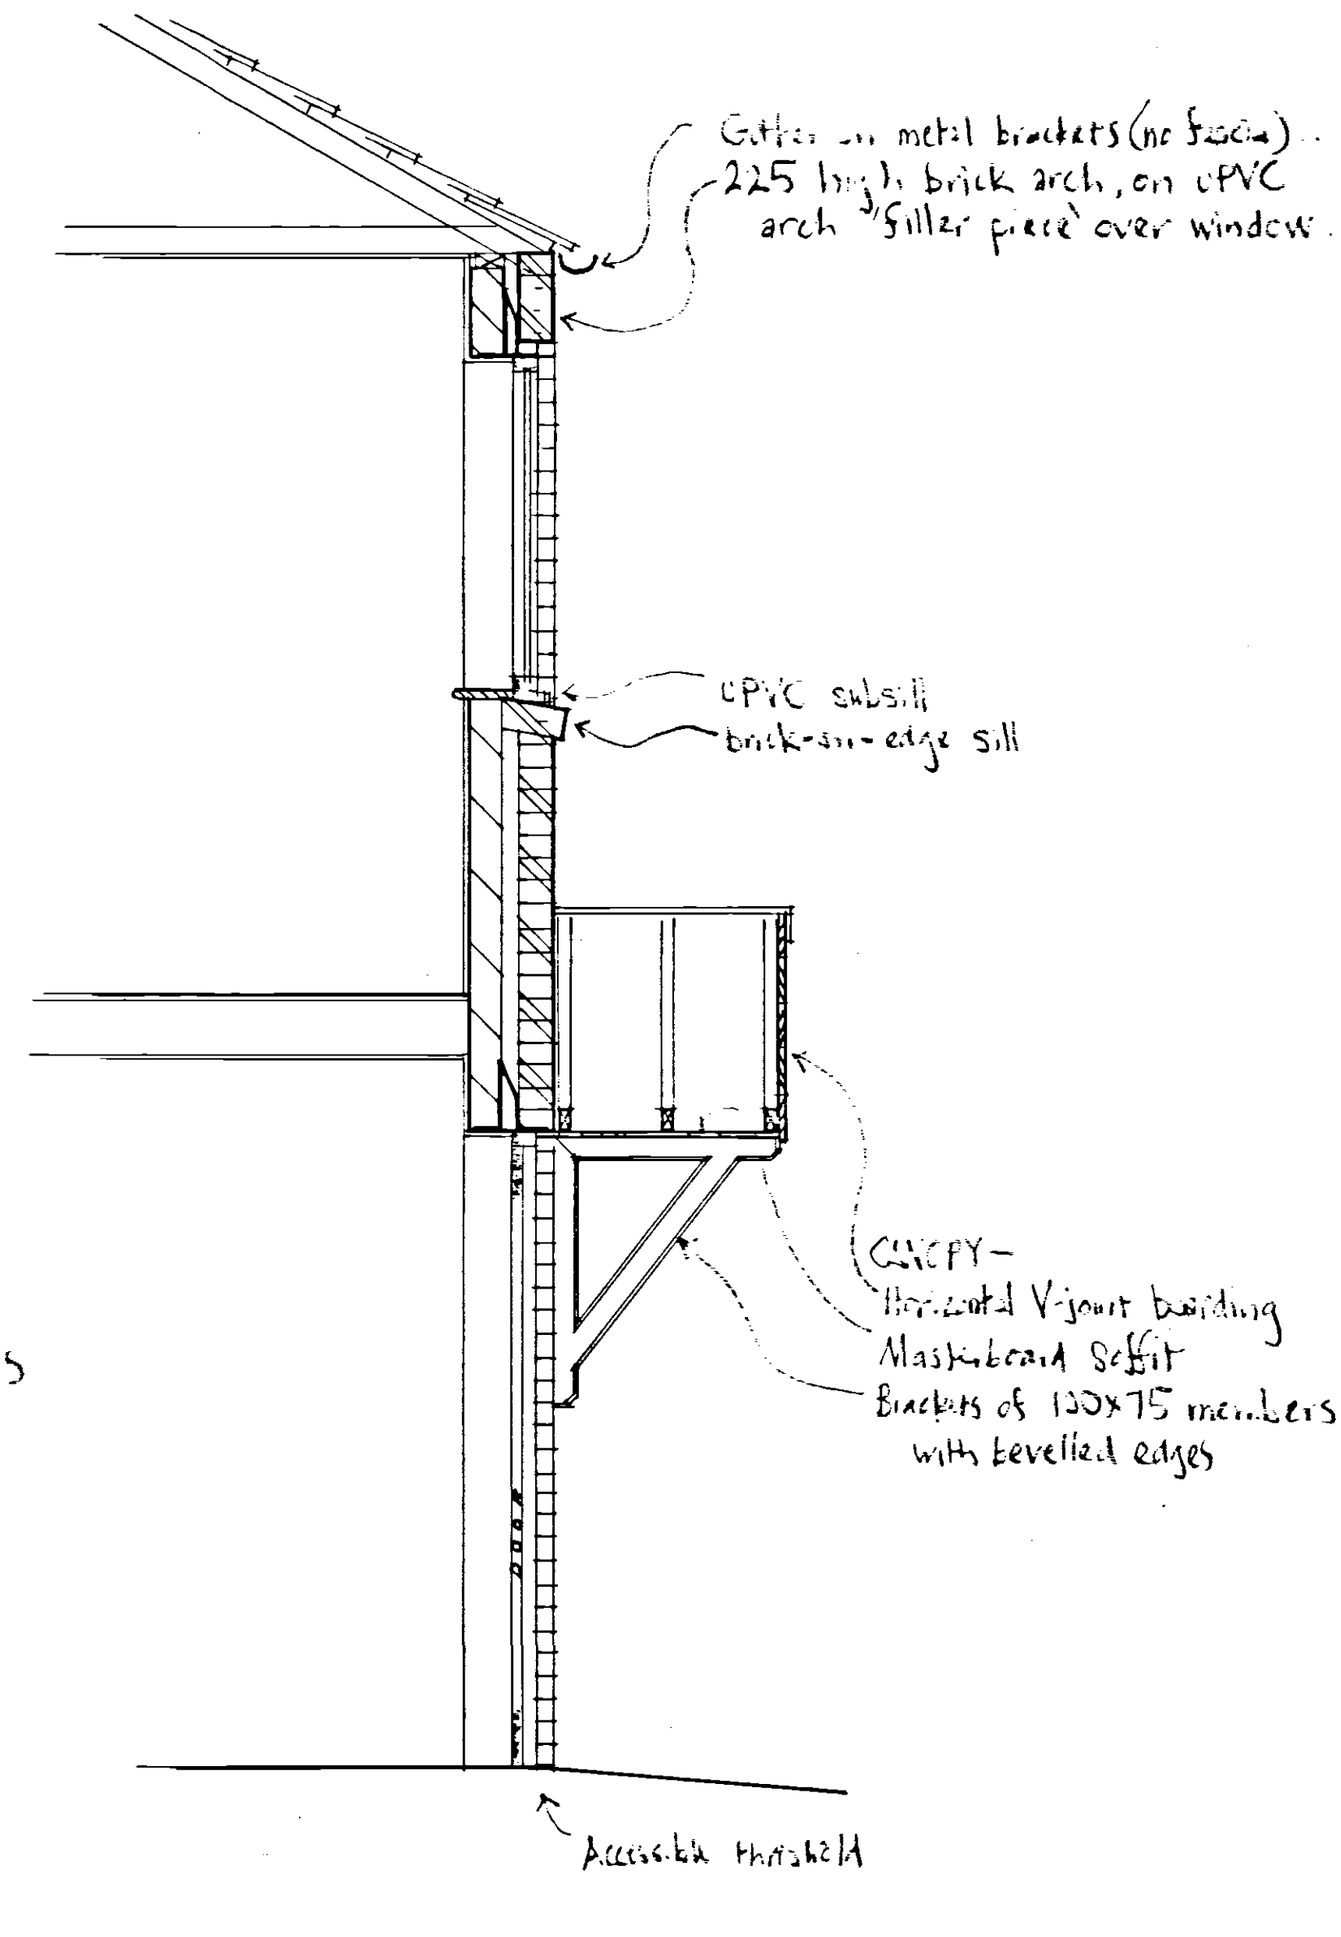

SECTION THRO' FRONT WALL
4+5 shown, typical for other Houses

SHDC
PLANNING & DEVELOPMENT
12 DEC 2005
Ref. 1694/05

ROMAN ROAD, MOULTON CHAPEL
Residential Development

Details

DIXON ARCHITECTS
Gerald Dixon, Dip.Arch., RIBA, Dip.TP Jennifer Anne Dixon, Dip.Arch., RIBA
Chartered Architects and Planning Consultants 12 Oaklands Road London N20 8BA.
Tel: 020 8445 1954 Fax: 020 8446 4015

Scale:	Date:	Drg. No:
1:20	7/11/05	1005-18