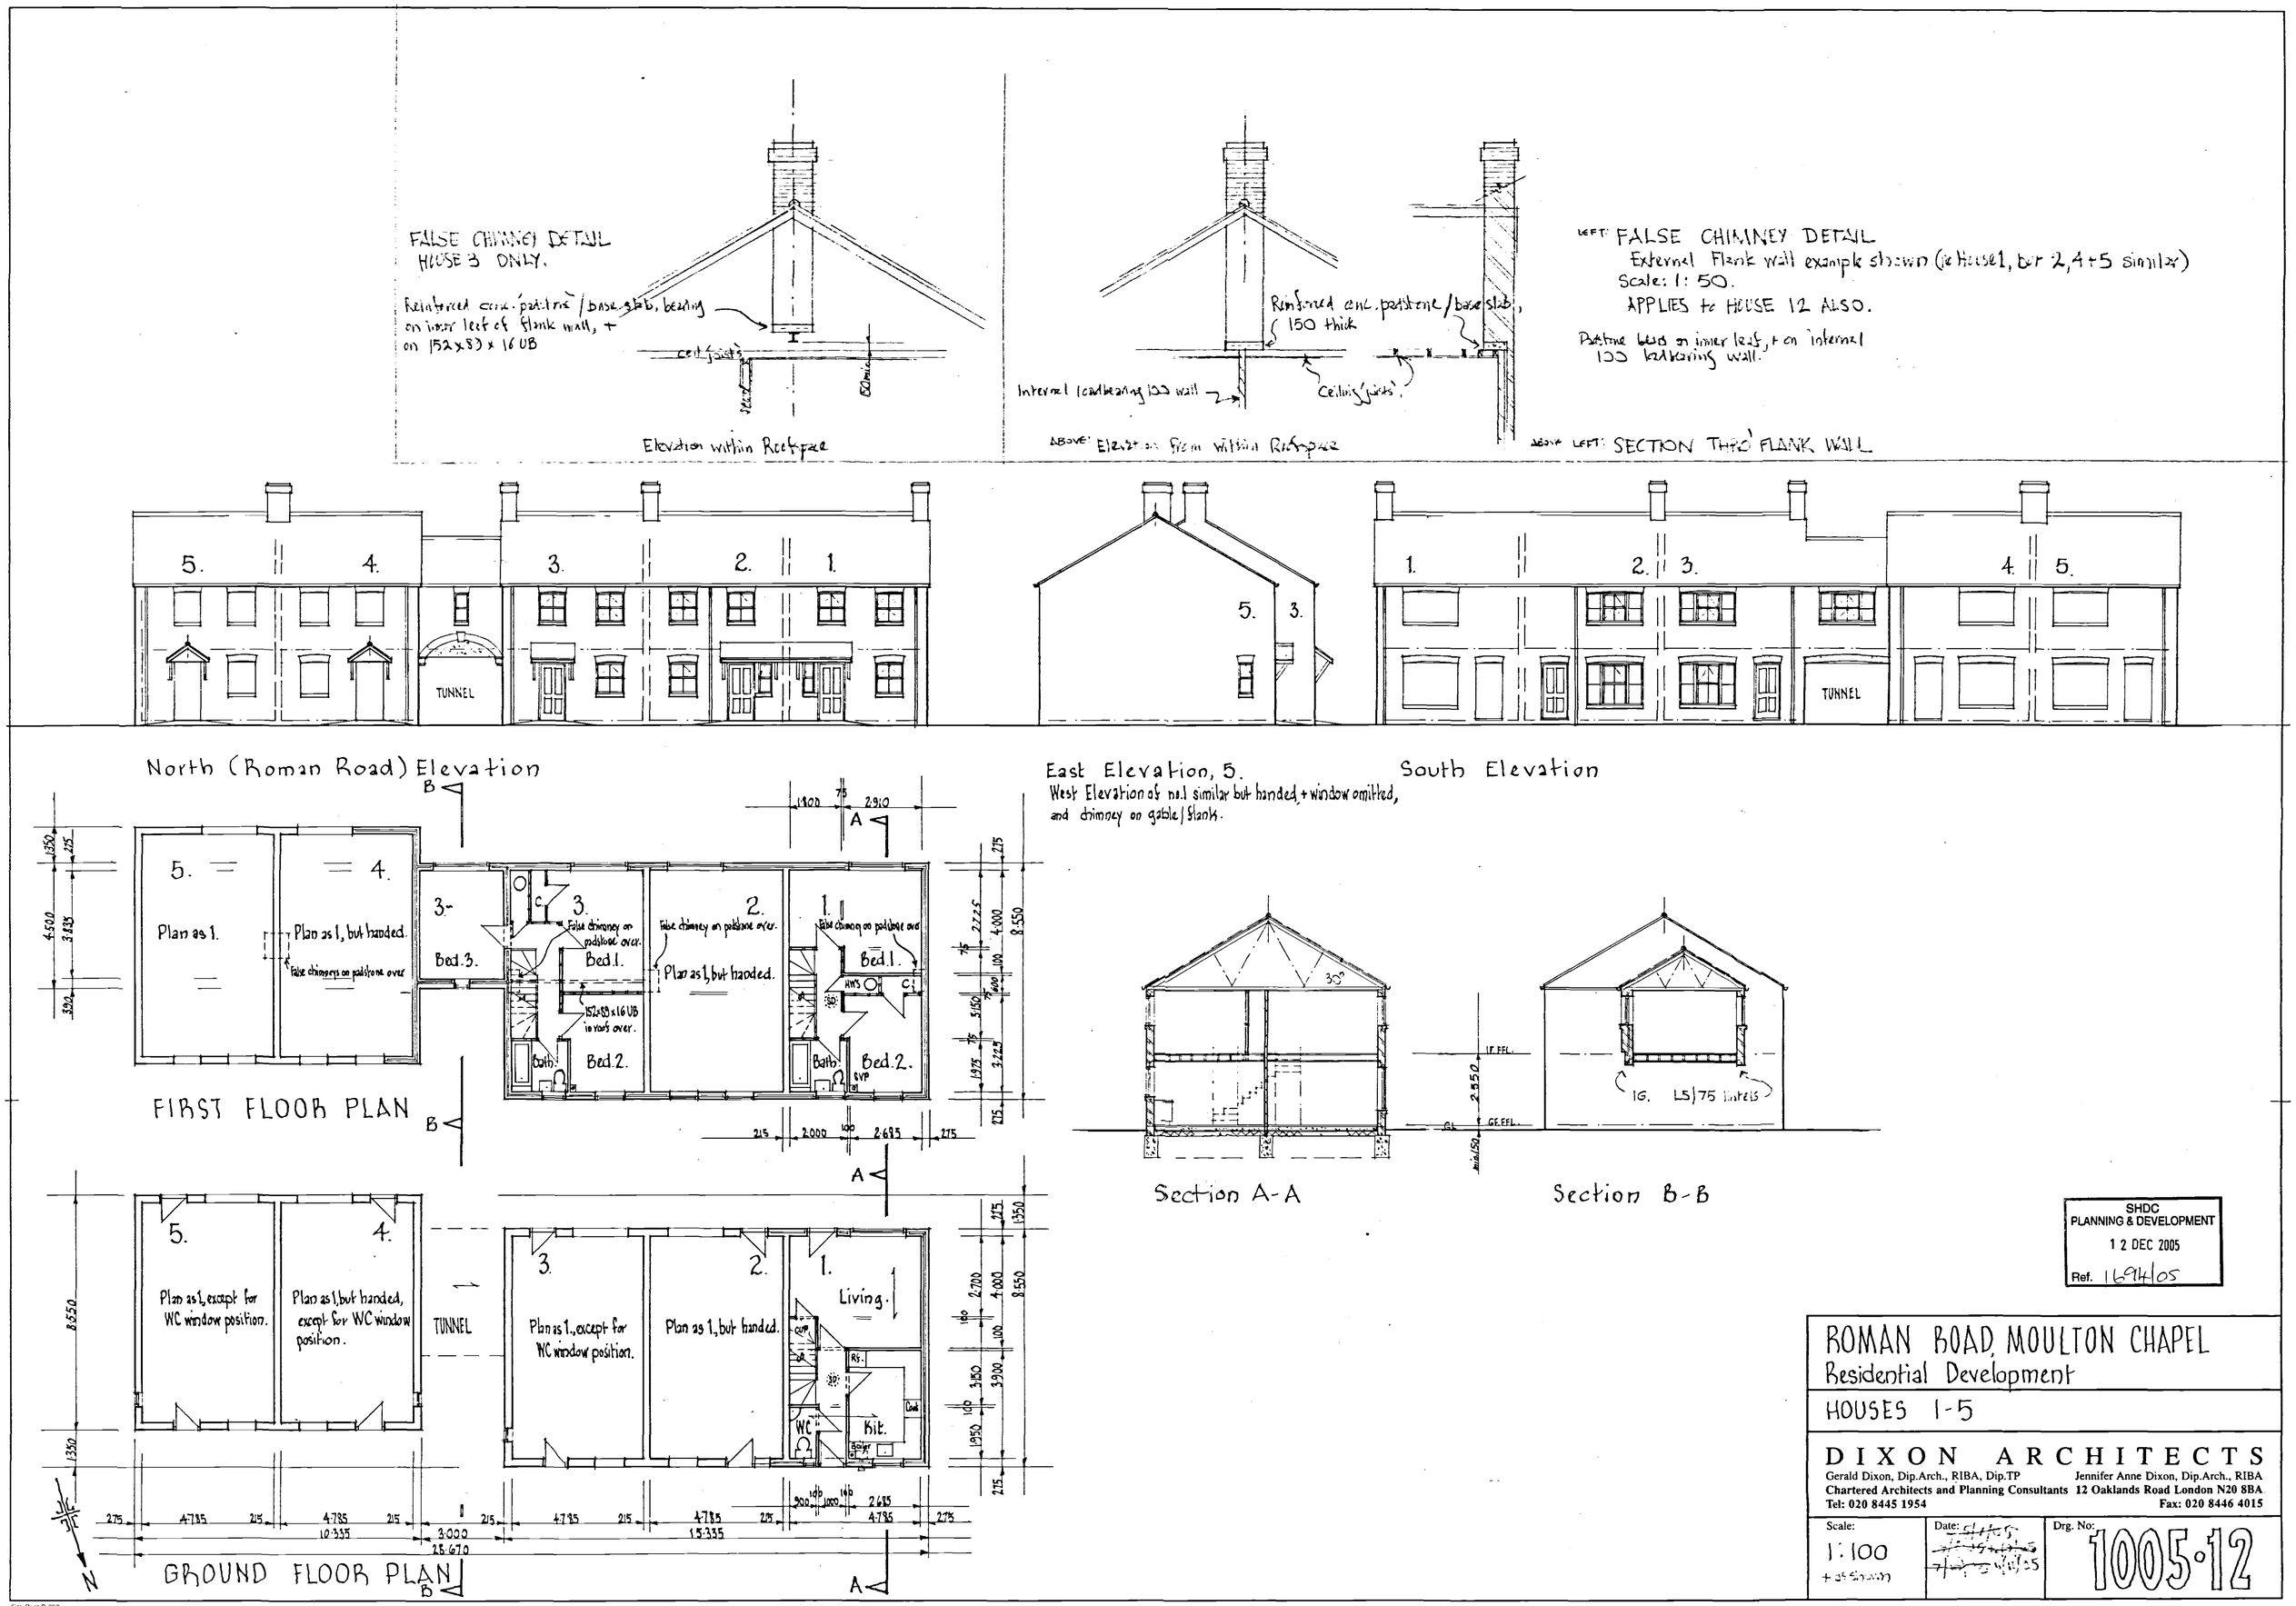
FALSE CHIMNEY DETAIL
HOUSE 3 ONLY.
Reinforced conc. 'padstone' / base slab, bearing on inner leaf of flank wall, + on 152x89 x 16 UB
Elevation within Roofspace
Reinforced conc. padstone / base slab, 150 thick
Internal loadbearing 100 wall
Ceiling 'joists'
ABOVE: Elevation from within Roofspace
LEFT: FALSE CHIMNEY DETAIL
External Flank wall example shown (ie House 1, but 2, 4 + 5 similar)
Scale: 1: 50.
APPLIES to HOUSE 12 ALSO.
Padstone bears on inner leaf, + on internal 100 loadbearing wall.
ABOVE LEFT: SECTION THRO' FLANK WALL
5. 4. 3. 2. 1.
TUNNEL
North (Roman Road) Elevation
East Elevation, 5.
West Elevation of no.1 similar but handed, + window omitted, and chimney on gable / flank.
South Elevation
Plan as 1.
Plan as 1, but handed.
False chimneys on padstone over
Bed.3.
Bed.1.
Bed.2.
Bath.
152x89x16 UB in roof over.
False chimney on padstone over.
Plan as 1, but handed.
FIRST FLOOR PLAN
Plan as 1, except for WC window position.
Plan as 1, but handed, except for WC window position.
Living.
Kit.
WC
GROUND FLOOR PLAN
Section A-A
Section B-B
1G. L5/75 lintels
SHDC PLANNING & DEVELOPMENT
12 DEC 2005
Ref. 1694/05
ROMAN ROAD, MOULTON CHAPEL
Residential Development
HOUSES 1-5
DIXON ARCHITECTS
Gerald Dixon, Dip.Arch., RIBA, Dip.TP
Jennifer Anne Dixon, Dip.Arch., RIBA
Chartered Architects and Planning Consultants
12 Oaklands Road London N20 8BA
Tel: 020 8445 1954
Fax: 020 8446 4015
Scale: 1:100
Date:
Drg. No: 1005·12