


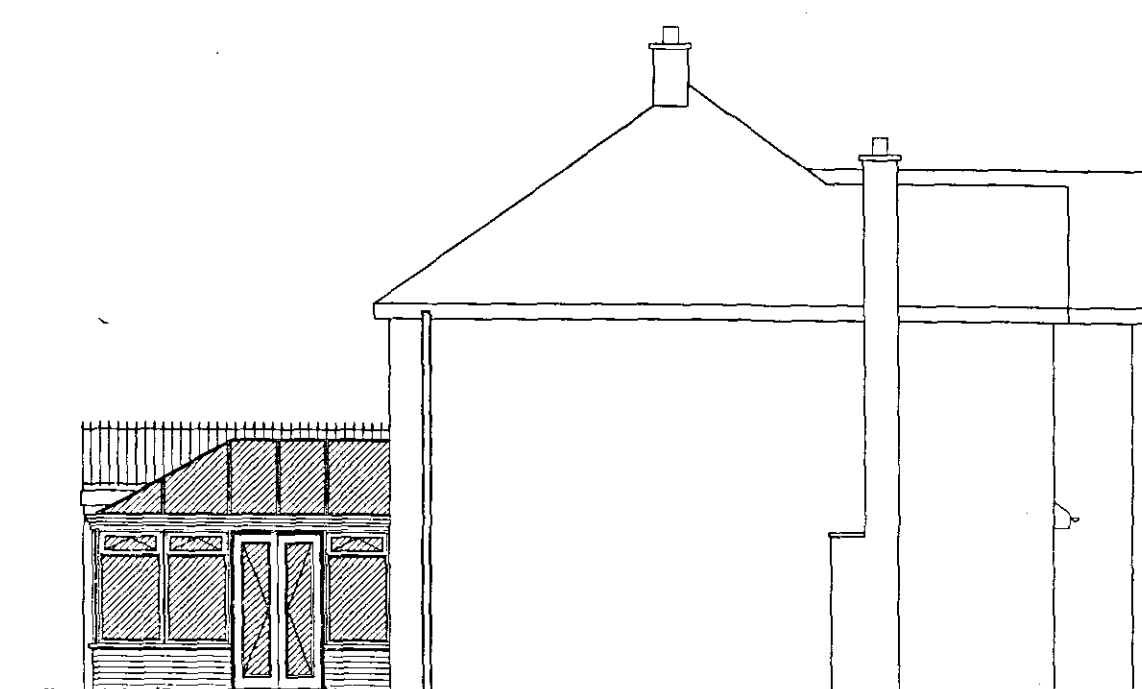


SIDE ELEVATION - PROPOSED




REAR ELEVATION - PROPOSED




REAR ELEVATION - EXISTING

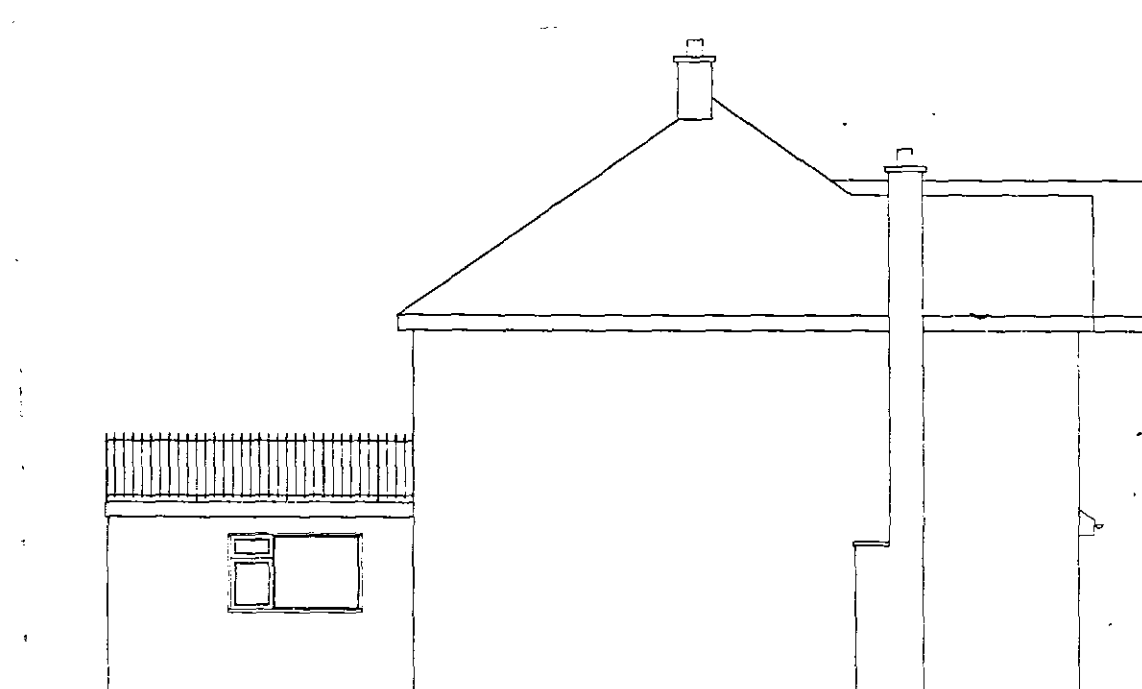

SIDE ELEVATION - EXISTING

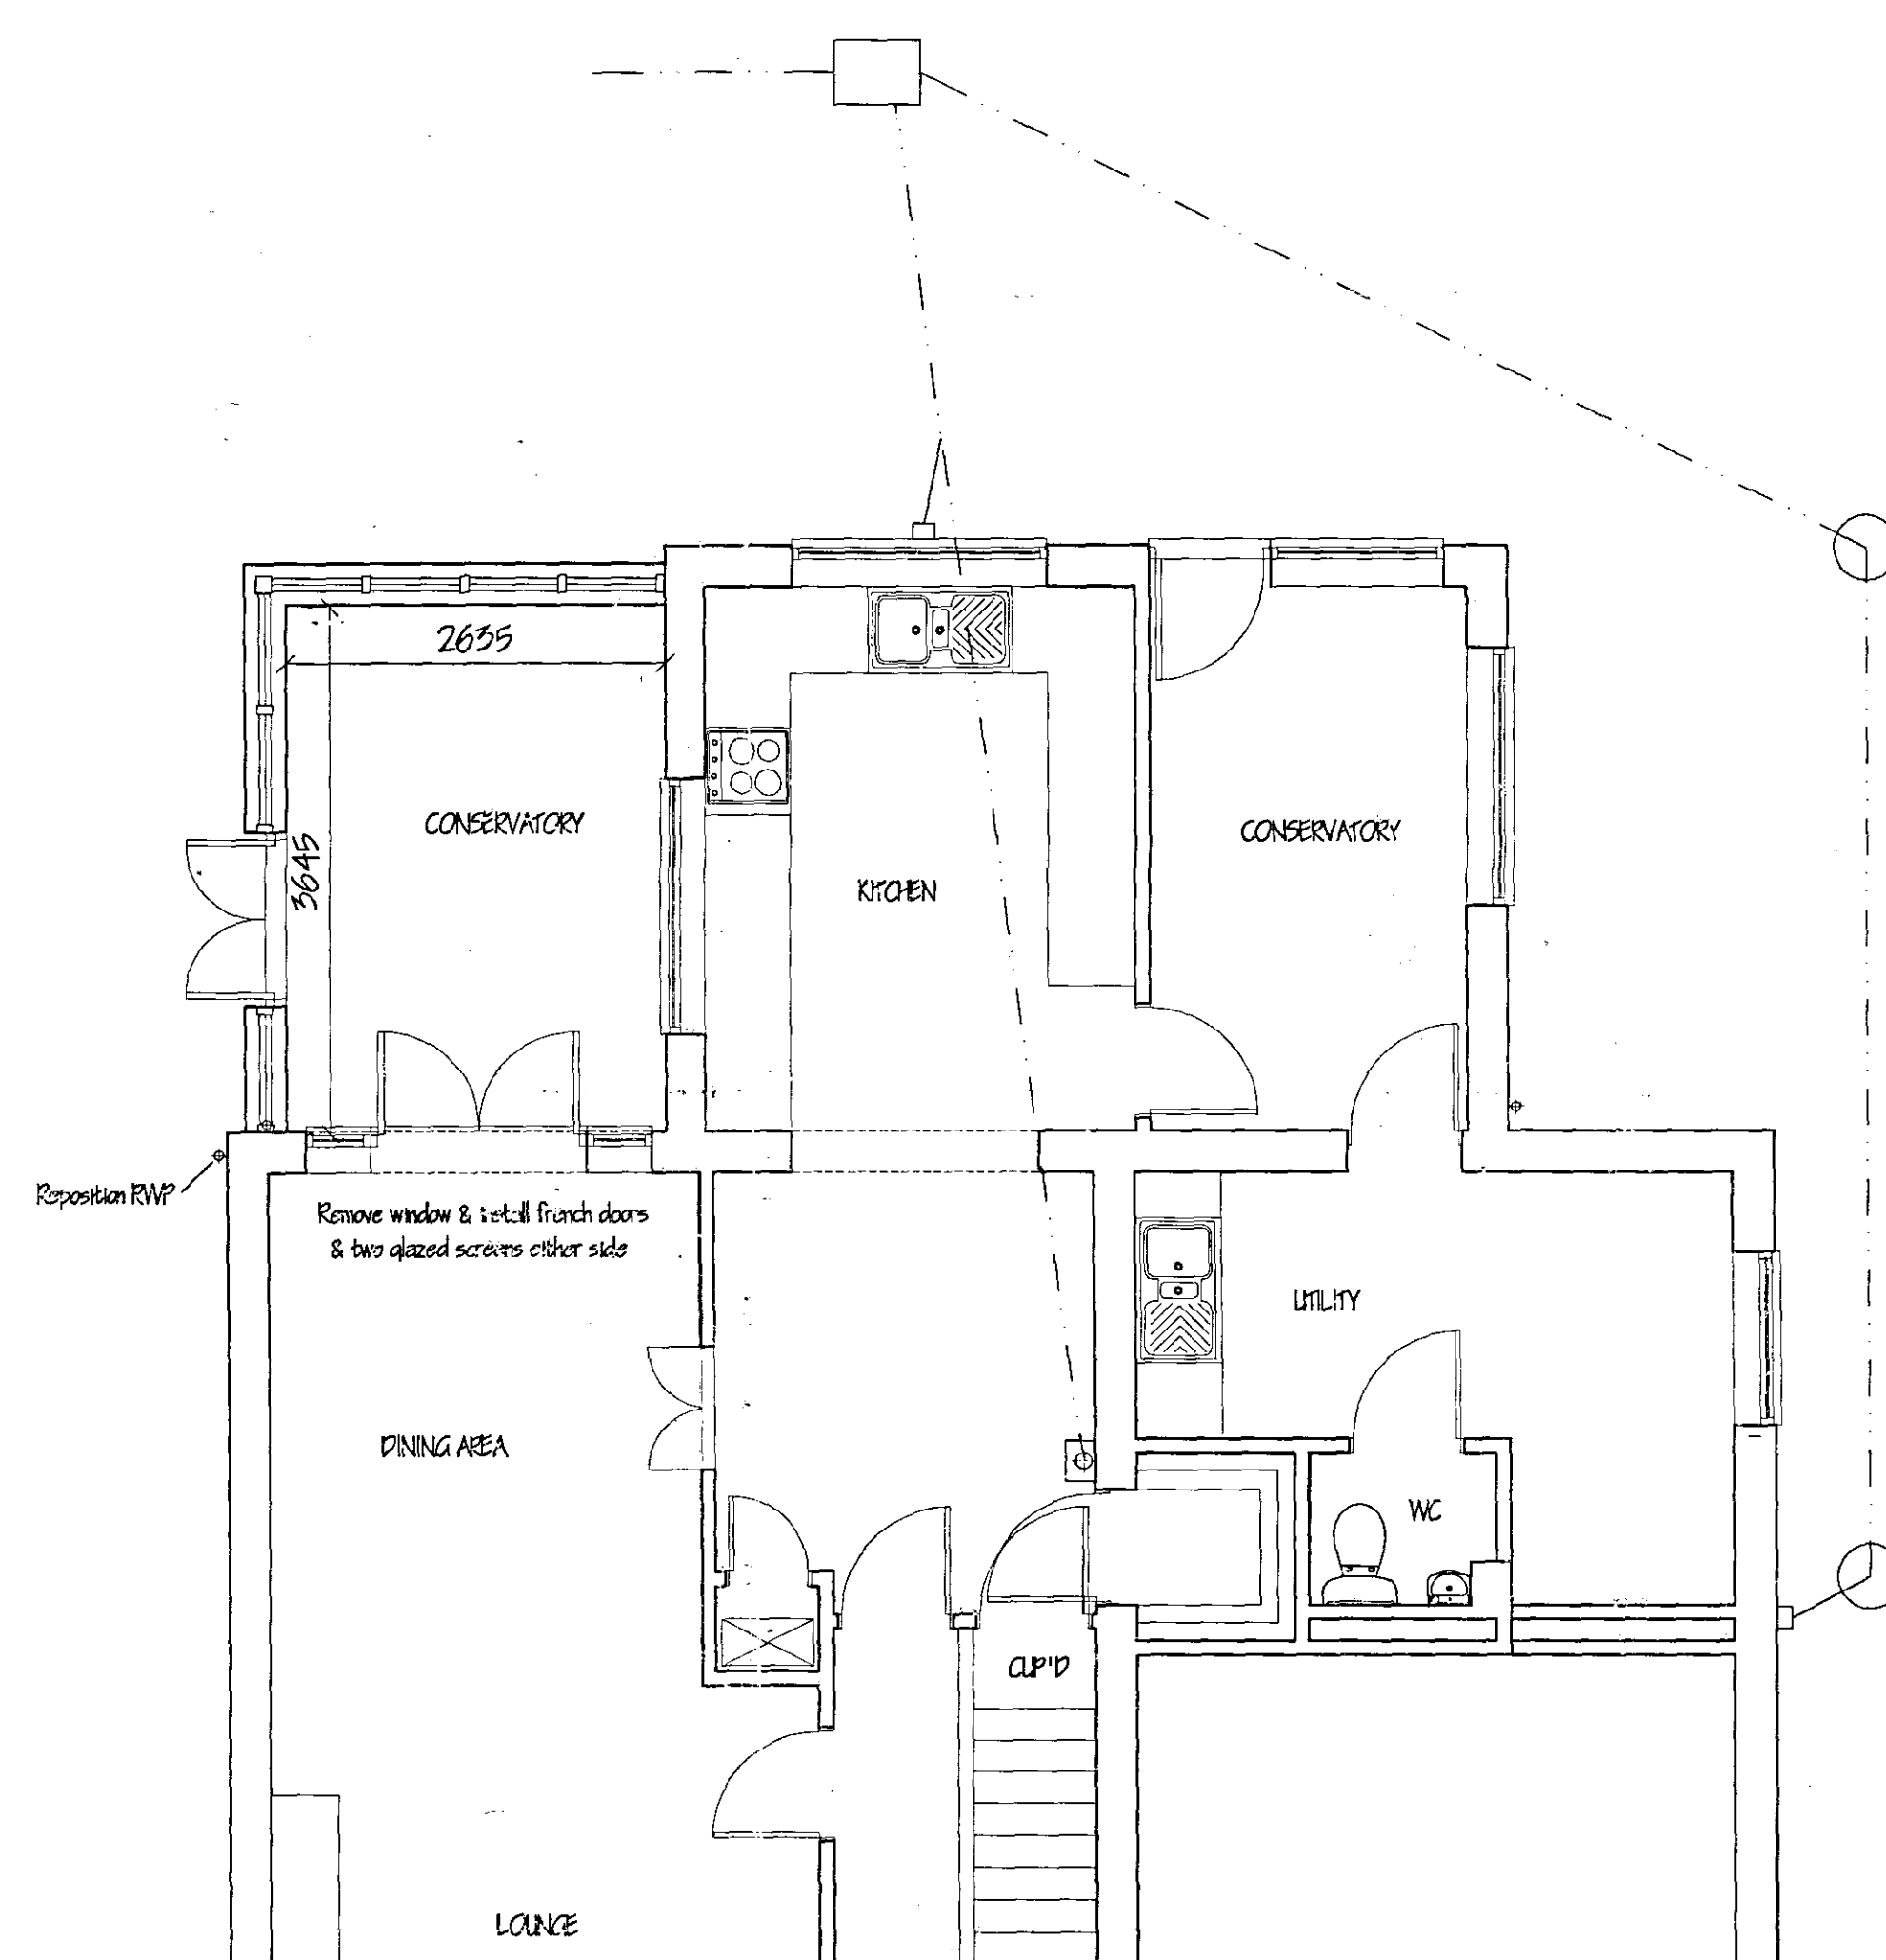

GROUND FLOOR PLAN - PROPOSED

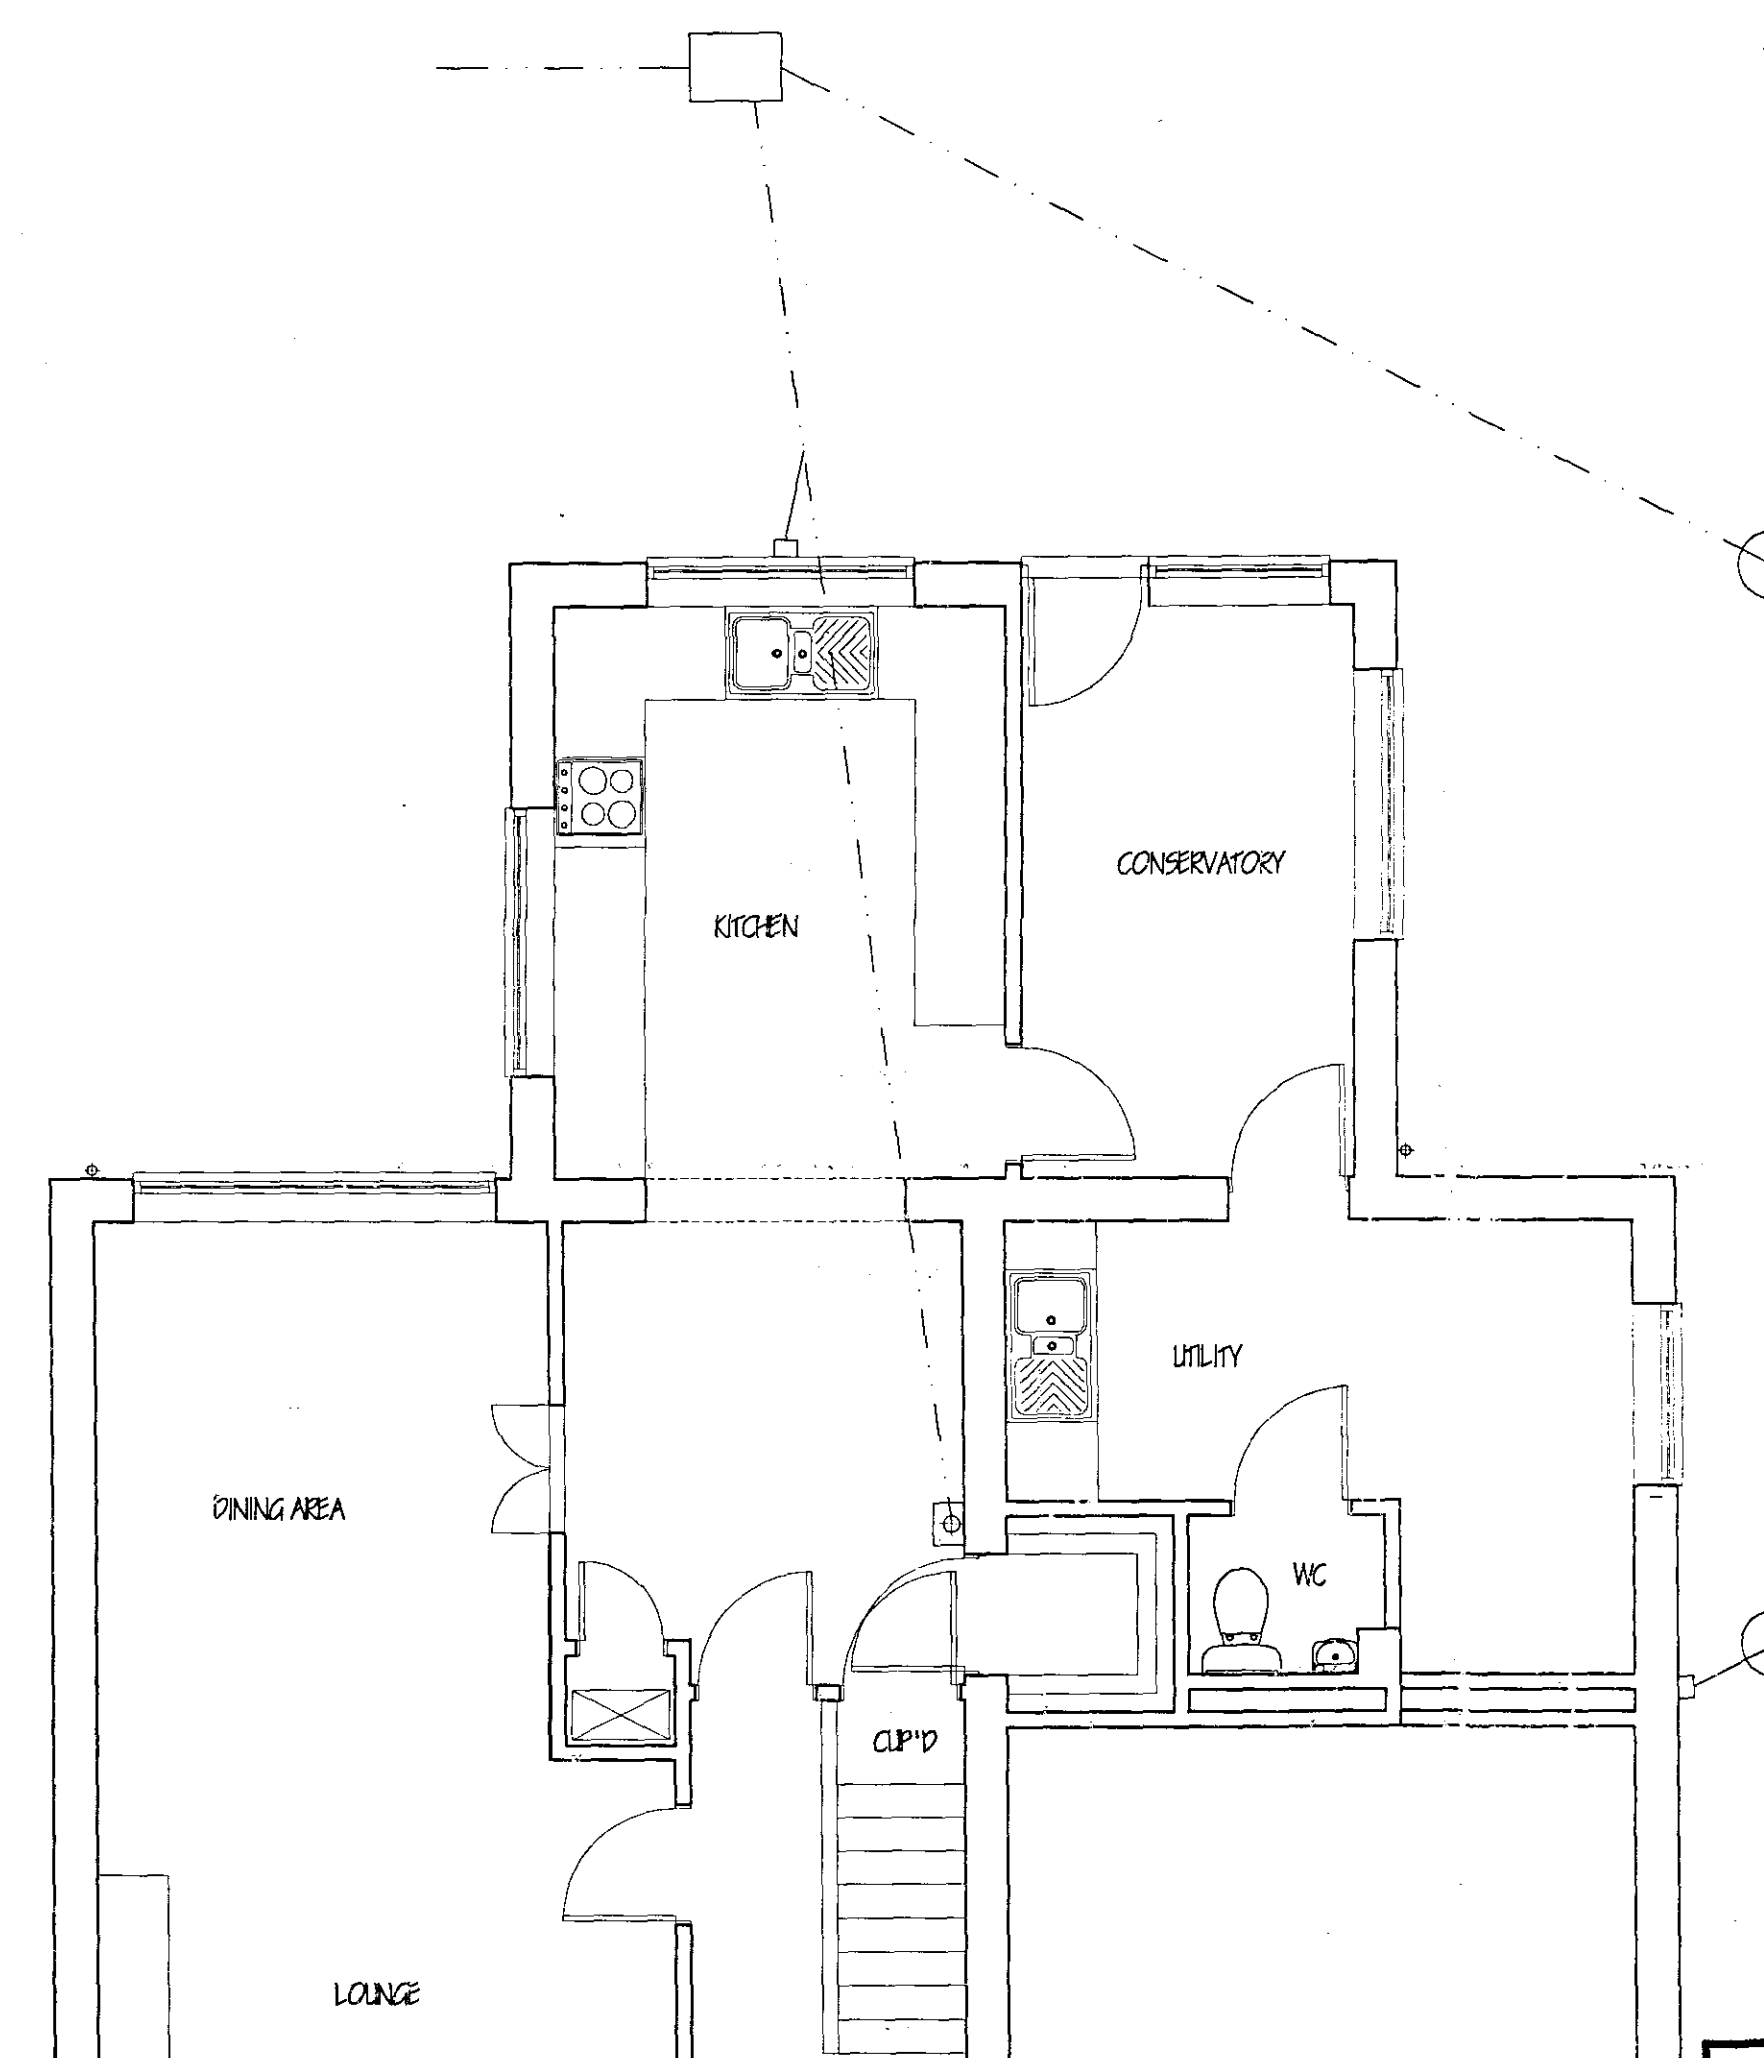

GROUND FLOOR PLAN - EXISTING

[illegible]