PROPOSED CONVERSION

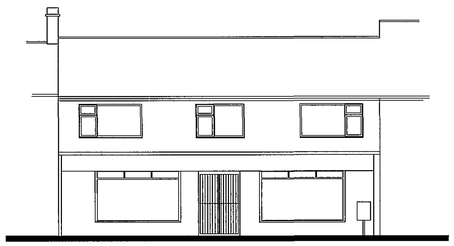

EXISTING FRONT ELEVATION



EXISTING REAR ELEVATION



EXISTING SIDE ELEVATION

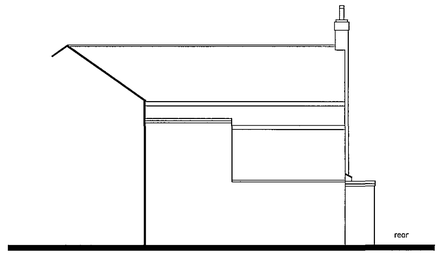

EXISTING SIDE ELEVATION



PROPOSED FRONT ELEVATION



PROPOSED REAR ELEVATION

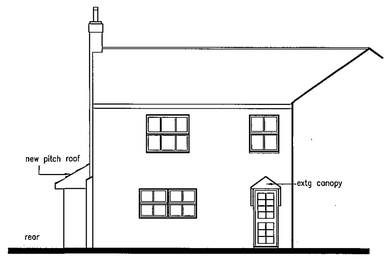

PROPOSED SIDE ELEVATION

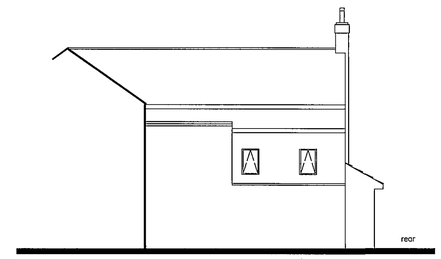

PROPOSED SIDE ELEVATION

All dimensions must be checked on site.
Written dimensions to take precedence.
The copyright of this drawing is the property of Templeman Associates Ltd

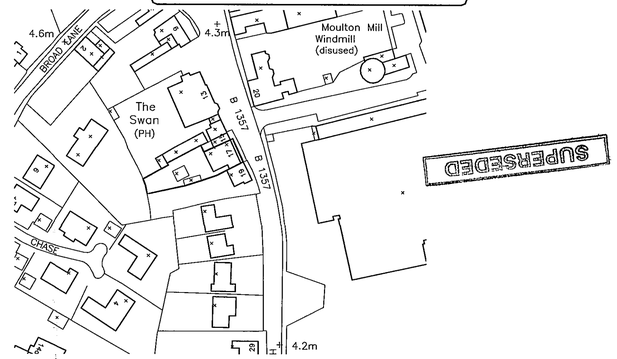

SITE LOCATION PLAN
SCALE 1:1250

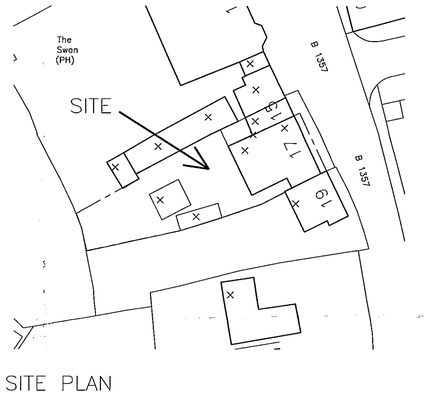

SITE PLAN
SCALE 1:500

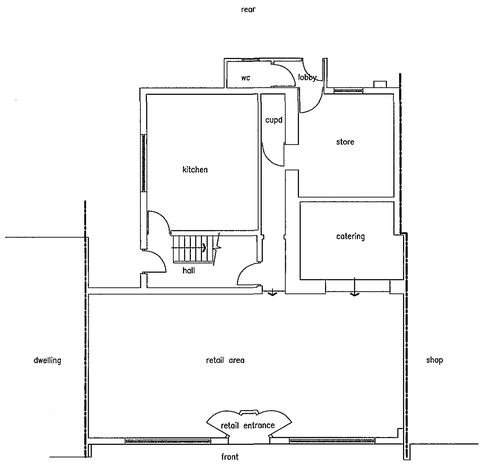

EXISTING GROUND FLOOR PLAN

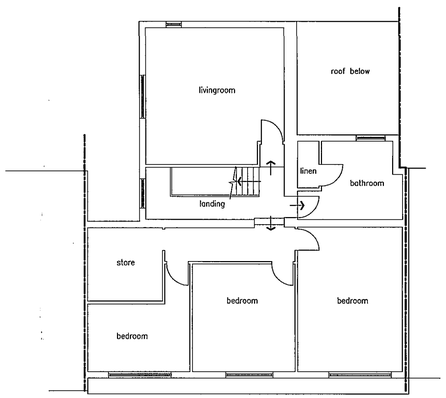

EXISTING FIRST FLOOR PLAN

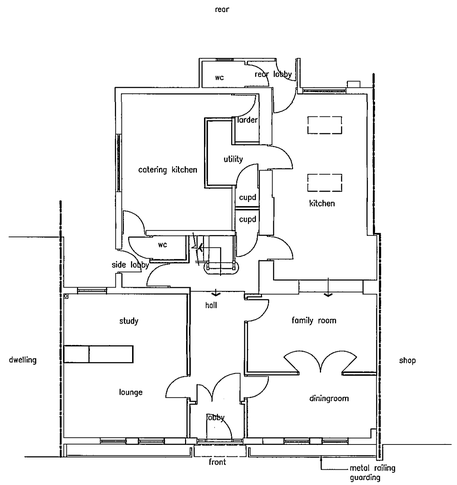

PROPOSED GROUND FLOOR PLAN

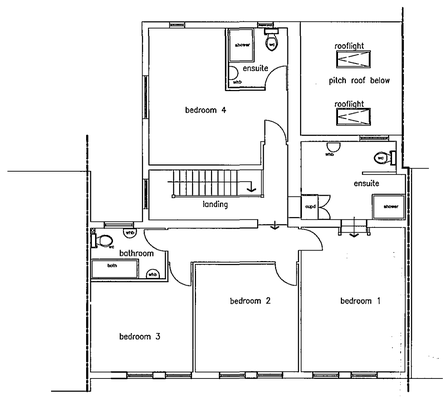

PROPOSED FIRST FLOOR PLAN

SHDC
PLANNING & DEVELOPMENT
20 DEC 2006
Ref. 1748/06

Revisions	Date	Description
Amendments		
B		Elevations amended
A	Aug 06	minor changes

Templeman Associates
Templeman Associates Ltd
Litton House, Global Business Park,
Saville Road, Peterborough. PE3 7PR
Tel: (01733) 843360 Fax: (01733) 333976

Project Title: MILLVIEW STORES 17, HIGH STREET, MOULTON, PE12 6QB	Drawing Title: EXISTING & PROPOSED PLANS & ELEVATIONS SITE PLANS
Works Request No.	Dwg No 001 rev B
Drawn RG Date June 06	Project Status: Draft / Tender / Construction / As Built
Checked GECT Date June 06	
Scale 1:100 CAD Ref	

EXISTING & PROPOSED PLANS & ELEVATIONS SCALE 1:100