


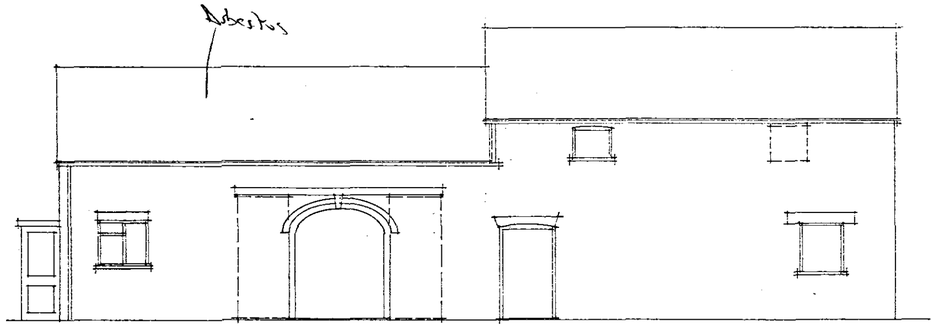


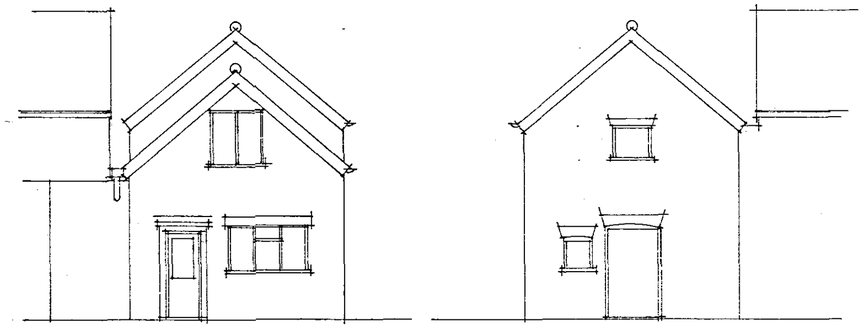


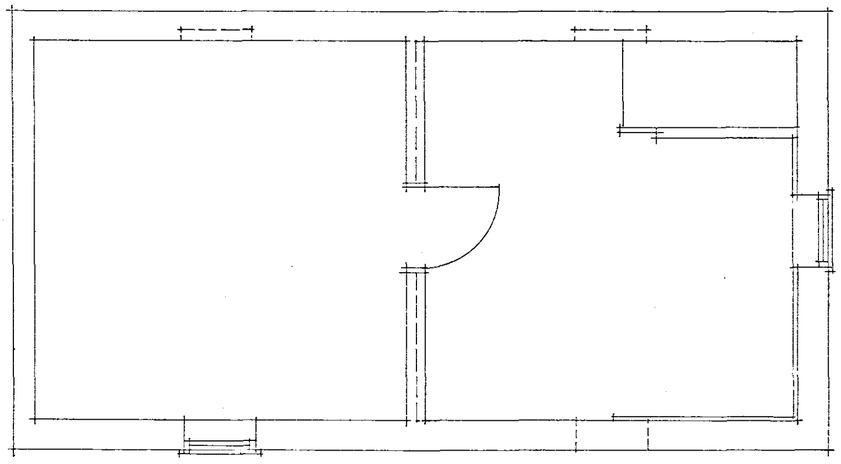


FIRST FLOOR LAYOUT.

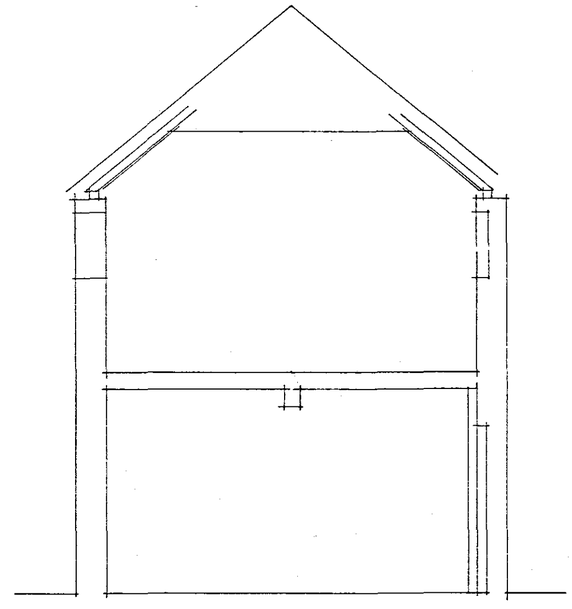

SECTION B-B

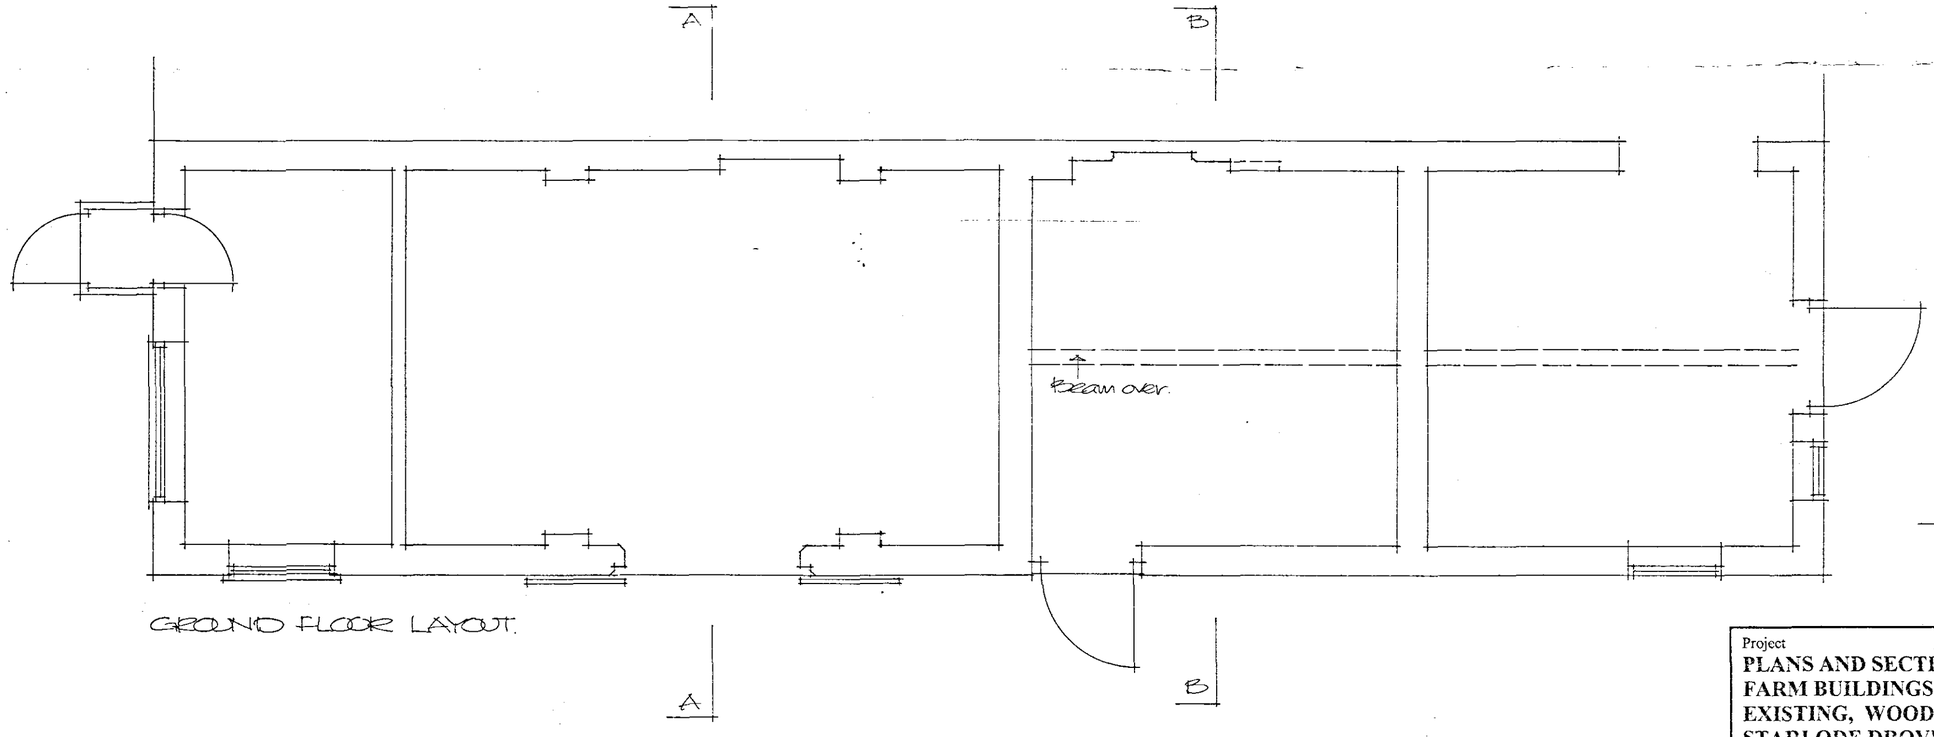

GROUND FLOOR LAYOUT.

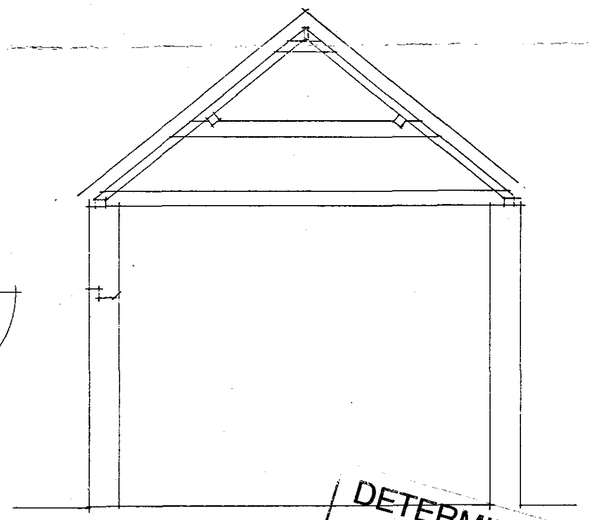

SECTION A-A

DETERMINED PLAN

0001/08

Project
PLANS AND SECTIONS OF FARM BUILDINGS AS EXISTING, WOODBINE HOUSE, STARLODE DROVE, WEST PINCHBECK, SPALDING.

Client
MR R START

ALAN HORNSBY
ARCHITECTURAL SERVICES LTD
"Little Acre"
Peak Hill, Cowbit,
Spalding, Lincs. PE12 6AW
Tel. Holbeach (01406) 380591

Scale 1:50 Drg. no. 07/52/01
Date September 2007