



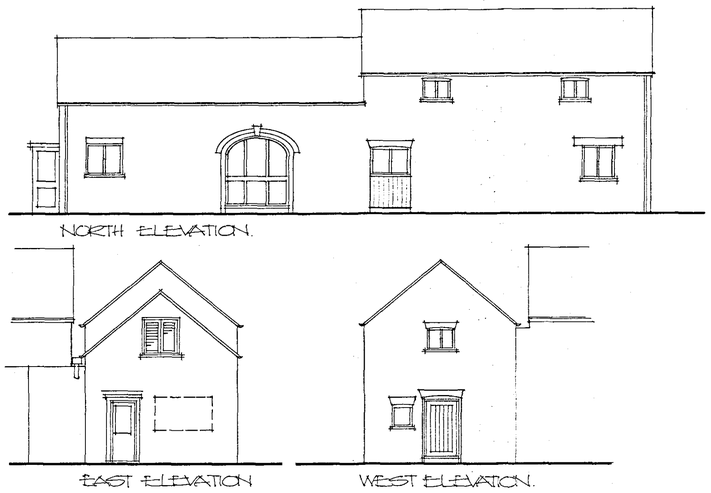


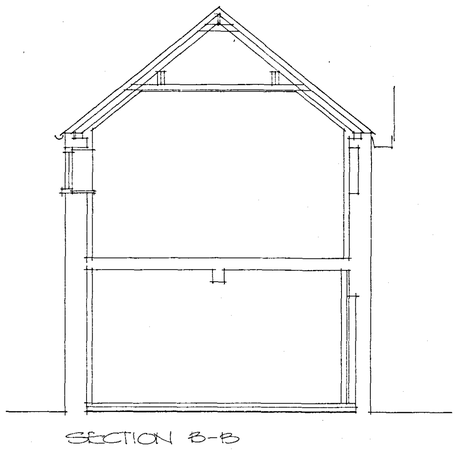

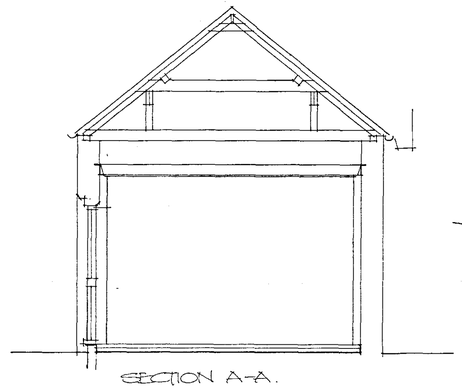

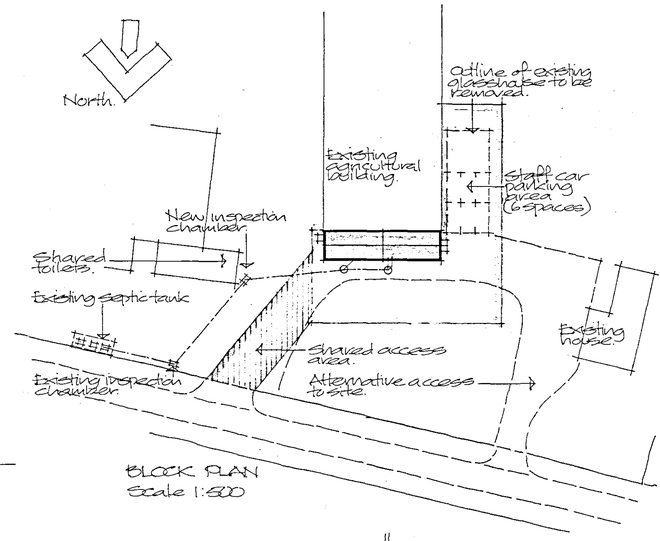

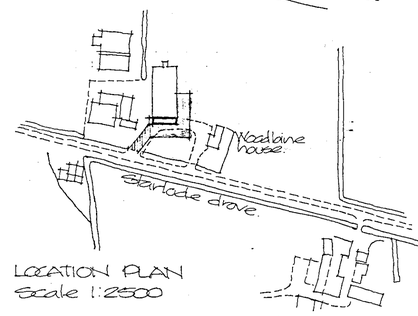



Finishes:

Roof:
Replace existing corrugated roofing material with single pantiles, to be either Sandtoft Shire pantiles or Redland
Norfolk pantiles- colour terracotta red. (to be confirmed).

Walls:
Any new facing brickwork is to match existing, including infilling existing openings where windows removed. Mortar used for new brickwork and any repointing to be lime rich mortar.

Windows & external doors/door frames:
Timber window frames and external doors and door Frames. (finishes to be confirmed).

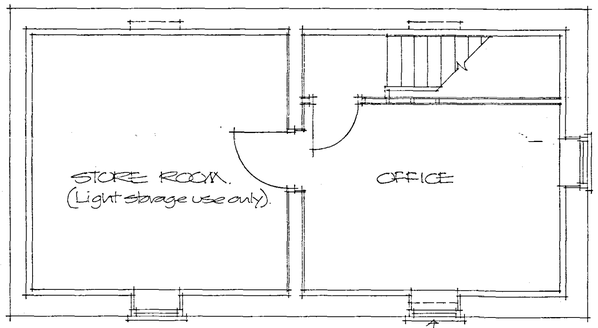

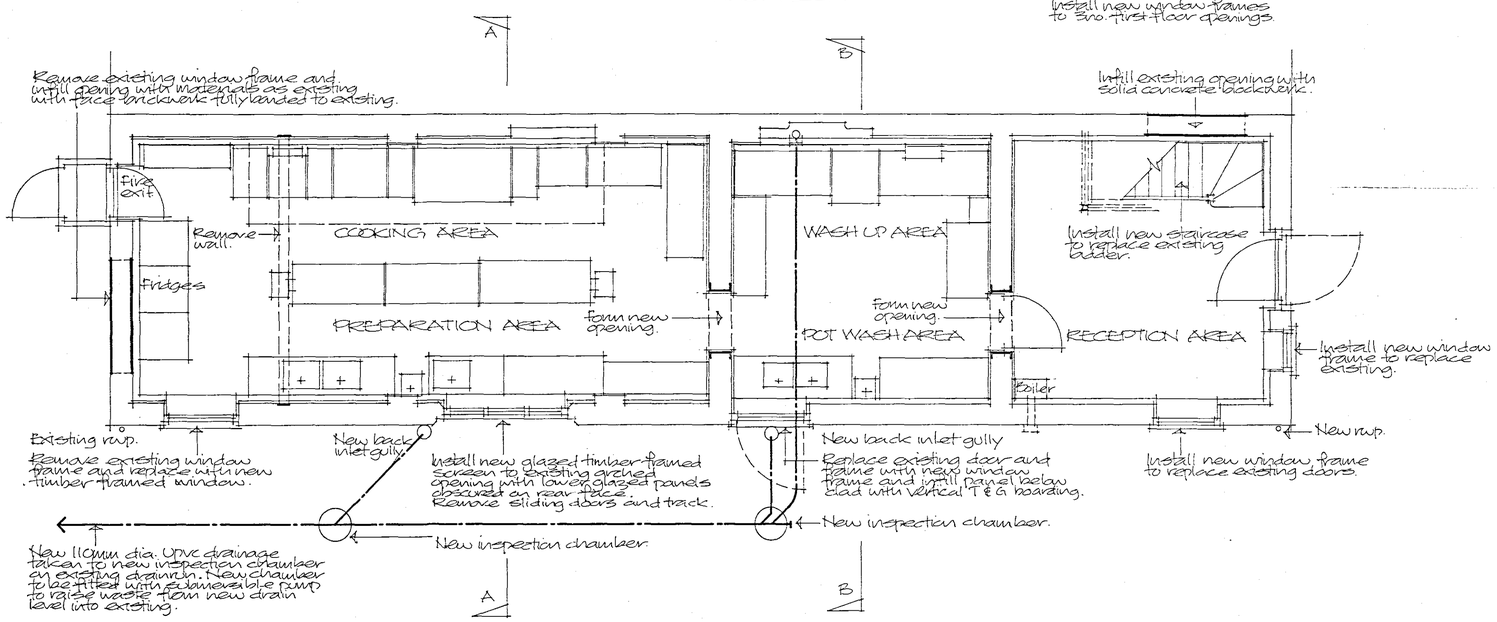

SHDC
Planning & Development
26 FEB 2008
Ref: 0001/08

AMENDED PLAN
Rev. A1

DETERMINED PLAN

Project
PROPOSED CHANGE OF USE OF EXISTING REDUNDANT FARM BUILDINGS INTO CATERING KITCHEN, WOODBINE HOUSE, STARLODE DROVE, WEST PINCHBECK, SPALDING

ALAN HORNSBY
ARCHITECTURAL SERVICES LTD
"Little Acre"
Peak Hill, Cowbit,
Spalding, Lincs. PE12 6AW
Tel. Holbeach (01406) 380591

Client
MR R START

Scale 1: 50 &1:100 Drg. no. 07/52/02 A
Date December 2007