





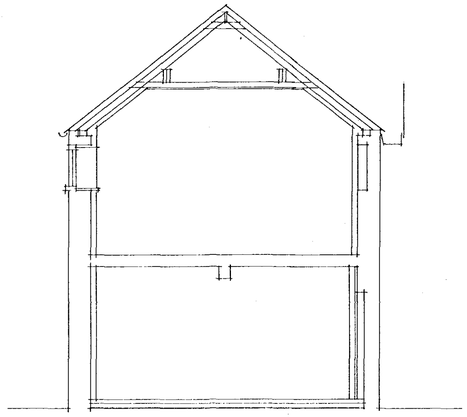

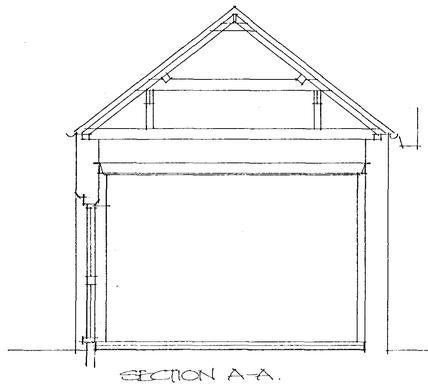

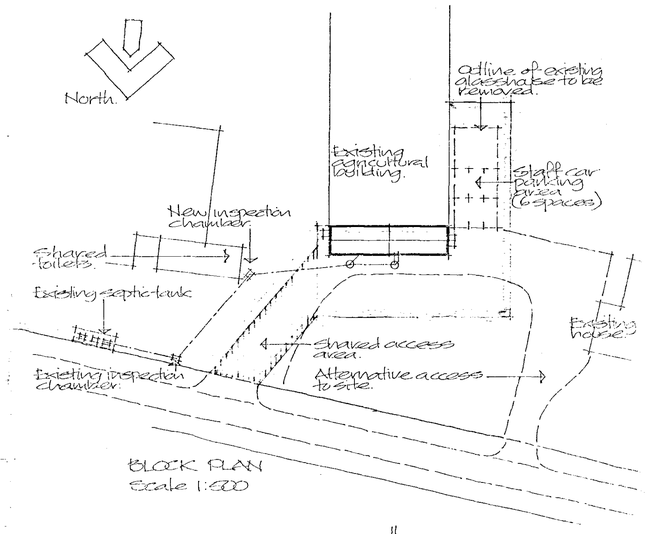

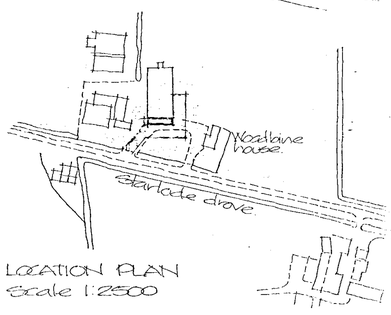



Finishes:

Roof: Replace existing corrugated roofing material with new double roman interlocking roof tiles colour red (to be confirmed) — No! Plain red clay pantile. Hand

Walls: Any new facing brickwork is to match existing including infilling existing openings where windows removed. Mortar used for new brickwork and any repointing to be lime rich mortar. — Simple pencil + sponge.

Roof to be overhead, not suitable for agricultural canvas.

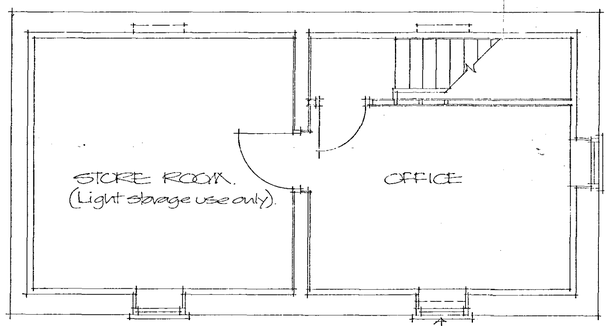

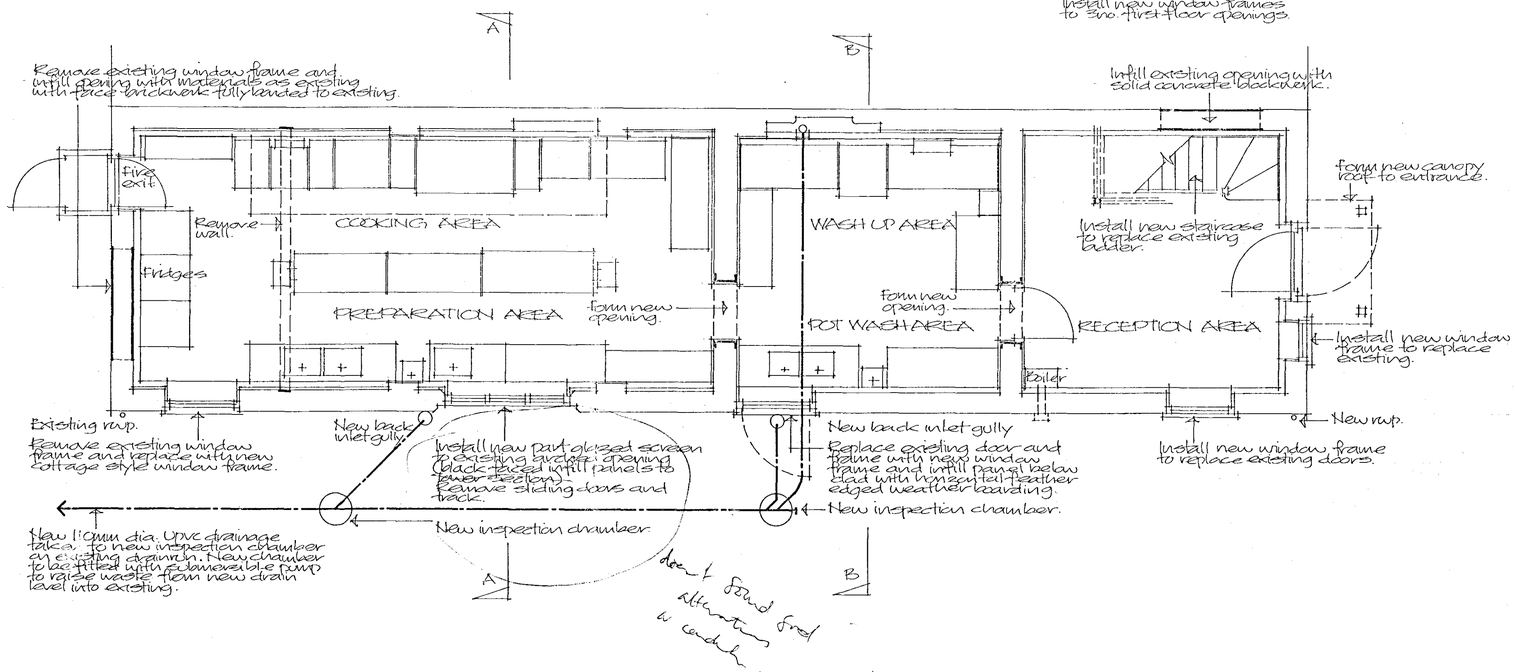

0001108

SUPERSEDED

Project
PROPOSED CHANGE OF USE OF EXISTING REDUNDANT FARM BUILDINGS INTO CATERING KITCHEN, WOODBINE HOUSE, STARLODE DROVE, WEST PINCHBECK, SPALDING

ALAN HORNSBY
ARCHITECTURAL SERVICES LTD
"Little Acre"
Peak Hill, Cowbit,
Spalding, Lincs PE12 6AW
Tel. Holbeach (01406) 380591

Client
MR R START

Scale 1: 50 &1:100 Drg. no. 07/52/02
Date December 2007