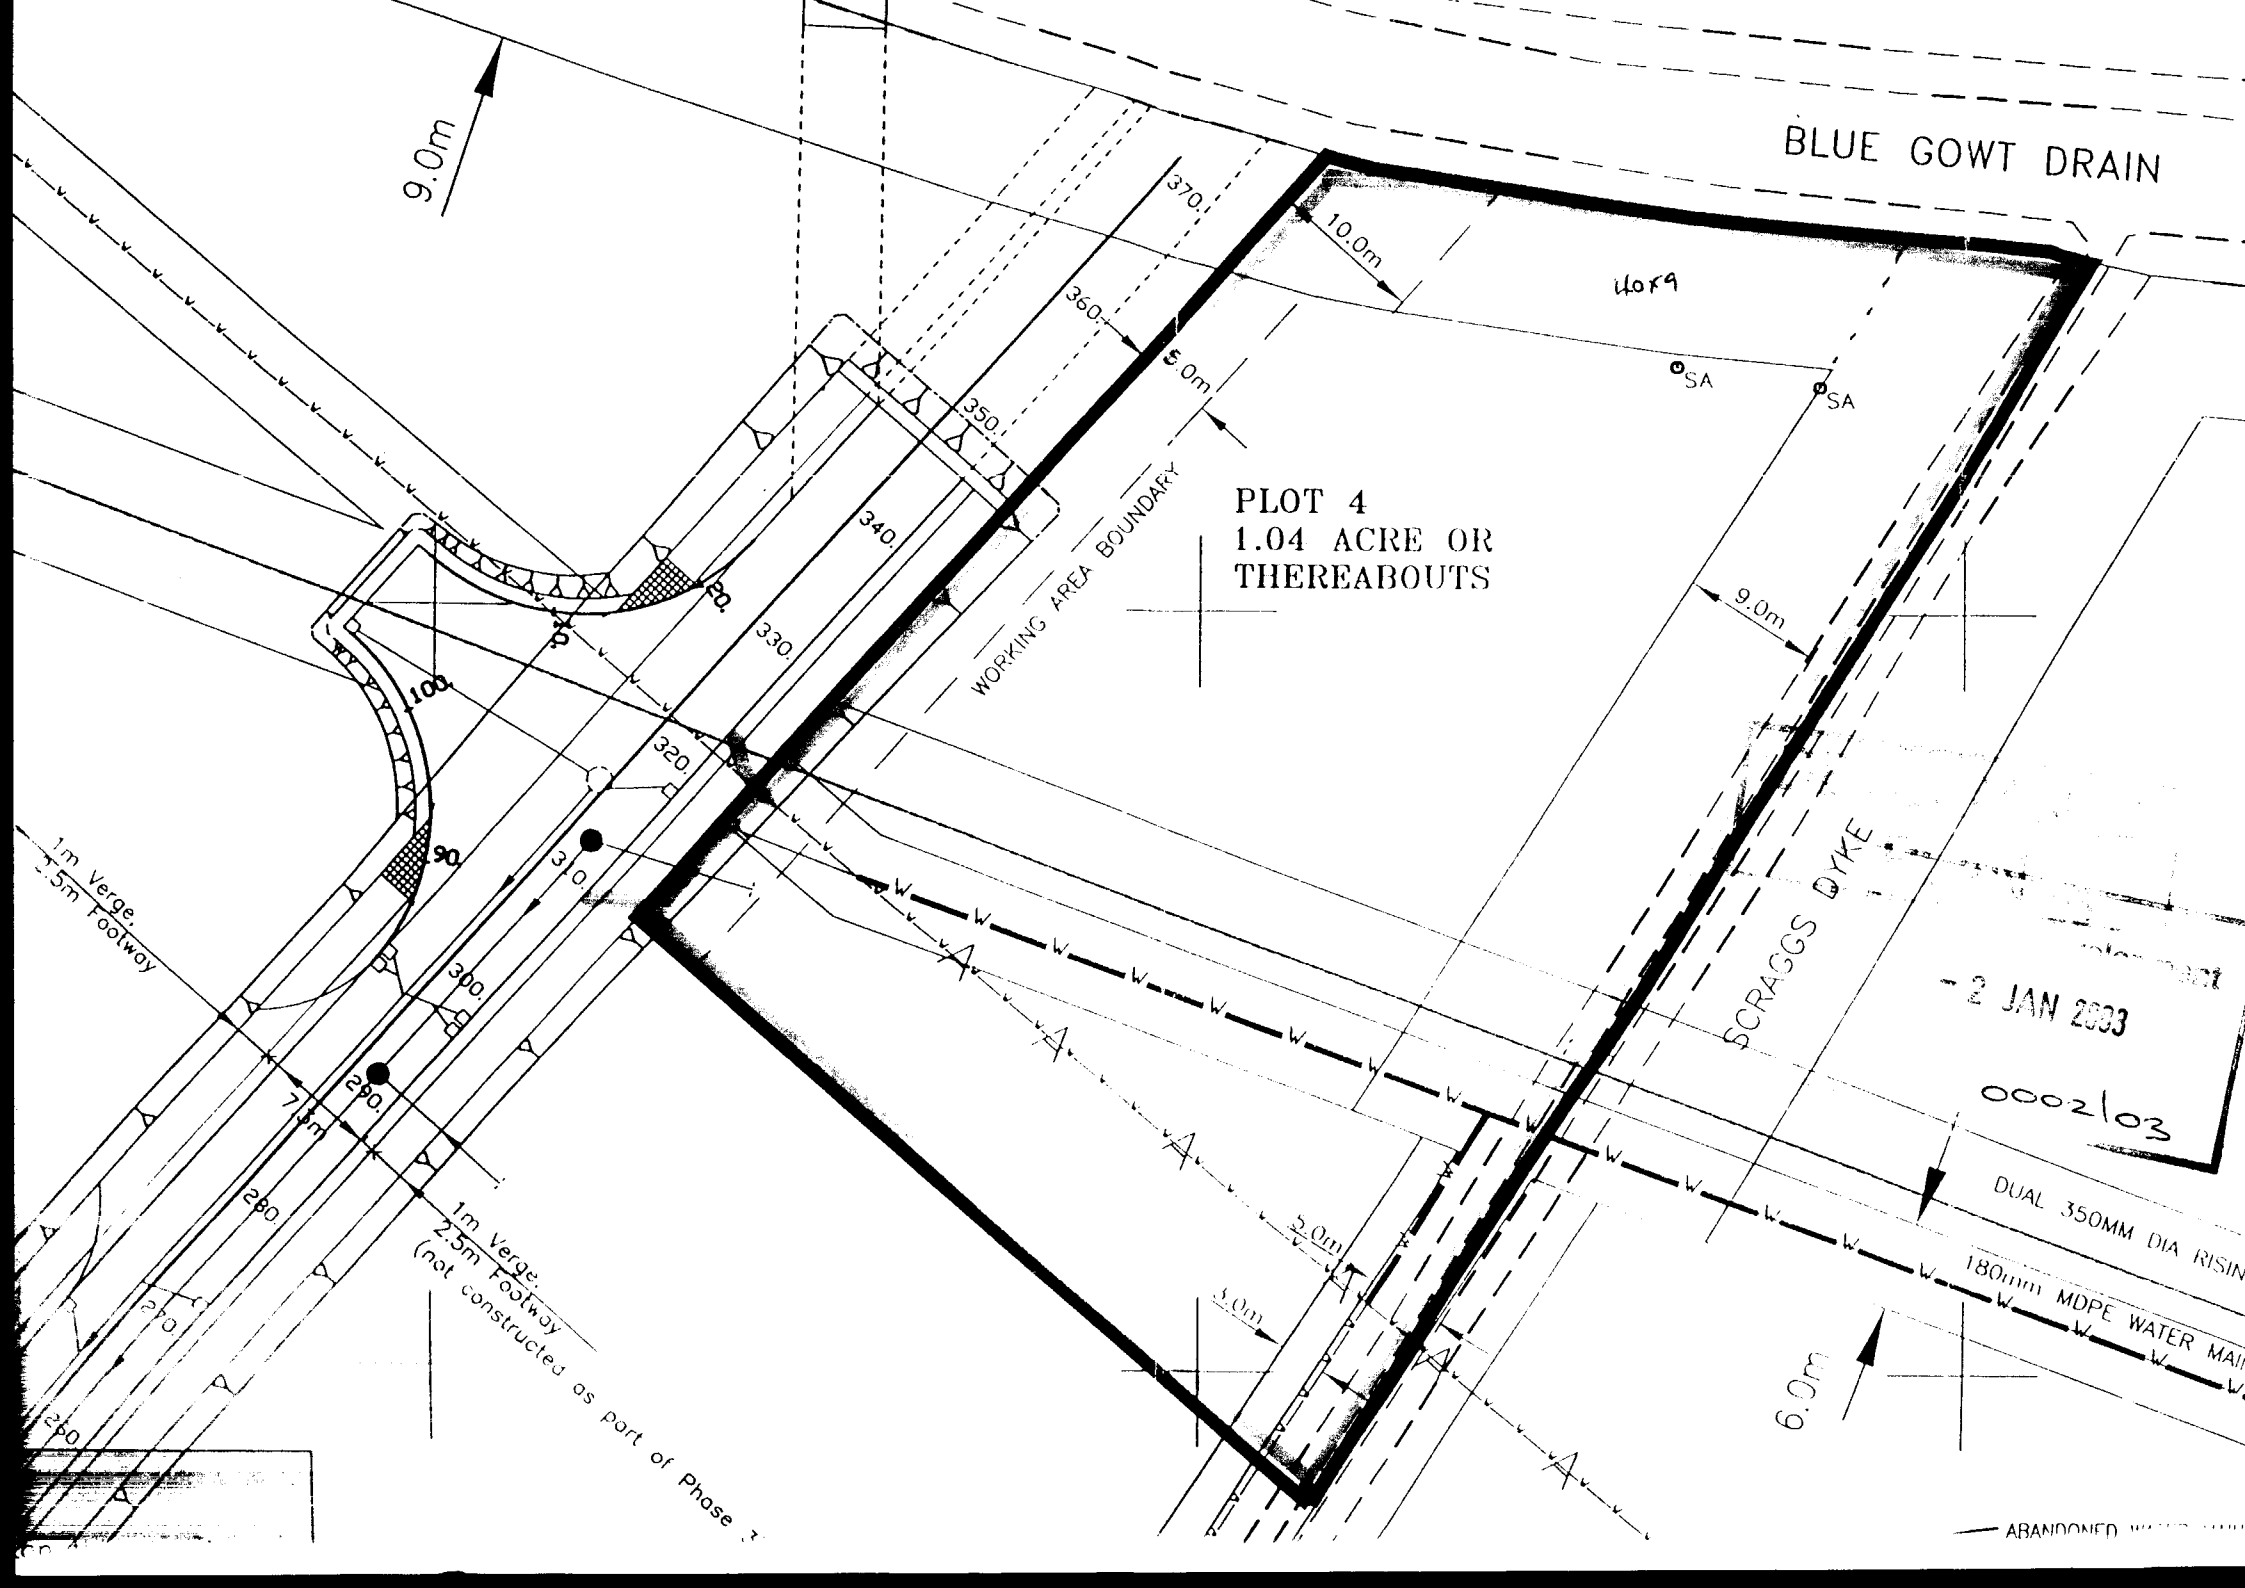
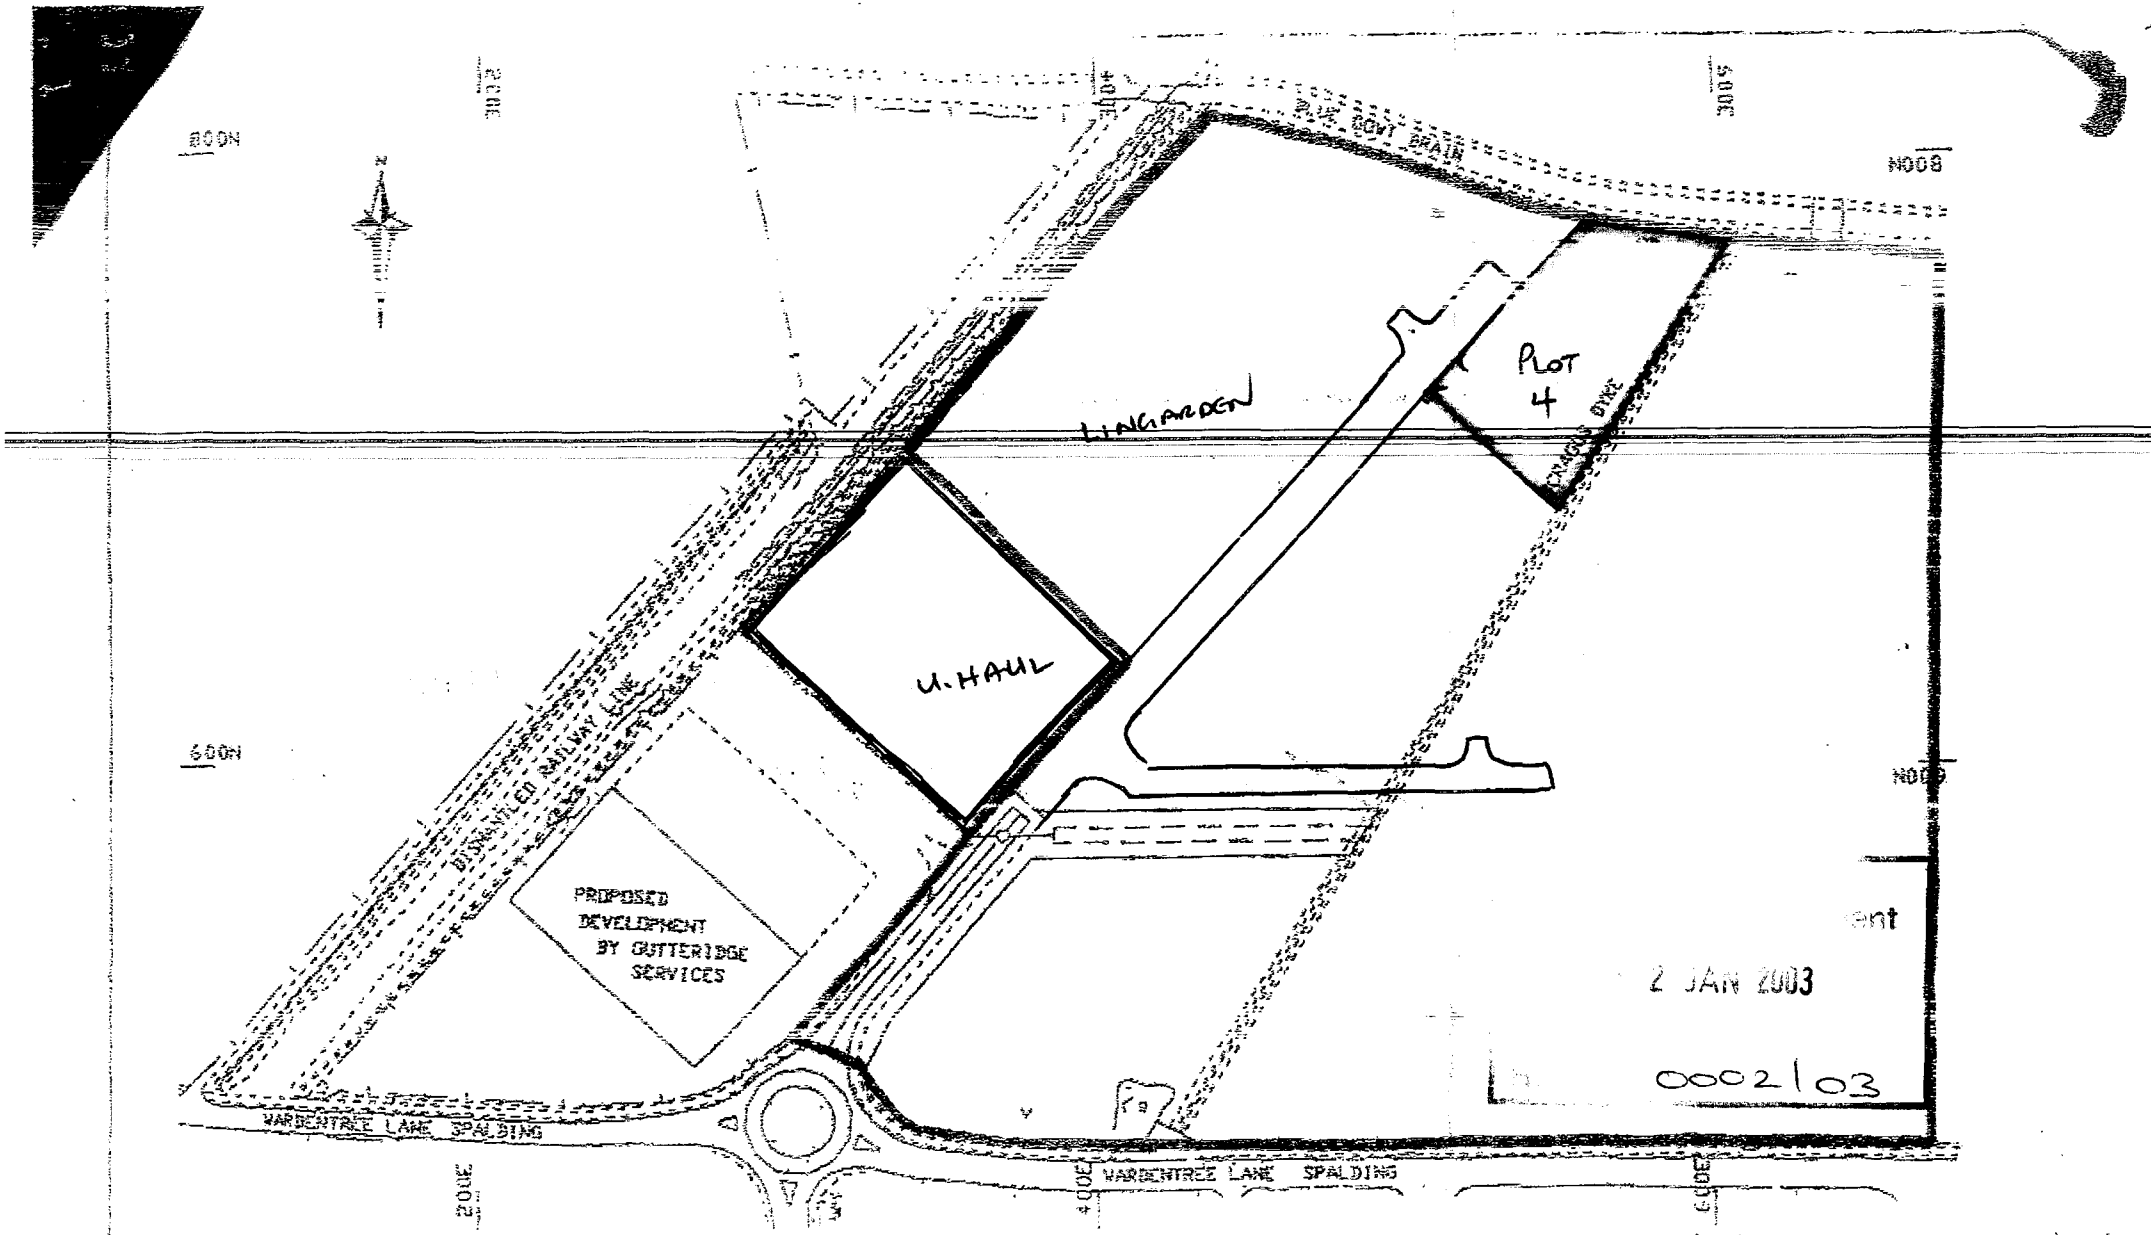

BLUE GOWT DRAIN
9.0m
10.0m
5.0m
PLOT 4
1.04 ACRE OR
THEREABOUTS
WORKING AREA BOUNDARY
SCRAGGS DYKE
9.0m
5.0m
3.0m
6.0m
SA
SA
370.
360.
350.
340.
330.
320.
310.
300.
290.
280.
270.
260.
100.
90.
80.
1m Verge
2.5m Footway
7.3m
1m Verge
2.5m Footway
(not constructed as part of Phase
- 2 JAN 2003
0002/03
DUAL 350MM DIA RISIN
180mm MDPE WATER MAI
ABANDONED



Rev.	Revision	Drn.	Ap.

Aspen Burrow Crocker Ltd
Lockington Hall Business Centre,
Lockington, Derby DE74 2RH
Tel: (01509) 672647
Fax: (01509) 674822

ASPEN

Client
ELSOMS SEEDS LTD

Project
DEVELOPMENT AT WARDENTREE LANE

Title
SITE LOCATION PLAN

Date | Dwn. | Chkd. | Date | Drg. No. | LOAD Ref. Plot 78