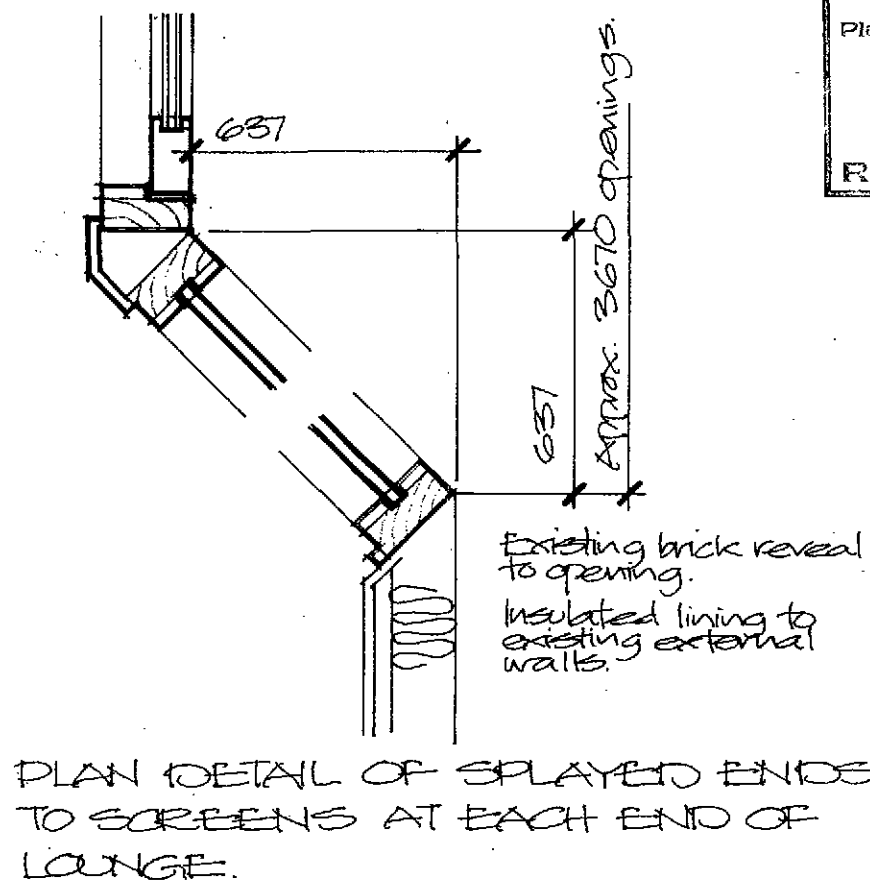
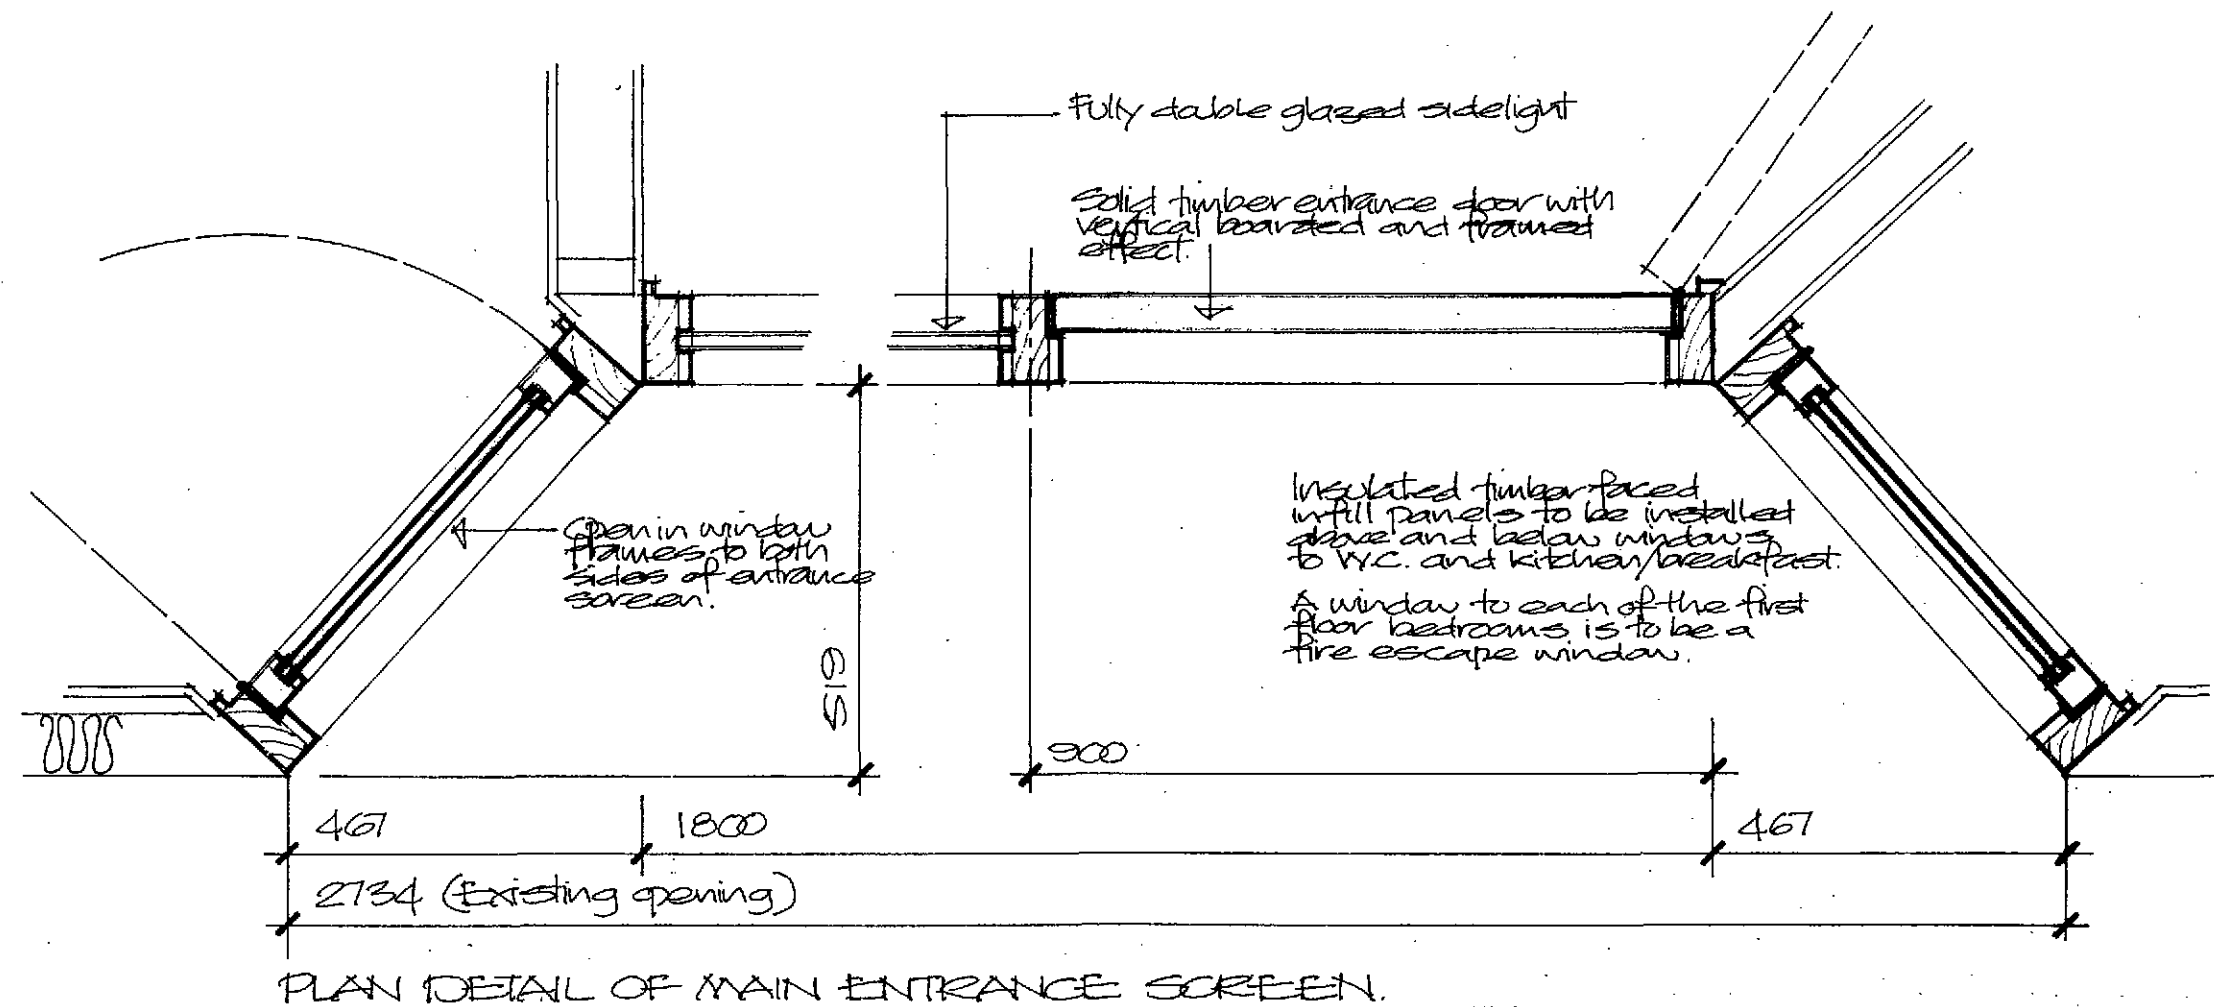
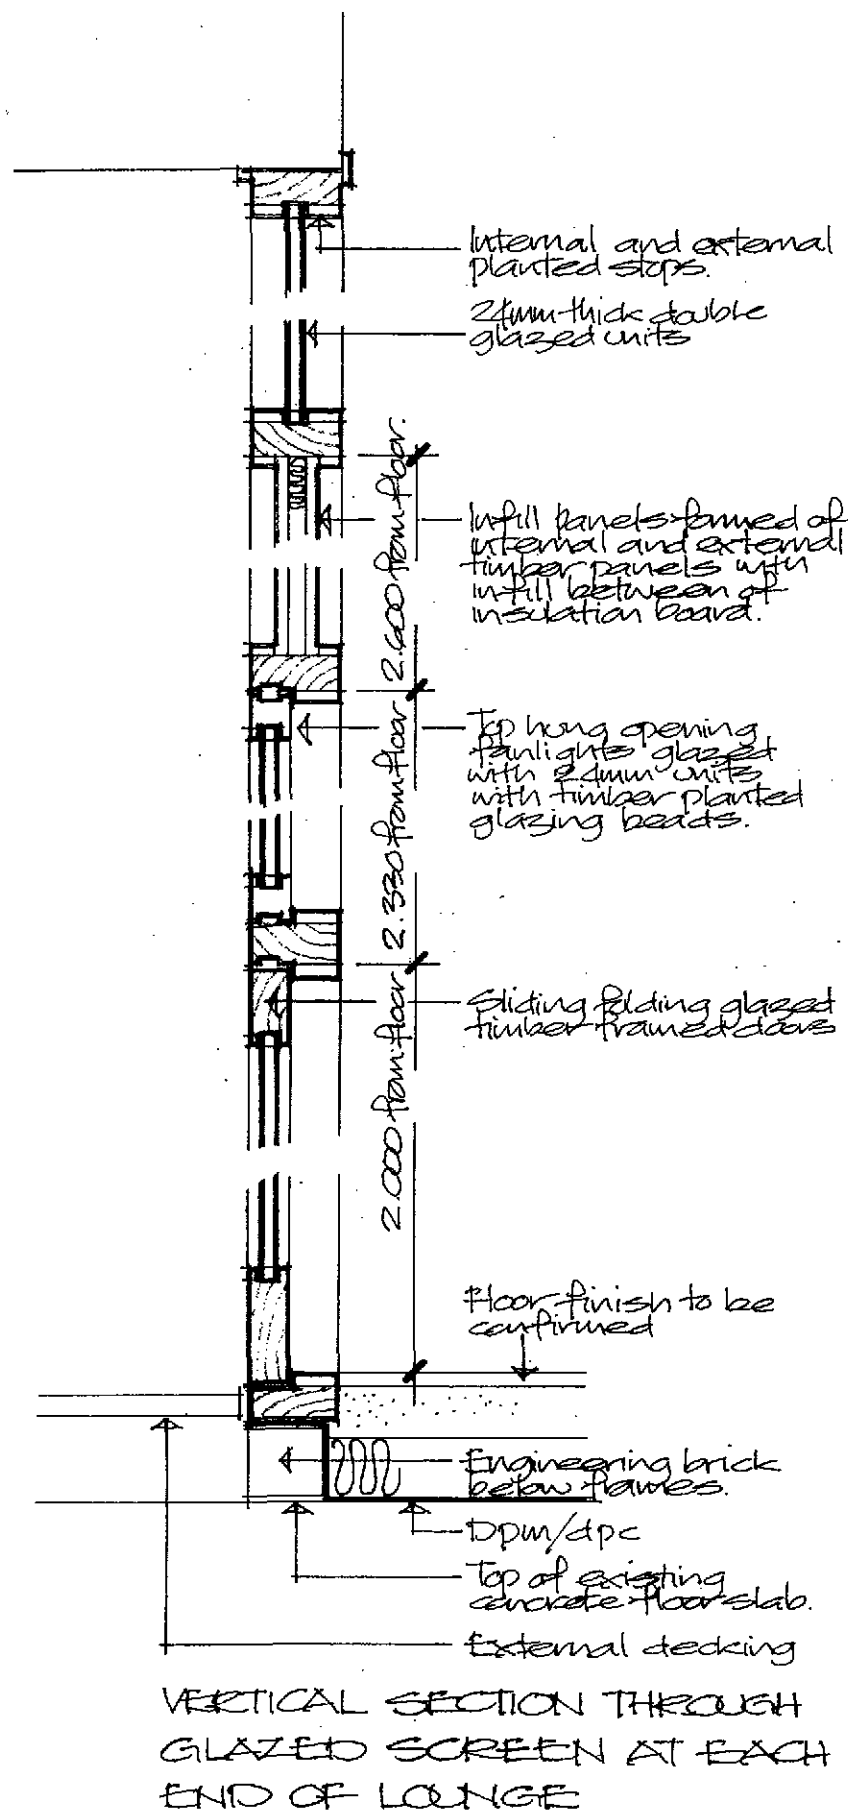


Finishes:

The framing to the three large glazed screens including the solid insulated infill panels within the screens, is to be formed in solid oak with an oiled or similar treatment that will not detract from the natural oak finish. The sizes of all the frame components and the profile of the individual components is to be determined by the manufacturer of the screens but is to be in principle as the design shown.

Project
**PROPOSED CONVERSION OF
EXISTING FORMER RAILWAY
BUILDING INTO DWELLING,
THE OLD STATION YARD,
PINCHBECK.**

Client
BJS PROPERTIES LIMITED

ALAN HORNSBY
ARCHITECTURAL SERVICES LTD
"Little Acre"
35 Peak Hill, Cowbit,
Spalding, Lincs. PE12 6AW
Tel. Holbeach (01406) 380591

Scale 1:10 Drg. no. 11/23/10
Date January 2012