
OS Sitemap®

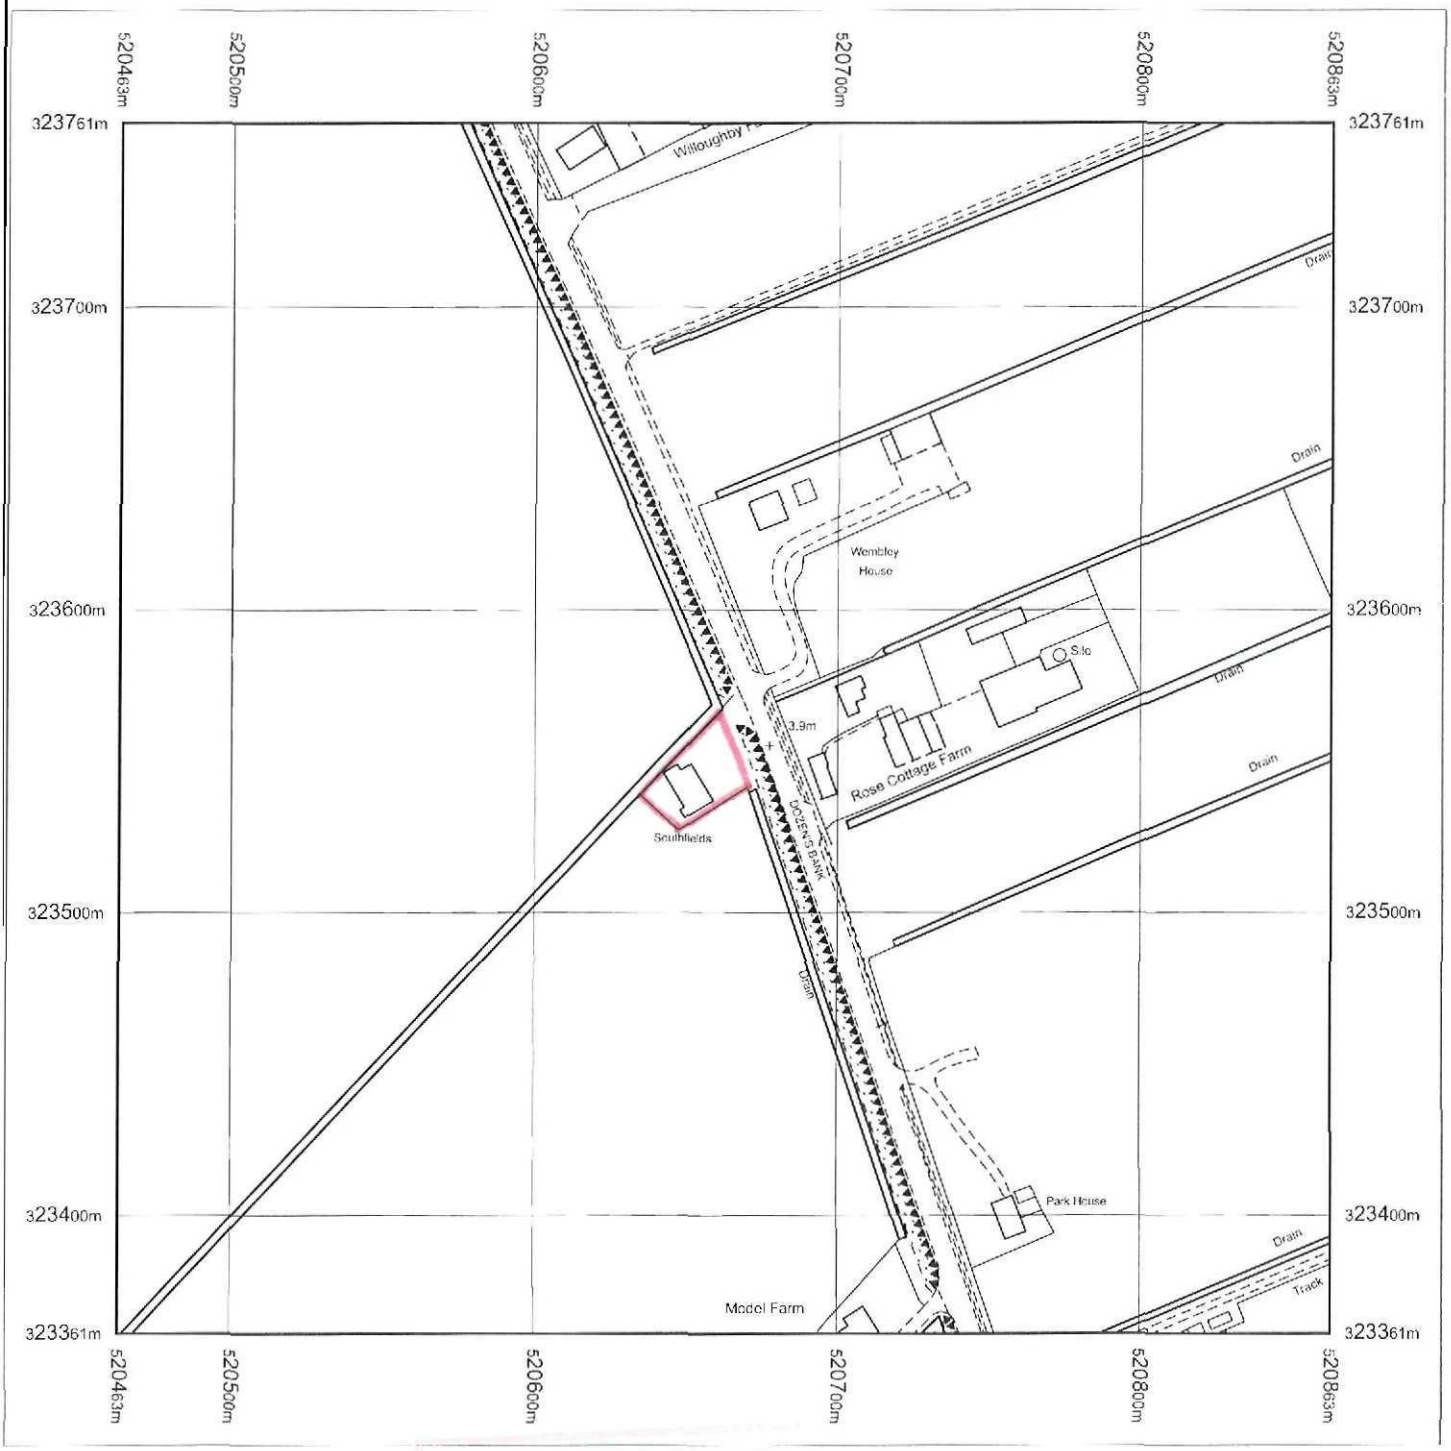

DETERMINED PLAN

Produced 07.01.2009 from the Ordnance Survey National Geographic Database and incorporating surveyed revision available at this date. © Crown Copyright 2009.

Reproduction in whole or part is prohibited without the prior permission of Ordnance Survey.

Ordnance Survey, the OS Symbol and OS Sitemap are registered trademarks of Ordnance Survey, the national mapping agency of Great Britain.

The representation of a road, track or path is no evidence of a right of way.

The representation of features as lines is no evidence of a property boundary.

Metres
0 20 40 60 80 100


Scale 1:2500

Supplied by: **Bookmark Spalding Ltd**
Serial number: 00072200
Centre coordinates: 520663 323561

Further information can be found on the OS Sitemap Information leaflet or the Ordnance Survey web site:
www.ordnancesurvey.co.uk

07 JAN 2009
REC'D 09/14/09

OS Sitemap®

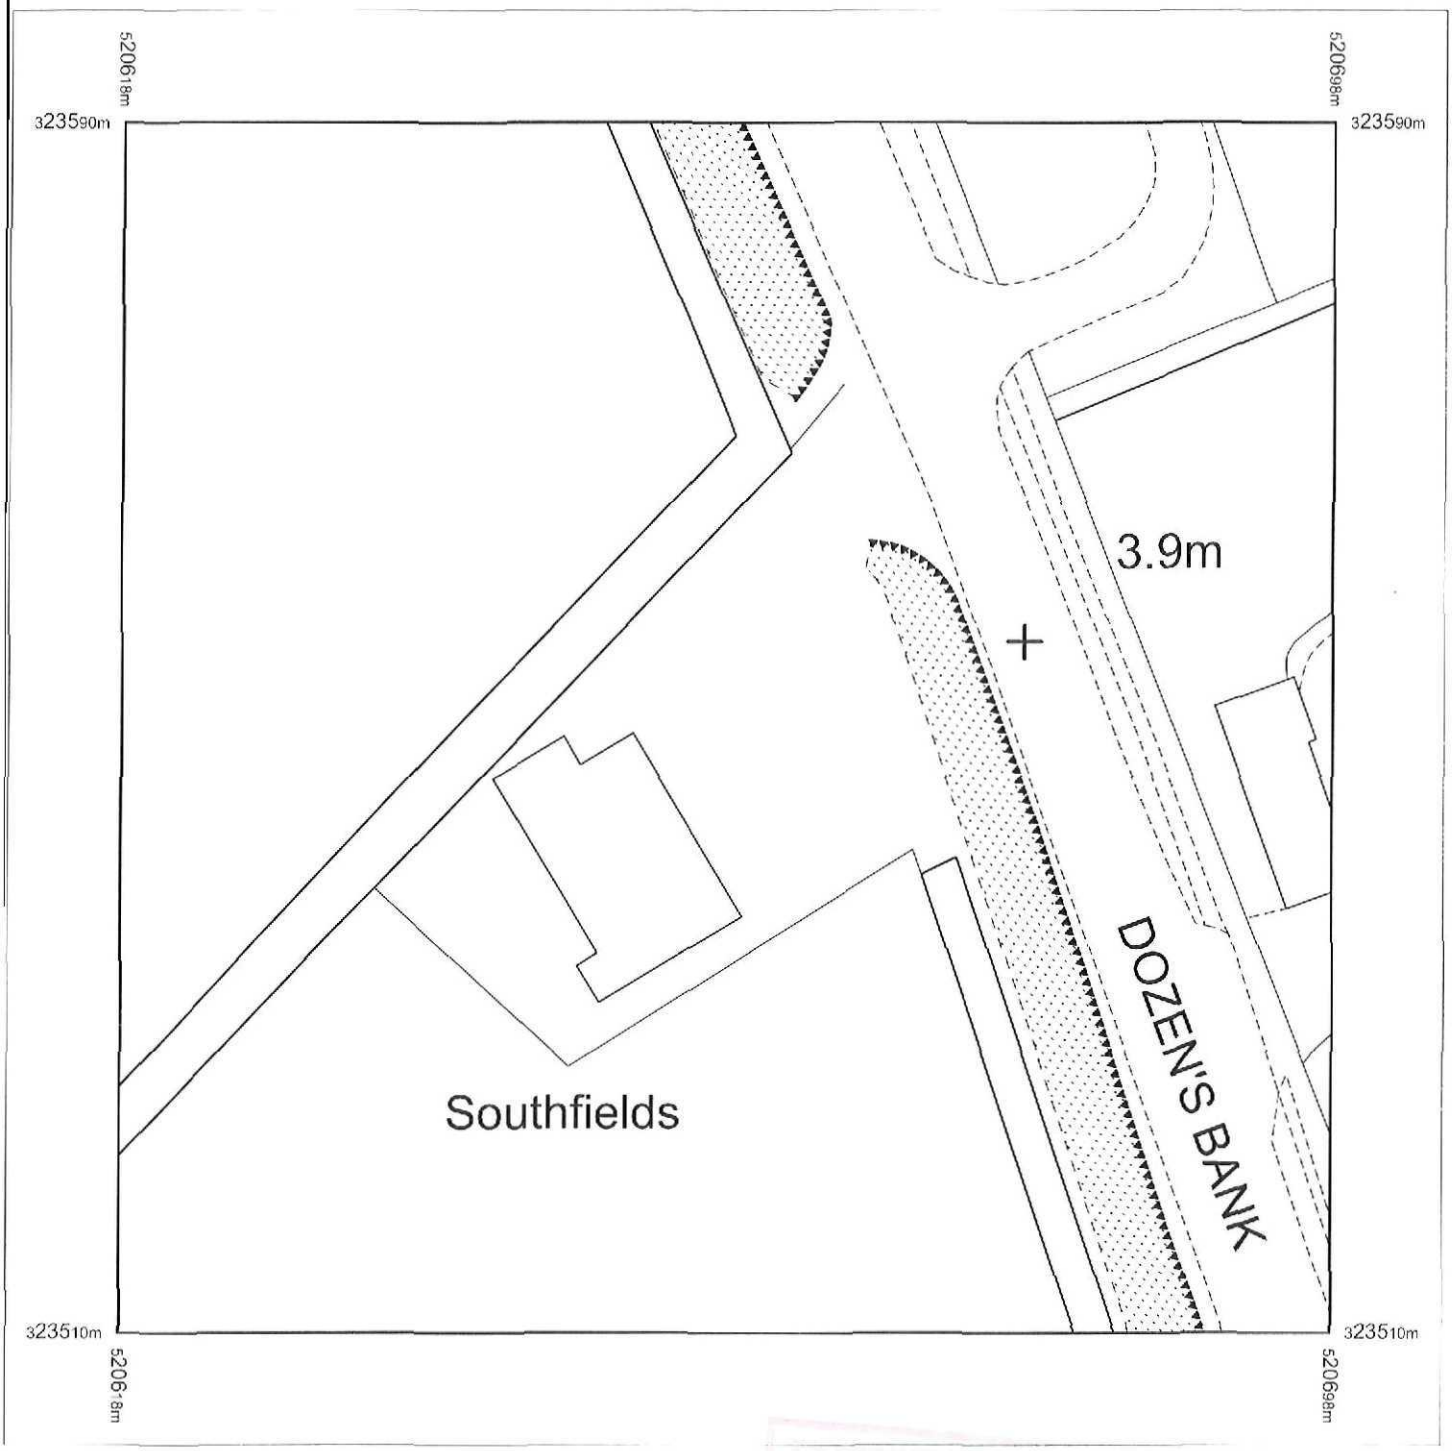

Produced 07.01.2009 from the Ordnance Survey National Geographic Database and incorporating surveyed revision available at this date. © Crown Copyright 2009.

Reproduction in whole or part is prohibited without the prior permission of Ordnance Survey.

Ordnance Survey, the OS Symbol and OS Sitemap are registered trademarks of Ordnance Survey, the national mapping agency of Great Britain.

The representation of a road, track or path is no evidence of a right of way.

The representation of features as lines is no evidence of a property boundary.

Part or all of this OS Sitemap is enlarged from mapping produced at one or more of the following scales: 1:1250, 1:2500, 1:10000.

Metres
0 5 10 15 20

Scale 1:500

Supplied by: **Bookmark Spalding Ltd**
Serial number: 00072100
Centre coordinates: 520658 323549.63

Further information can be found on the OS Sitemap Information leaflet or the Ordnance Survey web site: www.ordnancesurvey.co.uk


DETERMINED PLAN

Planning Department
07 JAN 2009
Ref: 0014/09

NEW GARDEN SHED AT SOUTHFIELDS, WEST PINCHBECK.

1:200.

DOZENS BANK (A151)

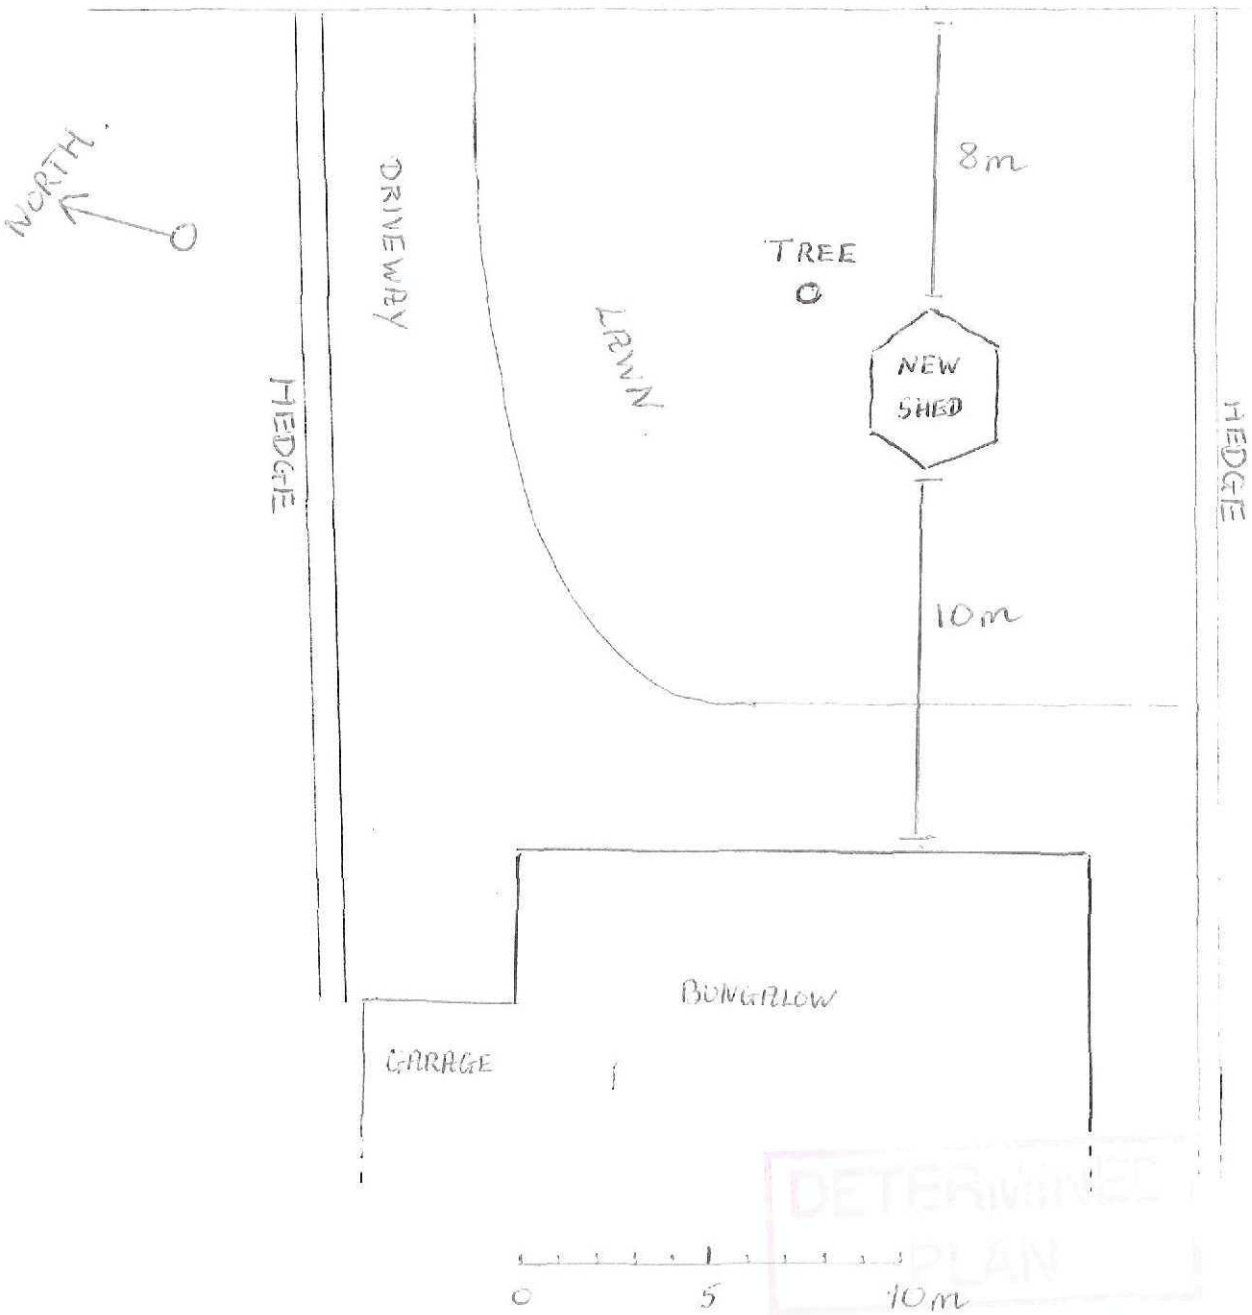

DETERMINED PLAN

H A Dobb

07 JAN 2009
001409