
Revised upstairs floor plan 20245

Addition of stairwell window

Increase size of bedroom window

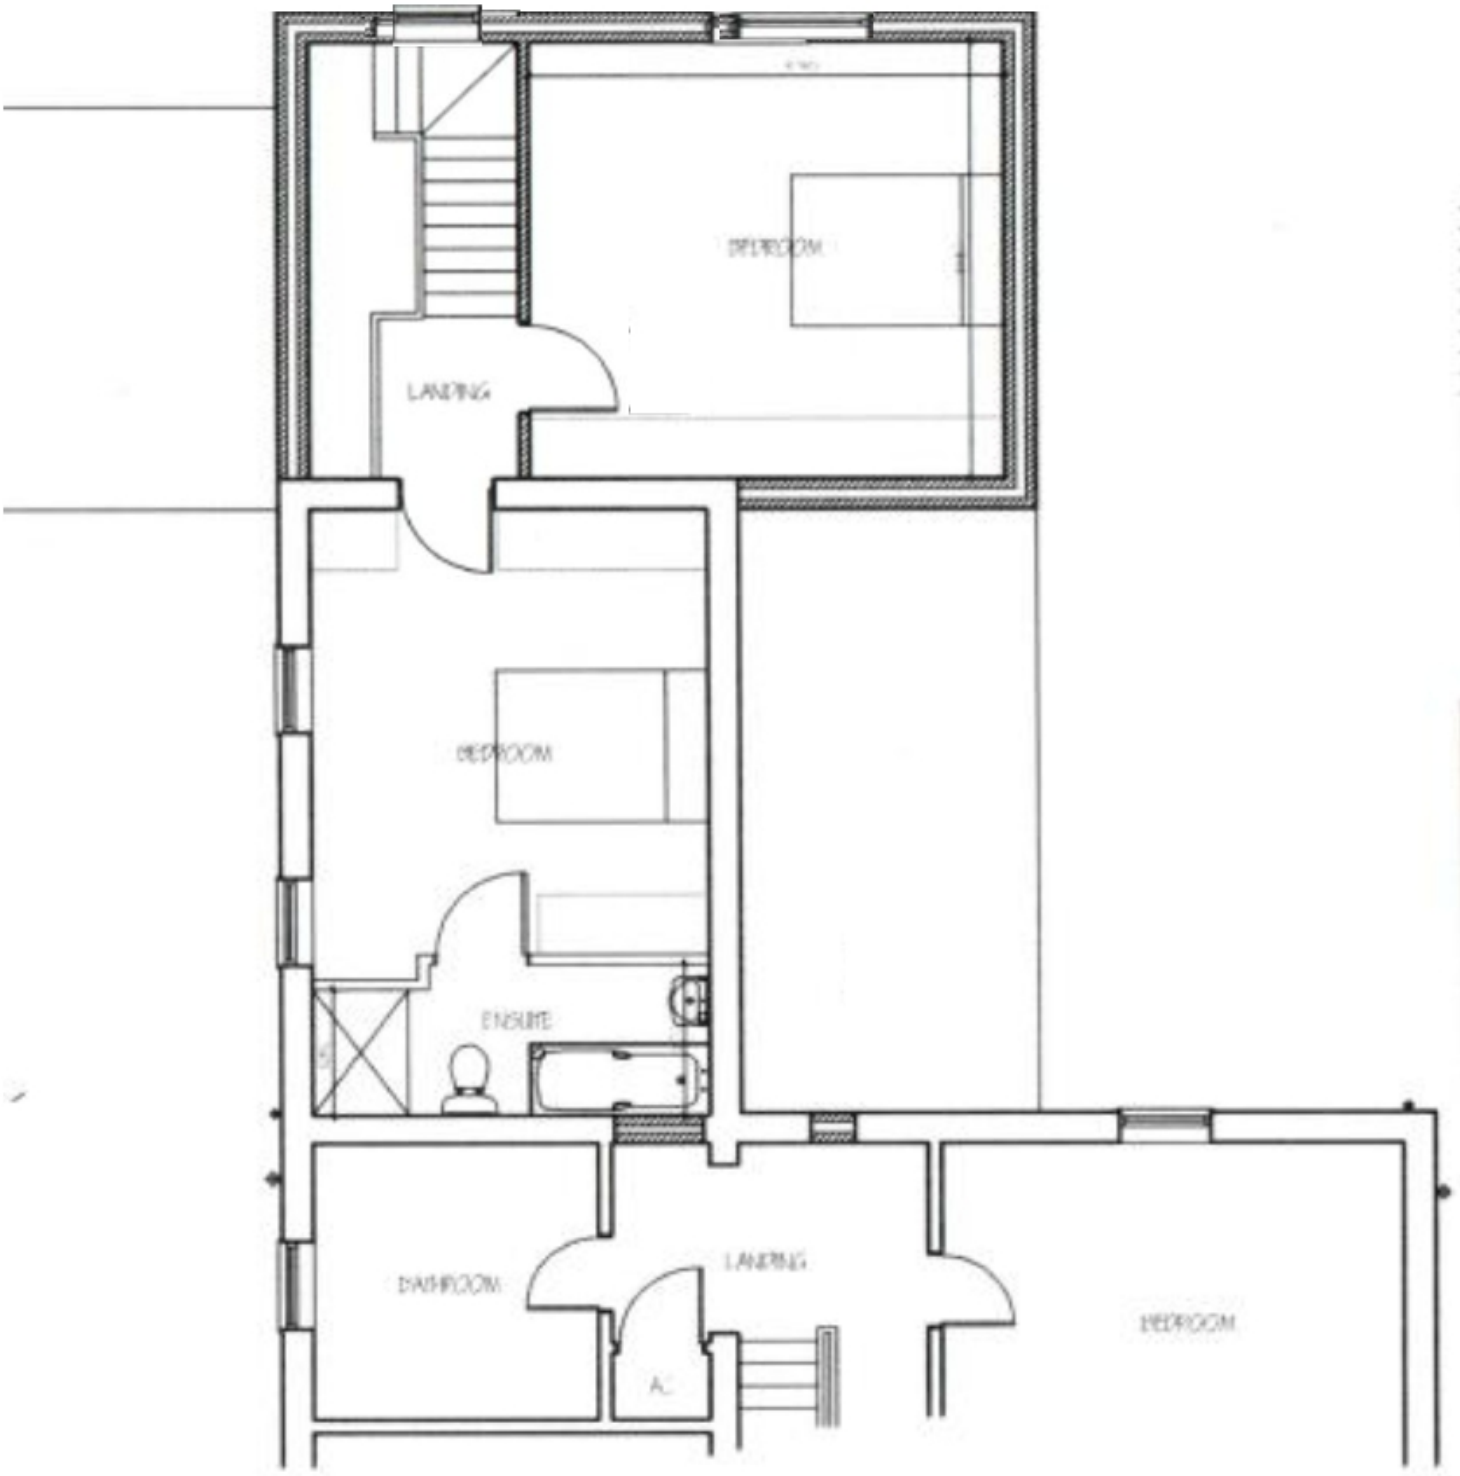

FIRST FLOOR PLAN