



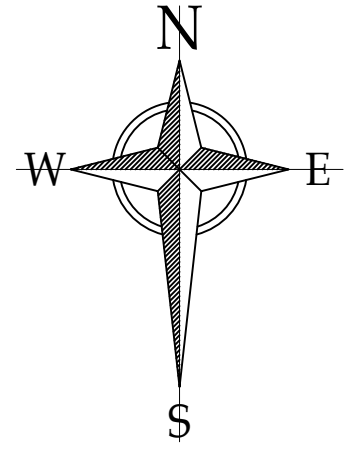

KEY

- WATER Connection Point
- ELECTRIC Connection Point
- GAS Connection Point
- BT Connection Point
- Street Lights
- WATER MAIN
- WATER SERVICE
- WATER DUCT
- EXISTING ELECTRIC MAIN
- ELECTRIC MAIN
- ELECTRIC SERVICE
- ELECTRIC DUCT
- GAS MAIN
- GAS SERVICE
- GAS DUCT
- BT MAIN
- BT DUCT

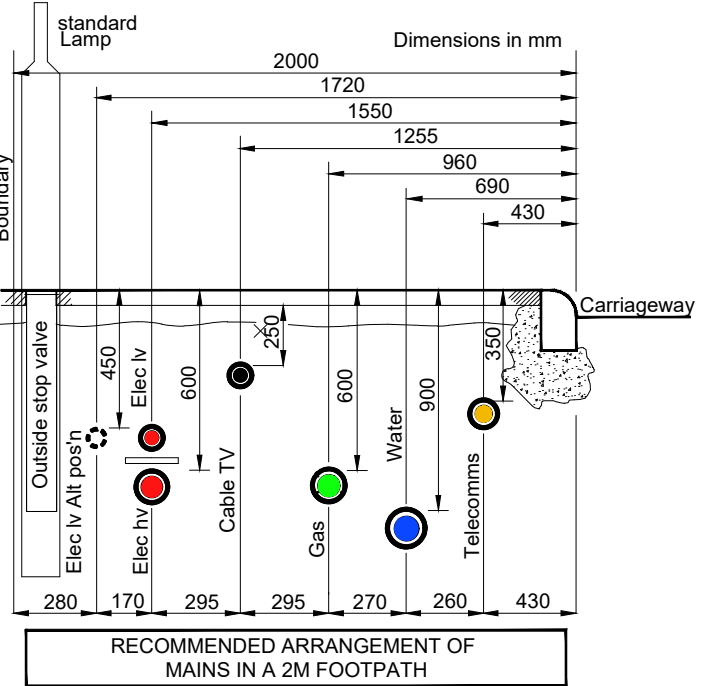

A	14.09.2023	Updated to latest site layout
REV	DATE	DESCRIPTION



ASHWOOD
HOMES

1 Goodison Road, Lincs Gateway Business Park,
Spalding, Lincs, PE12 6FY T: 01406 490590

PROJECT:

Proposed Residential Development at
Yews Farm, Spalding

DRAWING TITLE:

Combined Service Layout

SCALE: 1:500	DATE: 21.12.22
DRAWN: JE	REV: A
DRAWING No:	
074 - CSL - 01	