



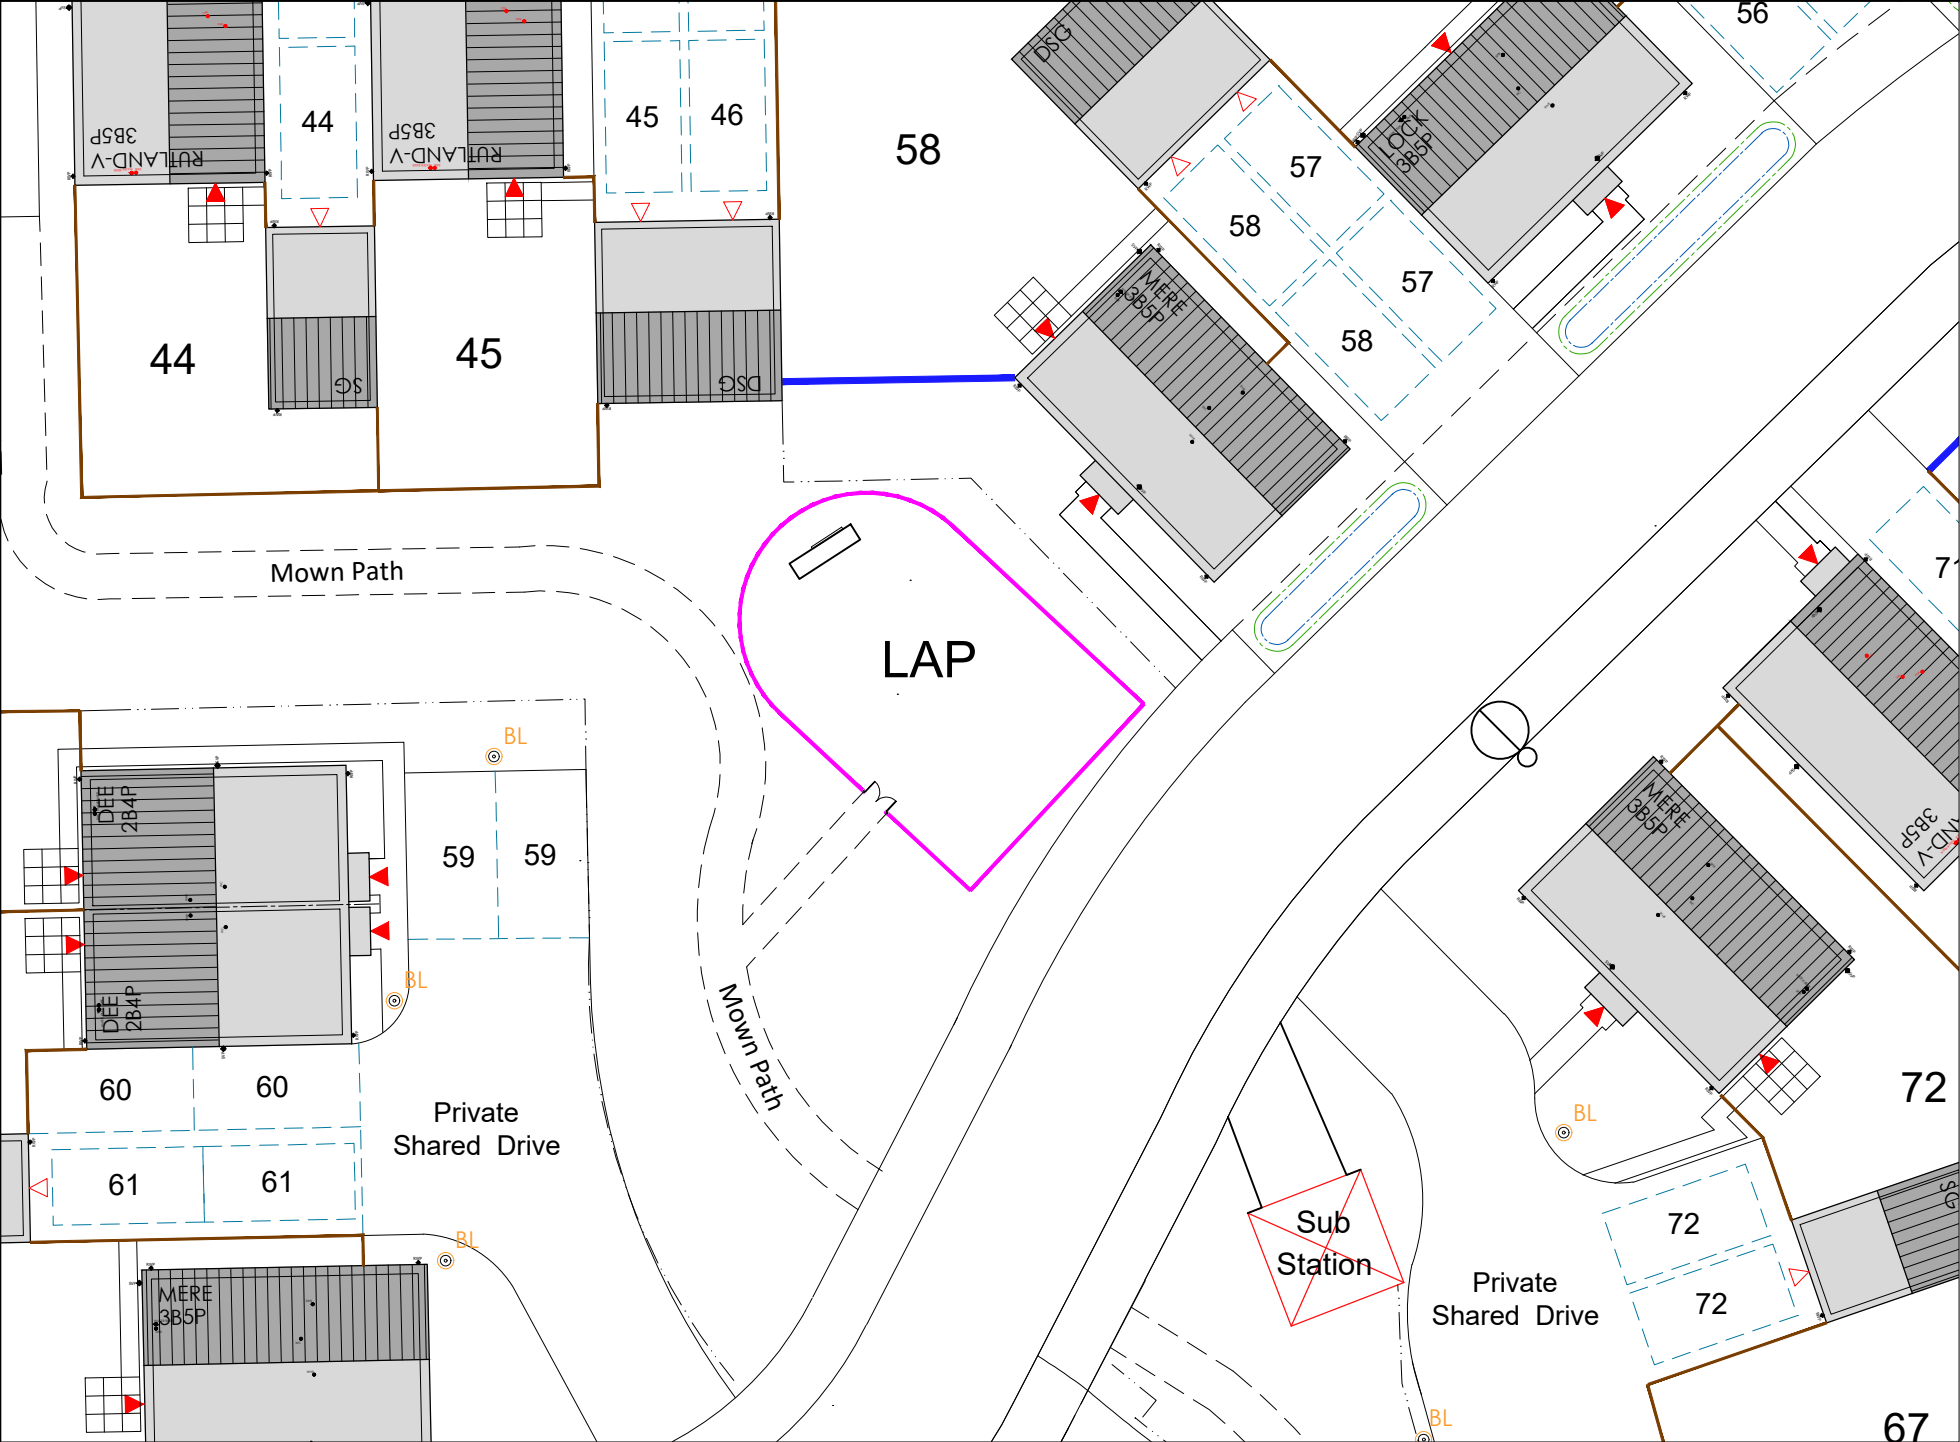

LAP - GENERAL ARRANGEMENT PLAN
1:250

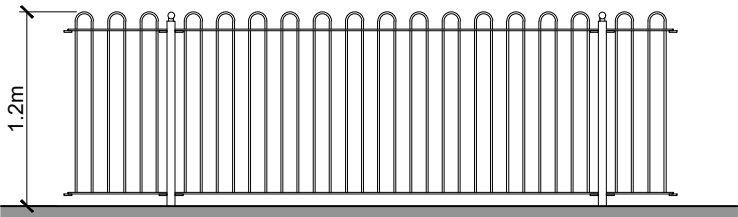

BOUNDARY TYPE - LAP
1200mm high railing fence with an 'anti trap bow' RoSPA approved.
Gates to play area are to be matching, painted black RoSPA approved and self-closing.



Proposed Bench
NTS



1 Goodison Road, Lincs Gateway Business Park,
Spalding, Lincs, PE12 6FY T: 01406 490590

PROJECT:	Proposed Ashwood Homes Development at Vernatt's Strategic Urban Extension Phase 1	
DRAWING:	LAP - LAND ALLOCATED FOR PLAY - GA AND DETAILS	

SCALE:	AS-SHOWN@A3	DRAWN:	GB
DATE:	JAN.2024	REVISION:	-

DRAWING No:	074-LAP-01
-------------	------------

Rev.	Date	Description