


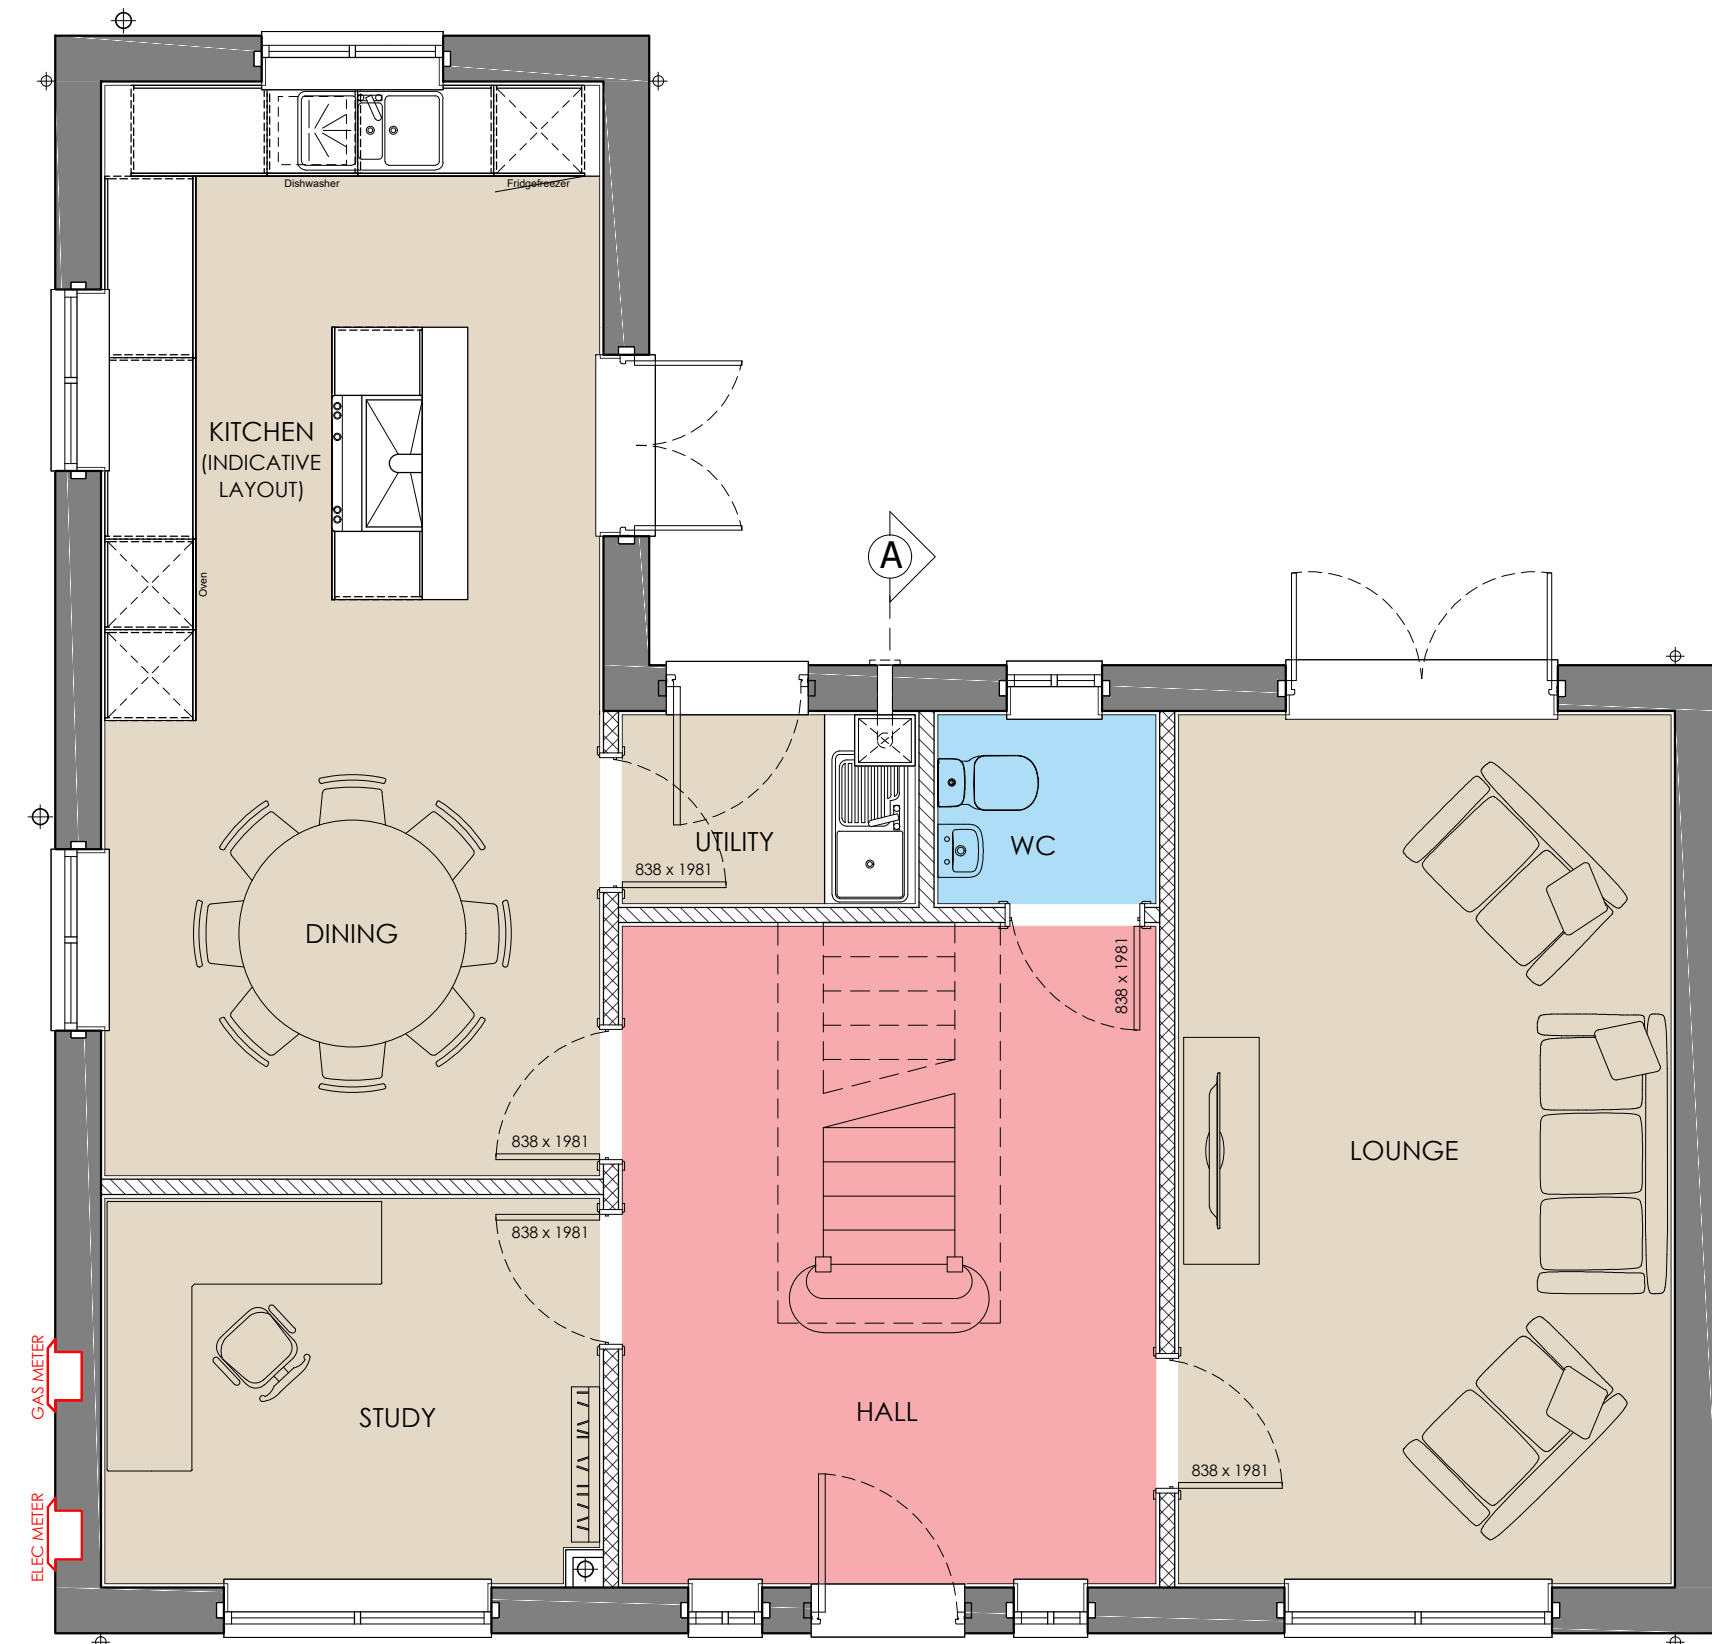

GROUND FLOOR



FIRST FLOOR




Standard Humber



Canopy Design Chosen


Plots - 2,67

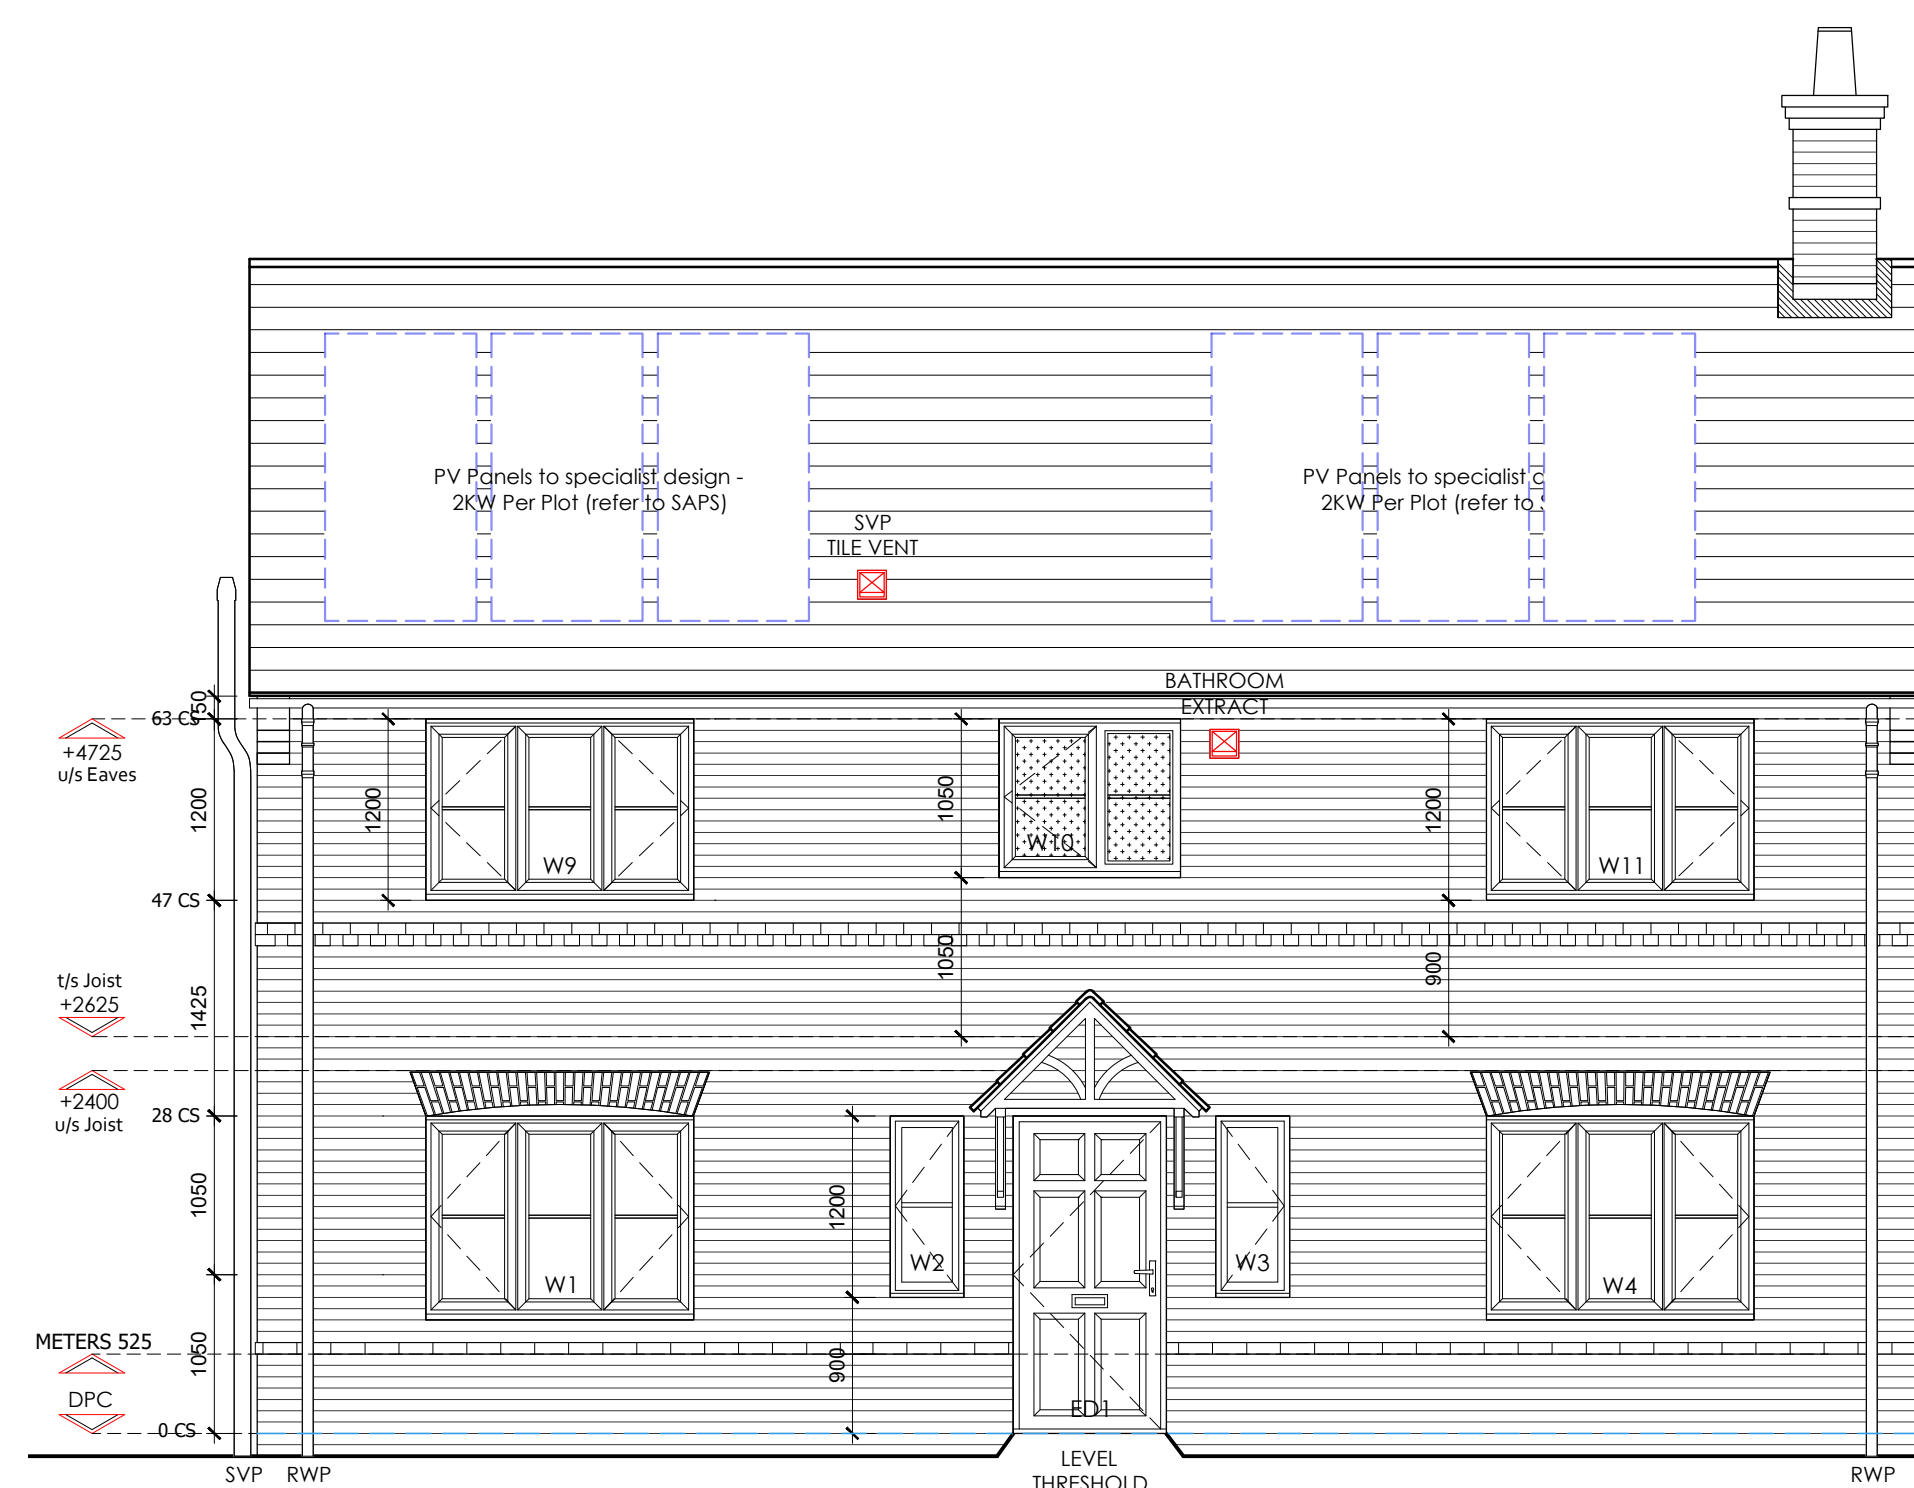

FRONT ELEVATION



SIDE ELEVATION

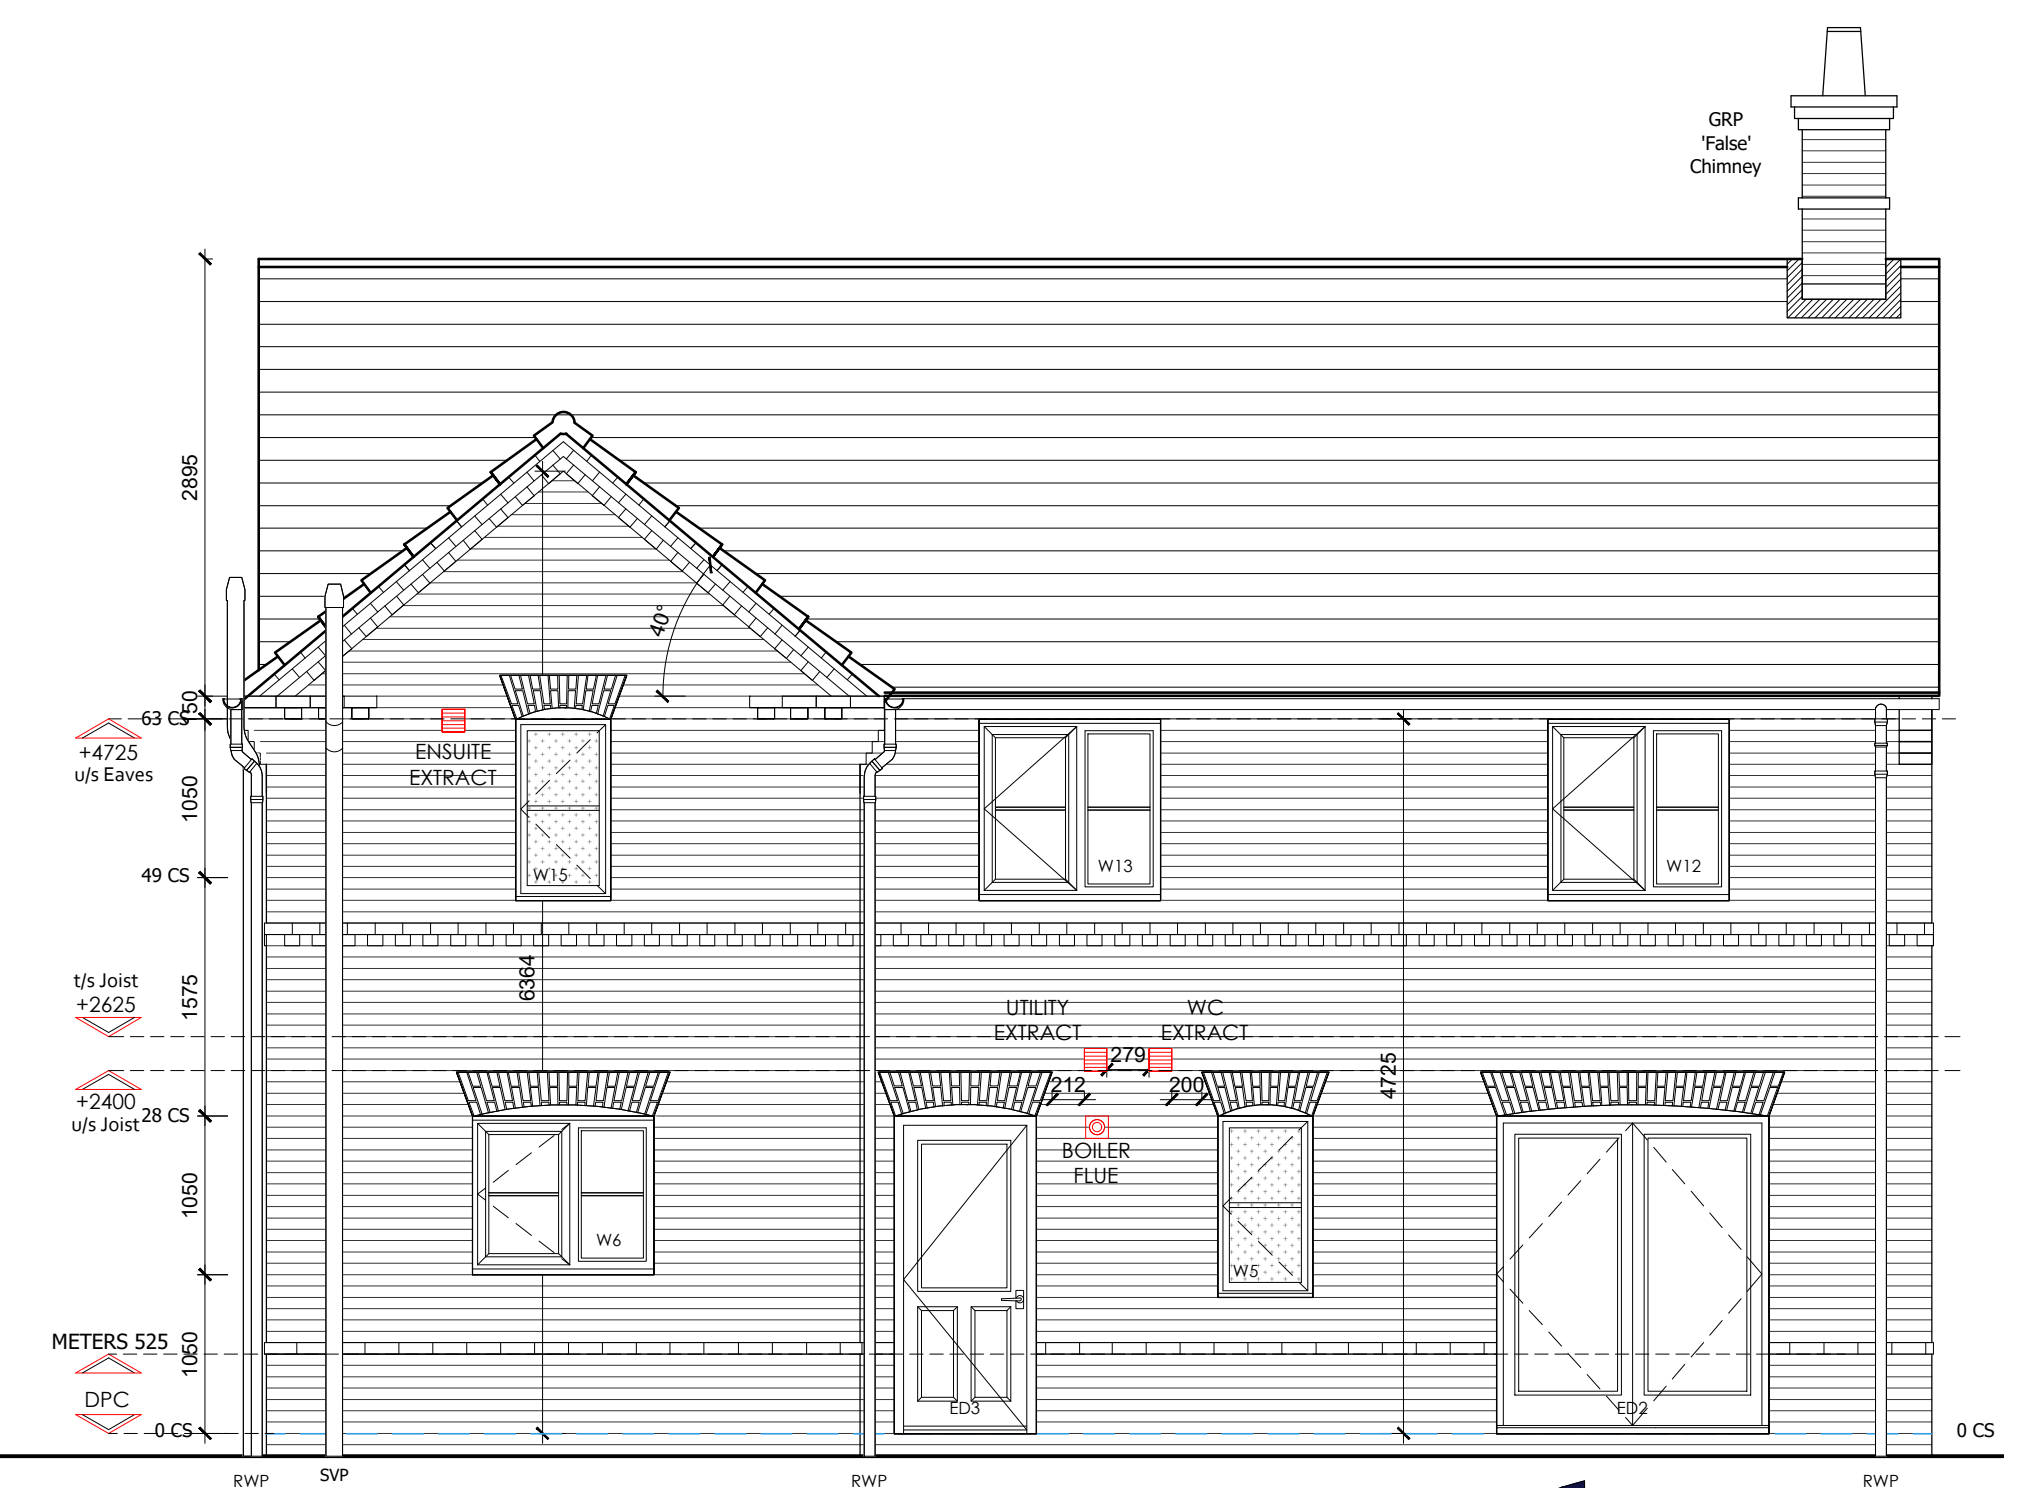

REAR ELEVATION

