

PLOT 1 PLOT 2 PLOT 3 PLOT 4 PLOT 8

NORTHERN STREET SCENE



PLOT 14 PLOT 13 PLOT 12 PLOT 11 PLOT 10 PLOT 9

SOUTHERN STREET SCENE

SHDC
Planning & Development
12 JAN 2011
Ref: 0022-11

Revisions

Louise Michele Cooper - Architect
11 Main Street
Lyddington
Rutland
LE15 9LR

Tel/Fax 01572 820185
Mobile 07985 943743

Client: Larkfleet Homes


Title: Land off Horsepit Lane, Pinchbeck, Lincs.

Drawing: Street Scenes

Scale:	Sheet Size:	Date:	Drawn:
1:100	A1	06/01/11	LMC

Drawing Number: 193-SK-04 Rev:

Do not scale off this drawing
All discrepancies should be reported to the architect. This drawing should be read in conjunction with all relevant consultants drawings

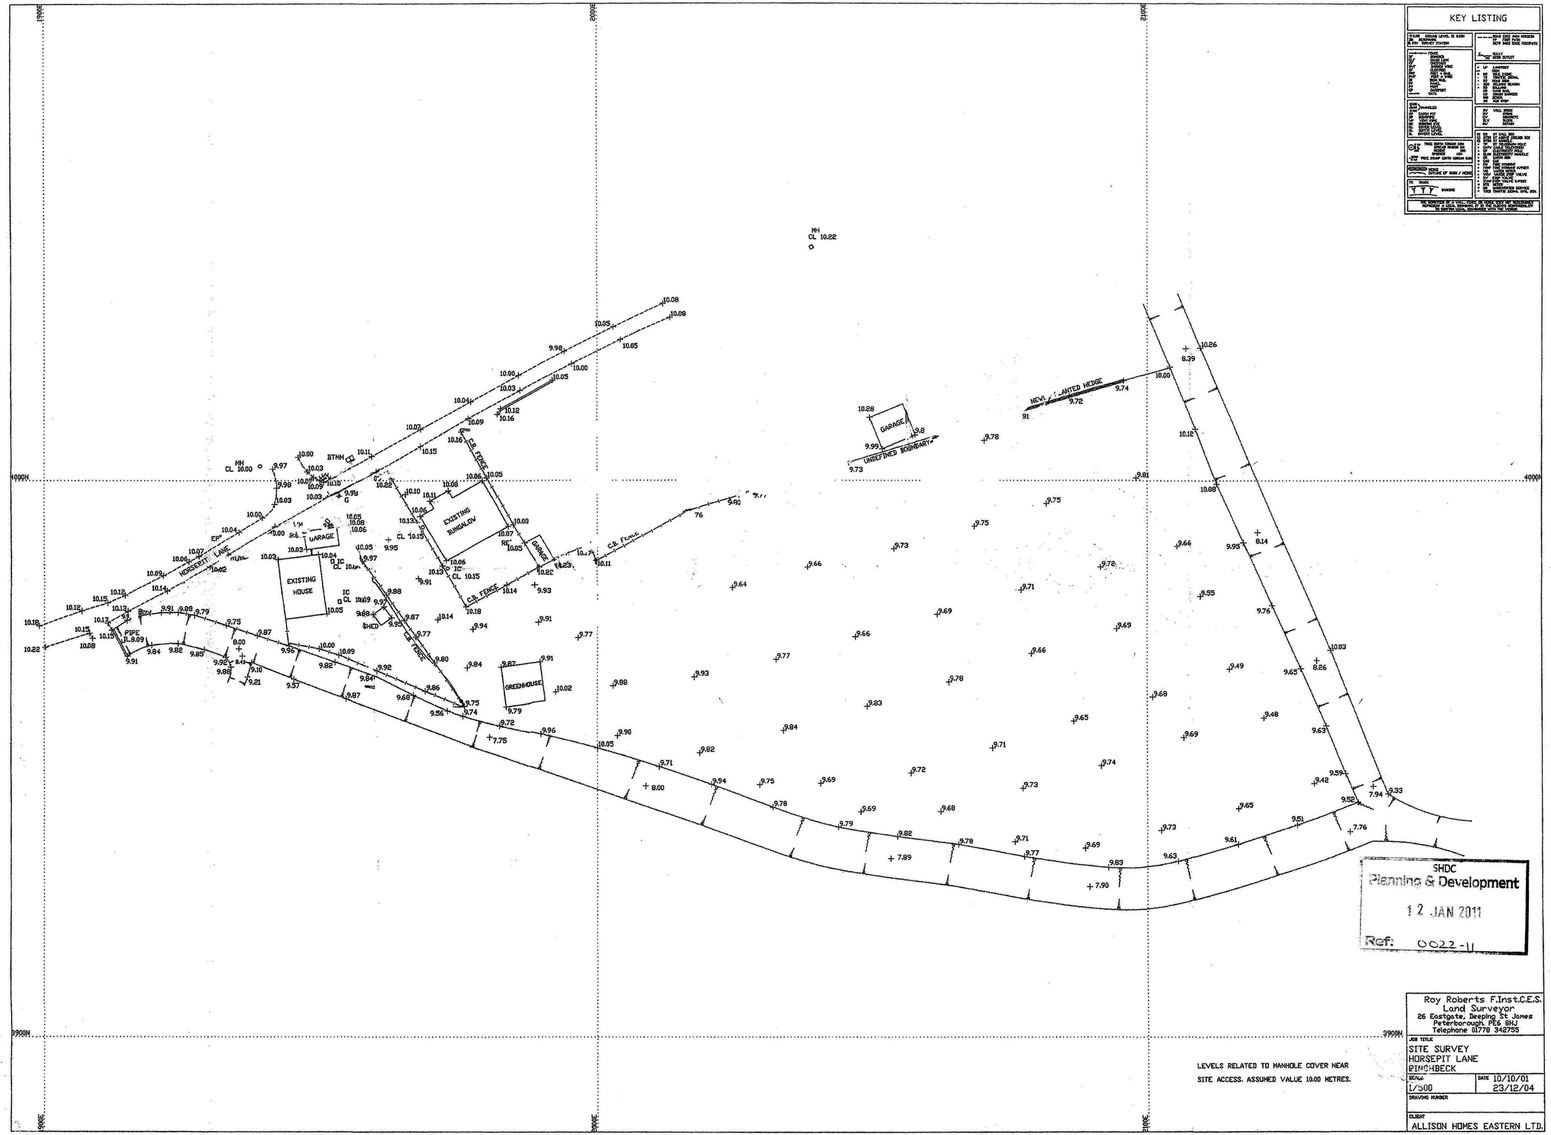

SHDC
Planning & Development
12 JAN 2011
Ref: 0622-U

Roy Roberts F.Inst.C.E.S.
Land Surveyor
26 Eastgate, Deeping St James
Peterborough, PE6 8HJ
Telephone 01778 342755

JOB TITLE
SITE SURVEY
HORSEPIT LANE
BINCHBECK

SCALE 1/500

DATE 10/10/01
23/12/04

DRAWING NUMBER

CLIENT
ALLISON HOMES EASTERN LTD.