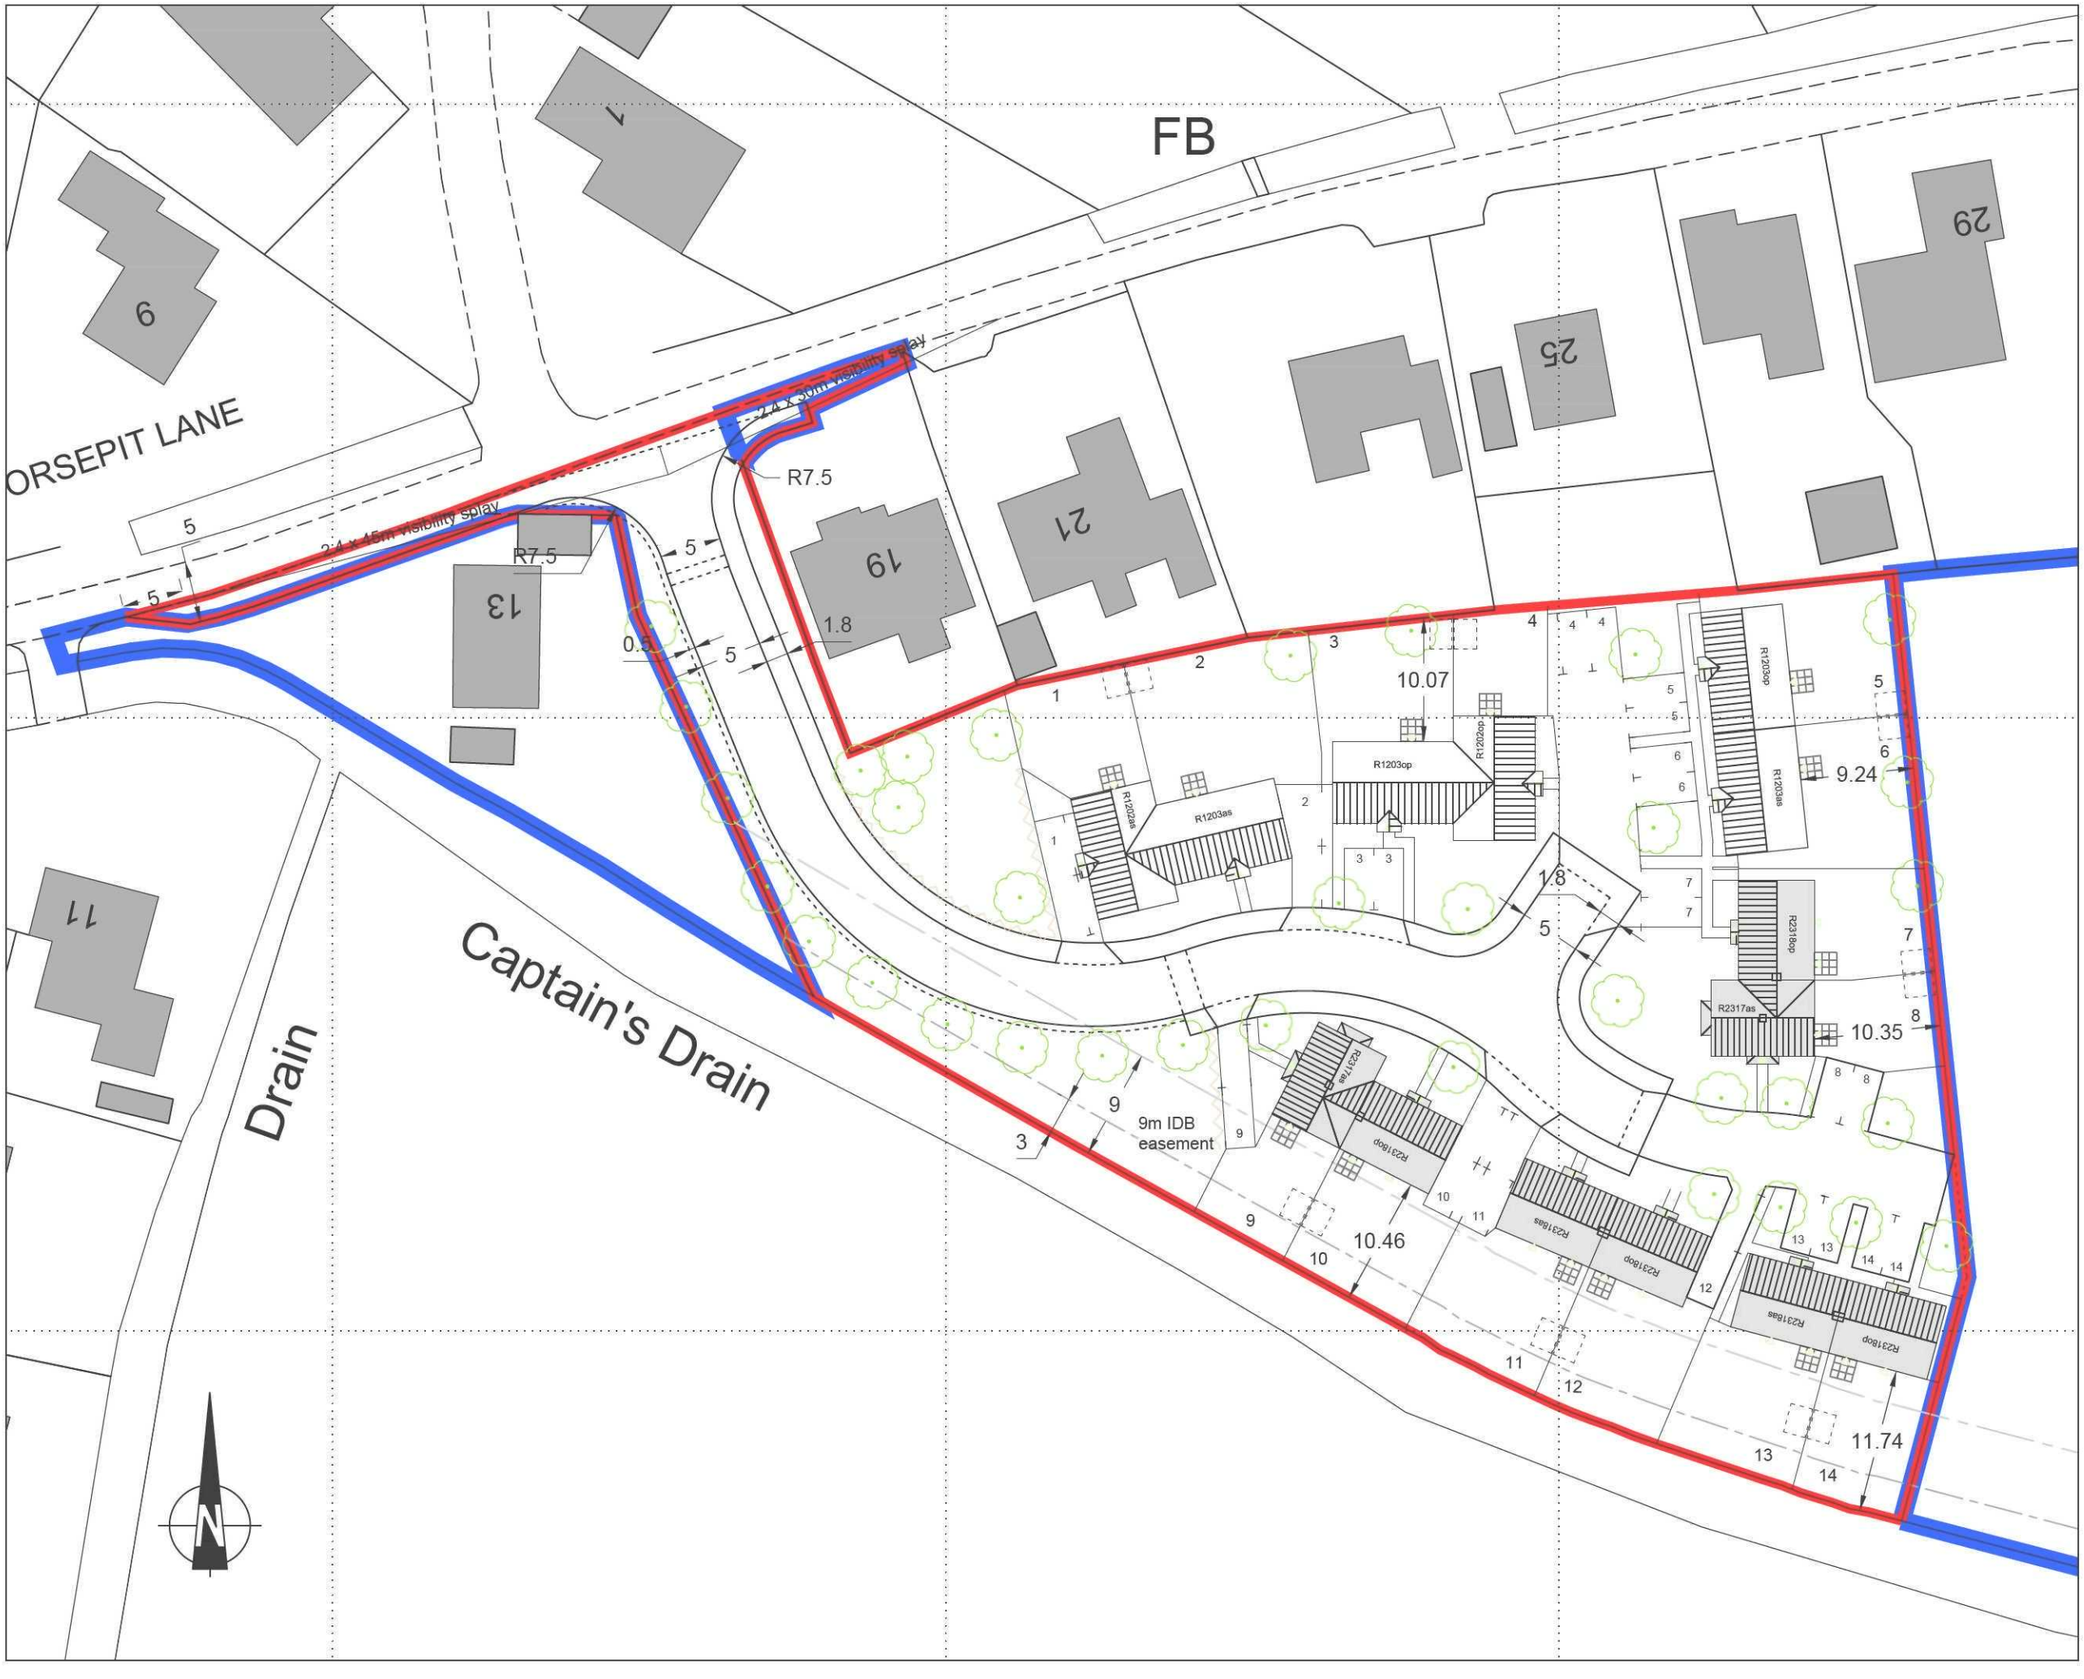


HOUSE TYPE SCHEDULE	
1202 - 2b3p bungalow	2
1203 - 2b3p bungalow	4
R2317 - 3b5p house	2
R2318 - 3b5p house	6
Total	14

A. 22-02-11 Road amended due to Highway comments.
Revisions:

Louise Michele Cooper - Architect
11 Main Street
Lyddington
Rutland
LE15 9LR

Tel/Fax 01572 820185
Mobile 07985 943743

Client:
Larkfleet Homes


Title:
Land off Horsepit Lane,
Pinchbeck, Lincs.

Drawing:
Planning Site Layout

Scales:	Sheet Size:	Date:	Drawn:
1:500	A3	07/10/10	LMC

Drawing Number: 193-SK-02 Rev: A

Do not scale off or measure from this drawing.
All discrepancies should be reported to the architects. This drawing should be read in conjunction with the specification and standard details.

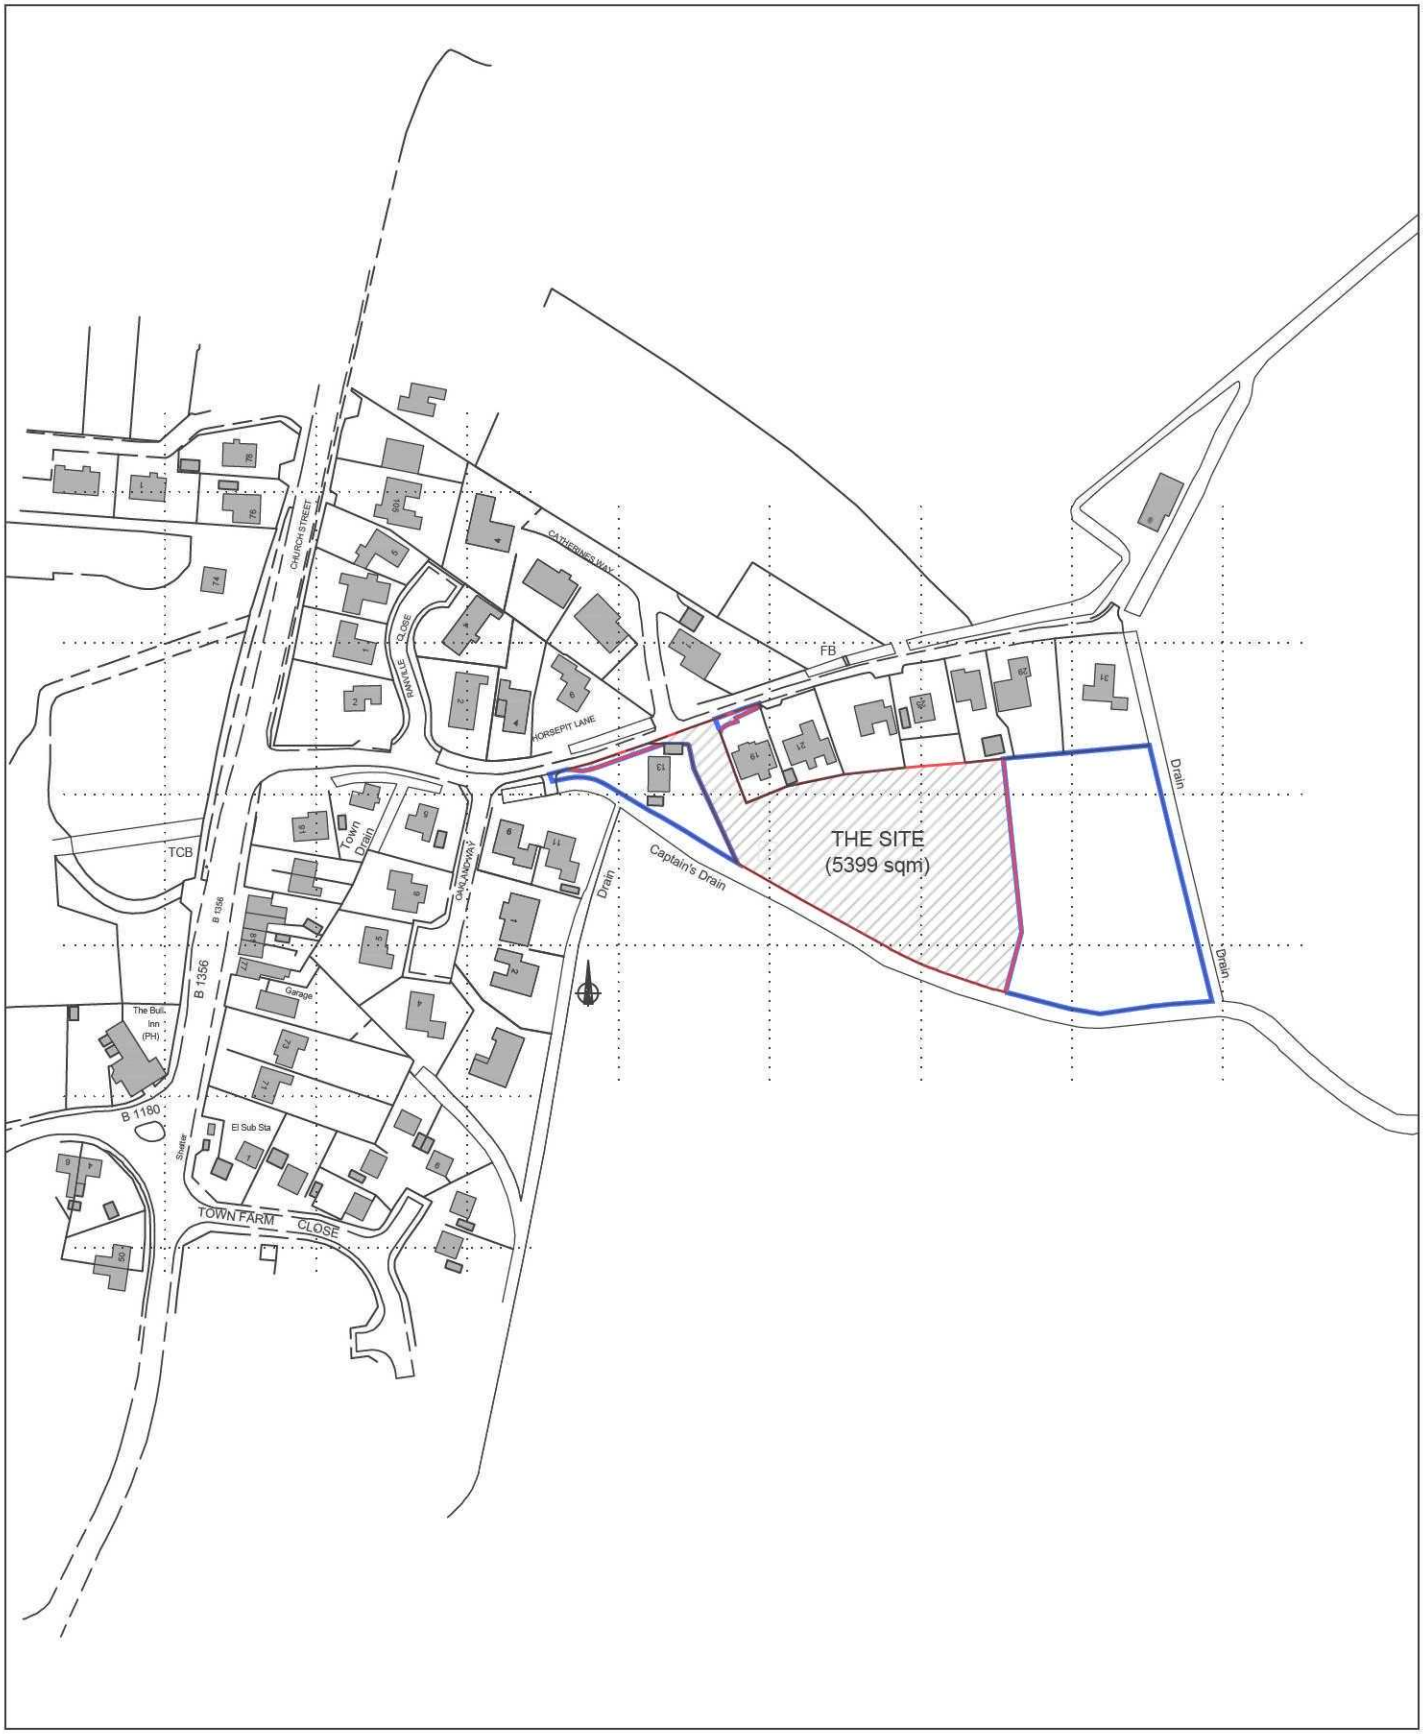

A. 22-02-11 Road amended due to Highway comments.

Revisions:

Louise Michele Cooper - Architect
11 Main Street
Lyddington
Rutland
LE15 9LR

Tel/Fax 01572 820185
Mobile 07985 943743

Client: Larkfleet Homes

Title: Land off Horsepit Lane, Pinchbeck, Lincs.

Drawing: Location Plan

Scales:	Sheet Size:	Date:	Drawn:
1:2500	A4	07/10/10	LMC

Drawing Number: 193-SK-01

Rev: A

Do not scale off or measure from this drawing.
All discrepancies should be reported to the architects. This drawing should be read in conjunction with the specification and standard details.