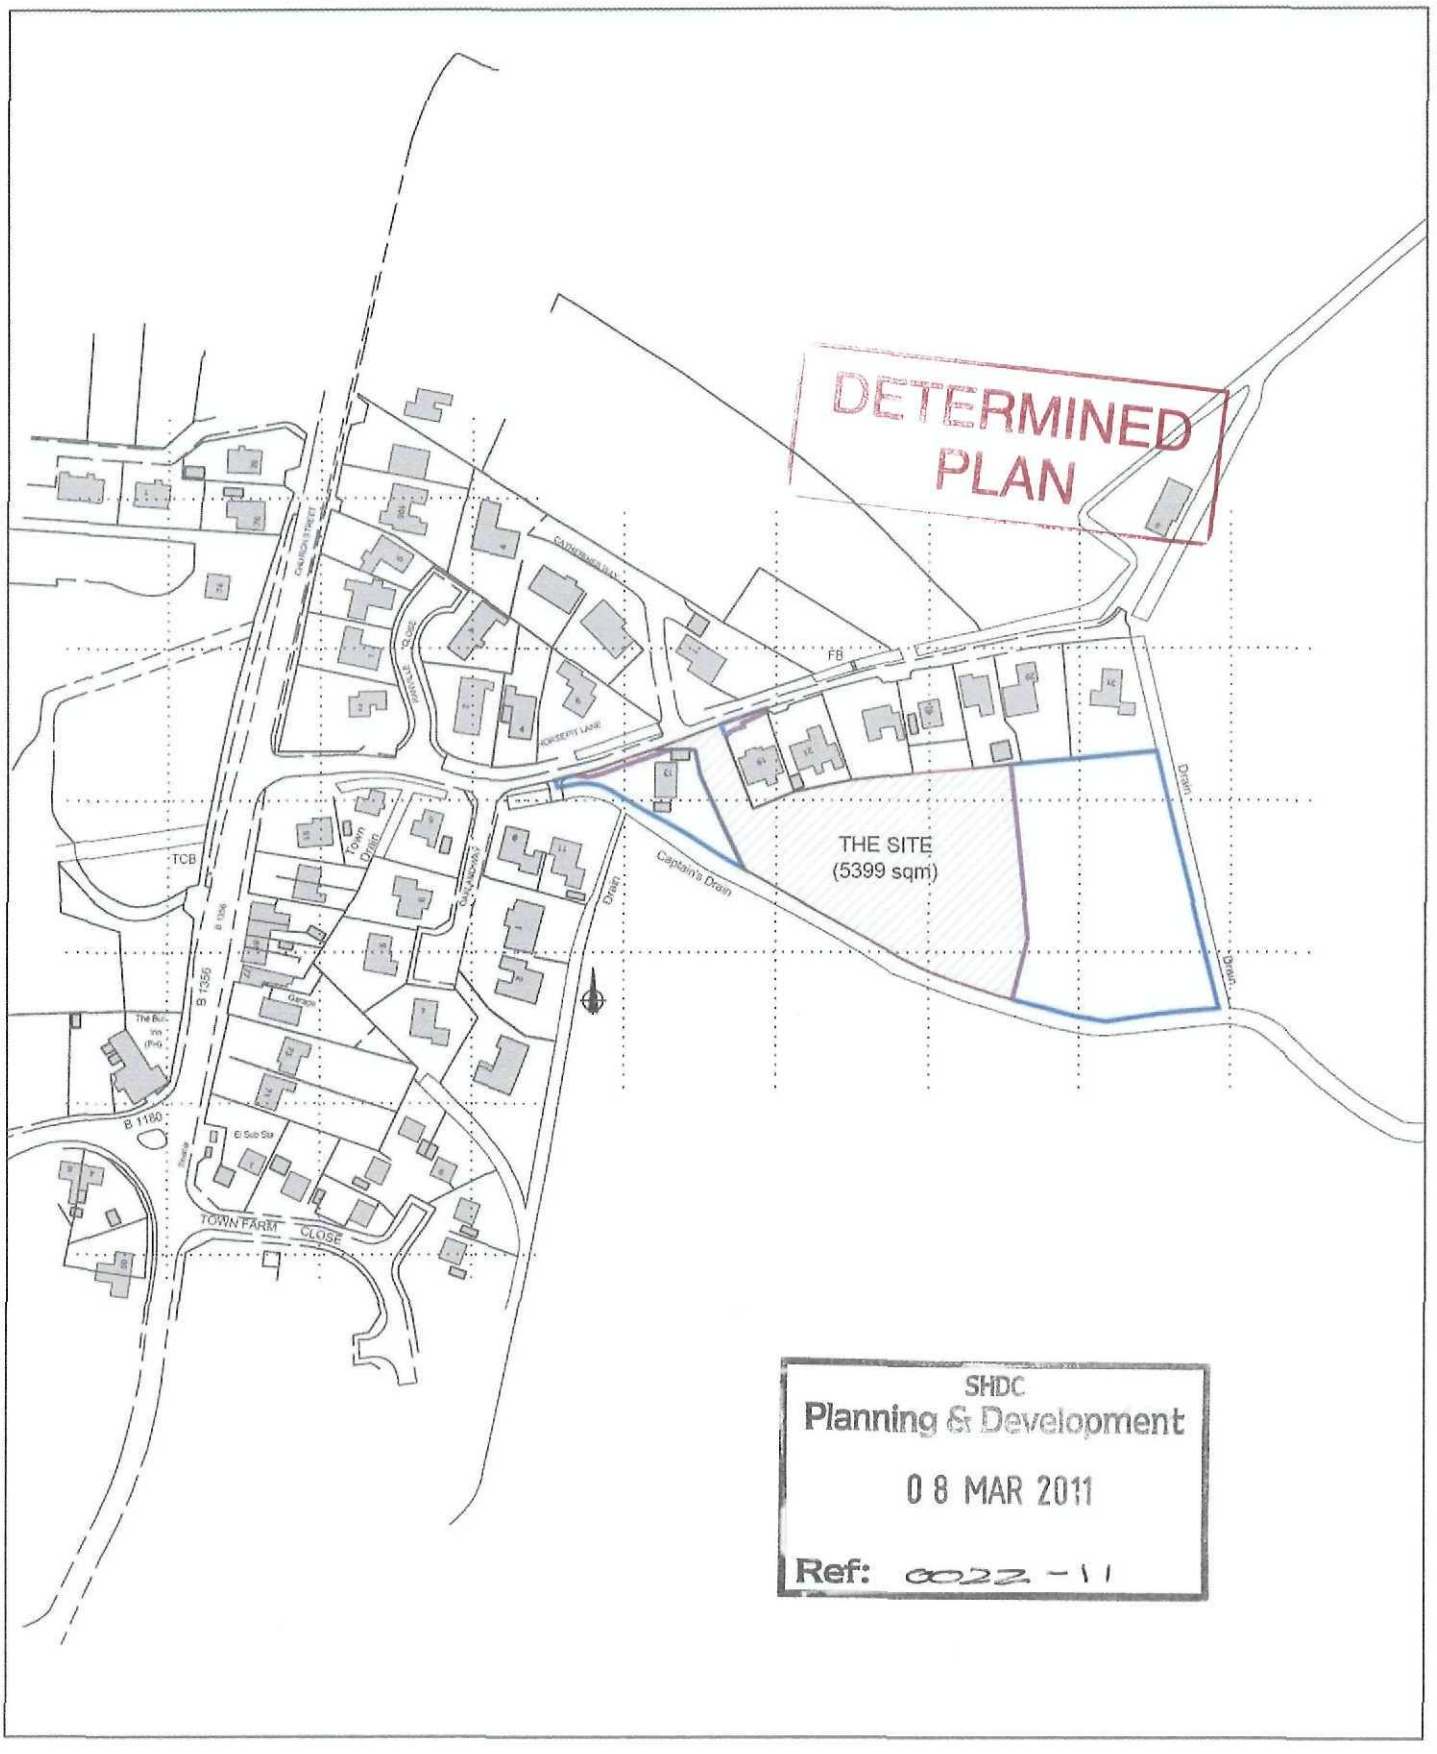


SHDC
Planning & Development
08 MAR 2011
Ref: 0022-11

A. 22-02-11 Road amended due to Highway comments.

Revisions:

Louise Michele Cooper - Architect
11 Main Street
Lyddington
Rutland
LE15 9LR

Tel/Fax 01572 820185
Mobile 07985 943743

Client: Larkfleet Homes

Title: Land off Horsepit Lane, Pinchbeck, Lincs.

Drawing: Location Plan

Scales	Sheet Size:	Date:	Drawn:
1:2500	A4	07/10/10	LMC

Drawing Number: 193-SK-01

Rev: A

Do not scale off or measure from this drawing.
All discrepancies should be reported to the architects. This drawing should be read in conjunction with the specification and standard details.